



01 Existing Location Plan
PL-00 1:1250




02 Proposed Location Plan
PL-00 1:1250




03 Existing Site Plan
PL-00 1:500



04 Proposed Site Plan
PL-00 1:500

 

scale 1:1250

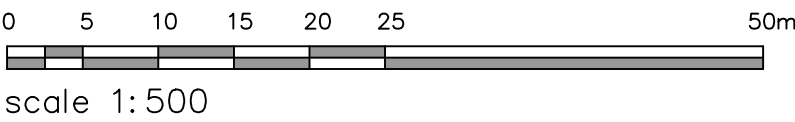

scale 1:500



Notes

- Drawing used for the status indicated only
- All dimensions and setting out shall be checked and confirmed and any discrepancies to be reported to the Architect prior to commencement of any work
- All work and materials to be in accordance with current statutory legislation, relevant codes of practice and British Standards
- Drawing to be read in accordance with relevant consultants and sub-contractors drawings and specifications

Revision	Comment	Date
-	Issued to Planning	18.02.2025
A	Issued to Planning	11.03.2025

Site Boundary:

- Site boundary assumed and indicated as shown based on interpretation of OS map
- Should exact clarification of boundary be required then a third party boundary professional must be appointed

Project
**77 St Helens Road,
Prescot,
Liverpool,
L34 6HP**

Client

Private Client

Scale
As noted

Sheet
A2

Date
Feb 25

Title
**Existing and Proposed
Site and Location Plans**

Drawing Status

Planning

Drawing No.
PL-00

Project No.

Helens

Rev
A