
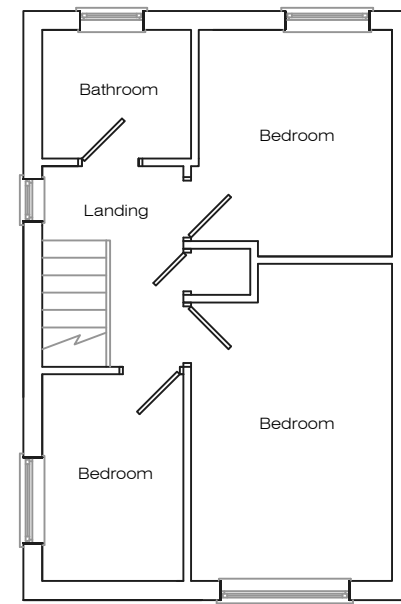
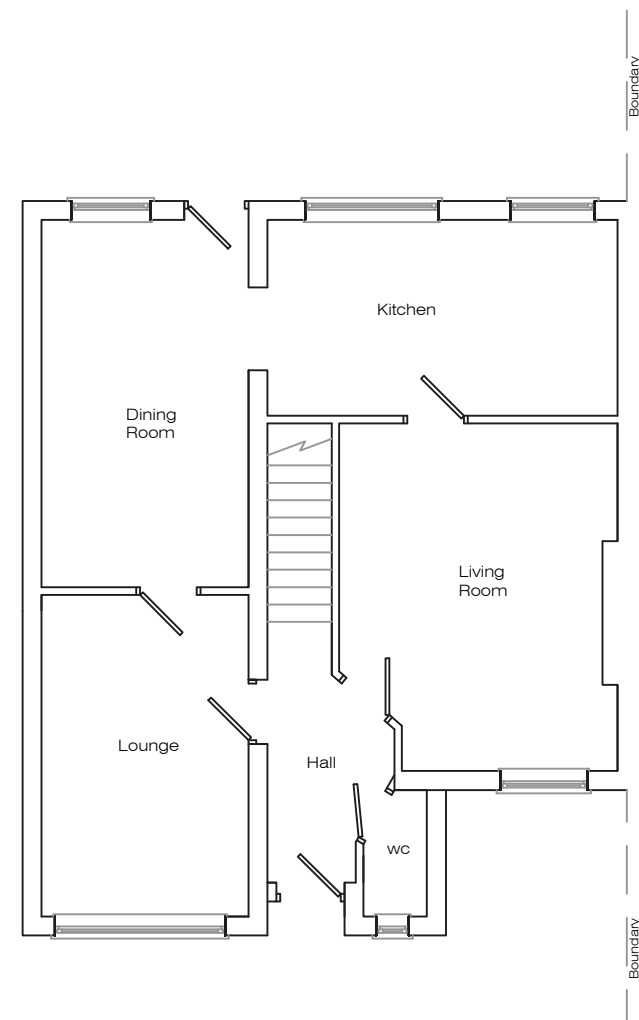


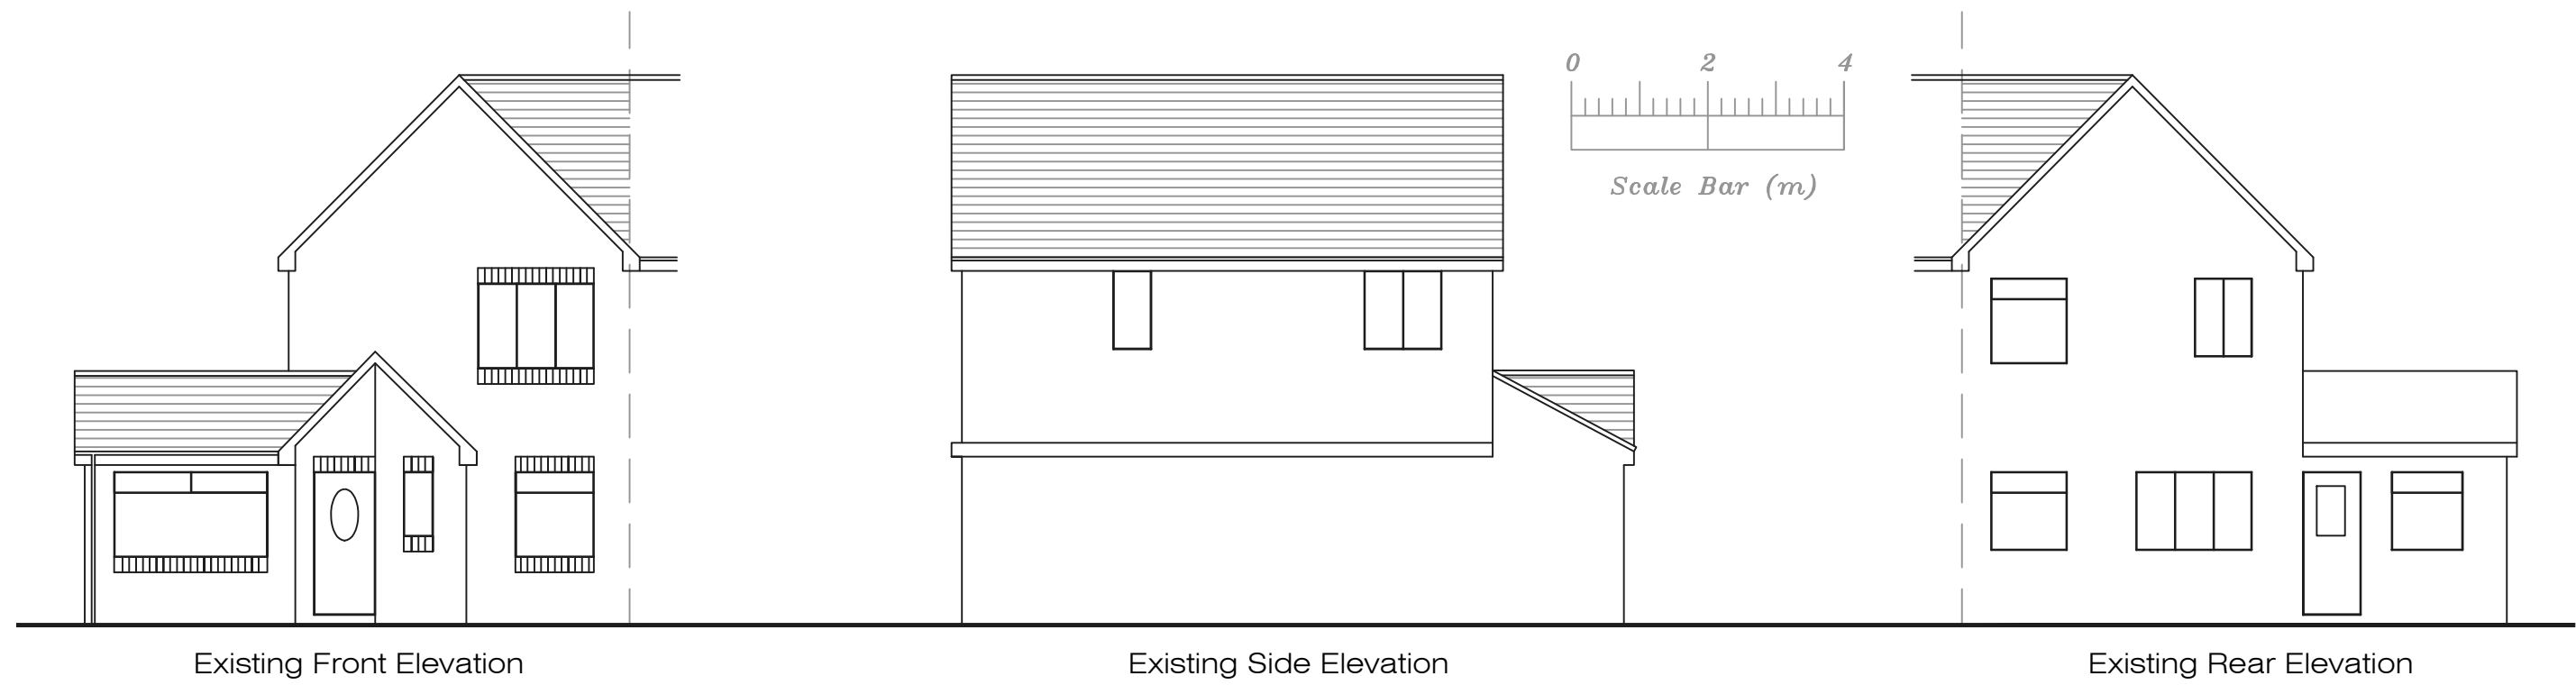

Existing Ground Floor Plan

Existing First Floor Plan

Address 7 Brookbank Court, L10				
Job Title First floor extension works				
Drawing title Existing Plans				
Chkd	Appvd	date April '23	scale 1:100 @ A2	Dwg No. 001