

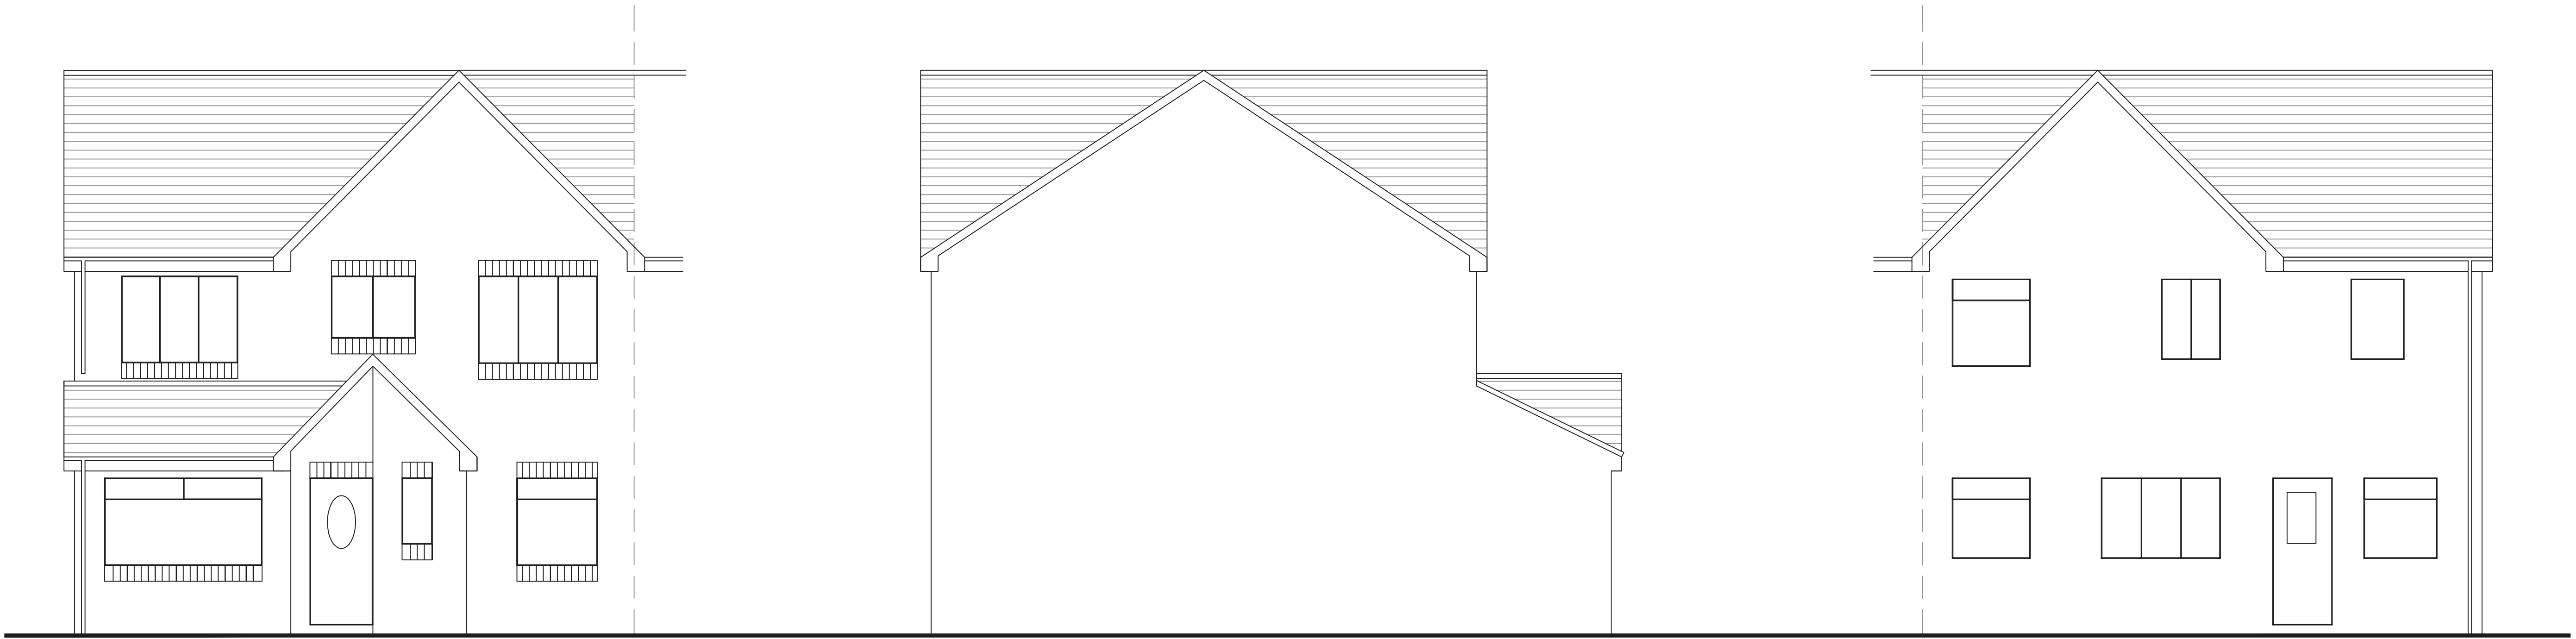


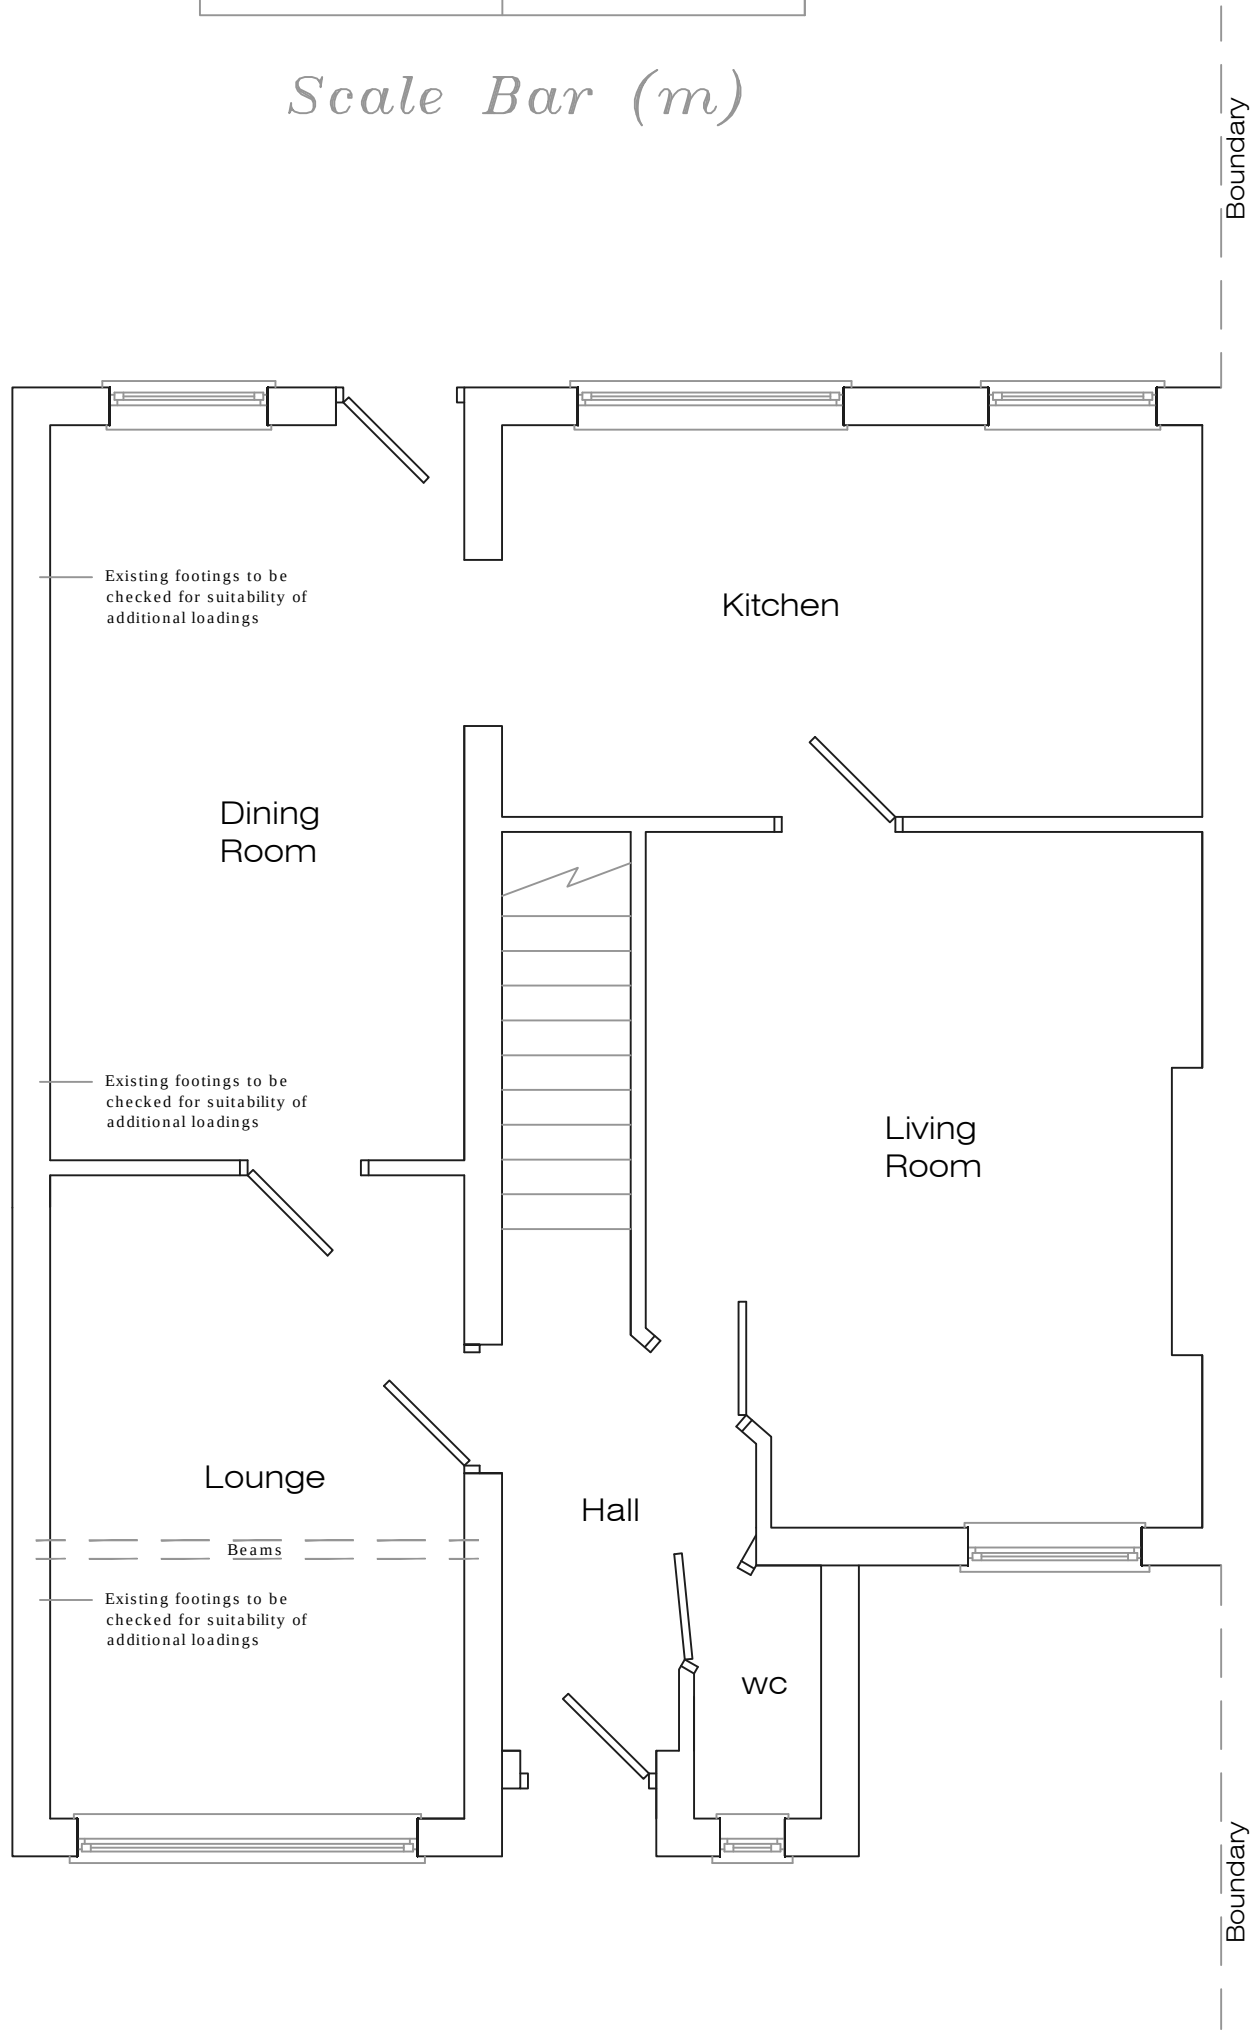


Proposed Front Elevation

Proposed Side Elevation

Proposed Rear Elevation

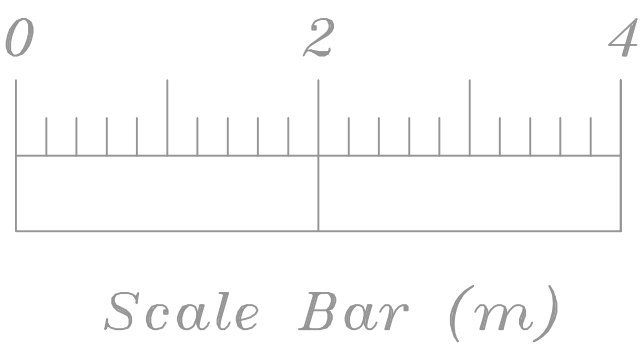

Proposed Ground Floor Plan

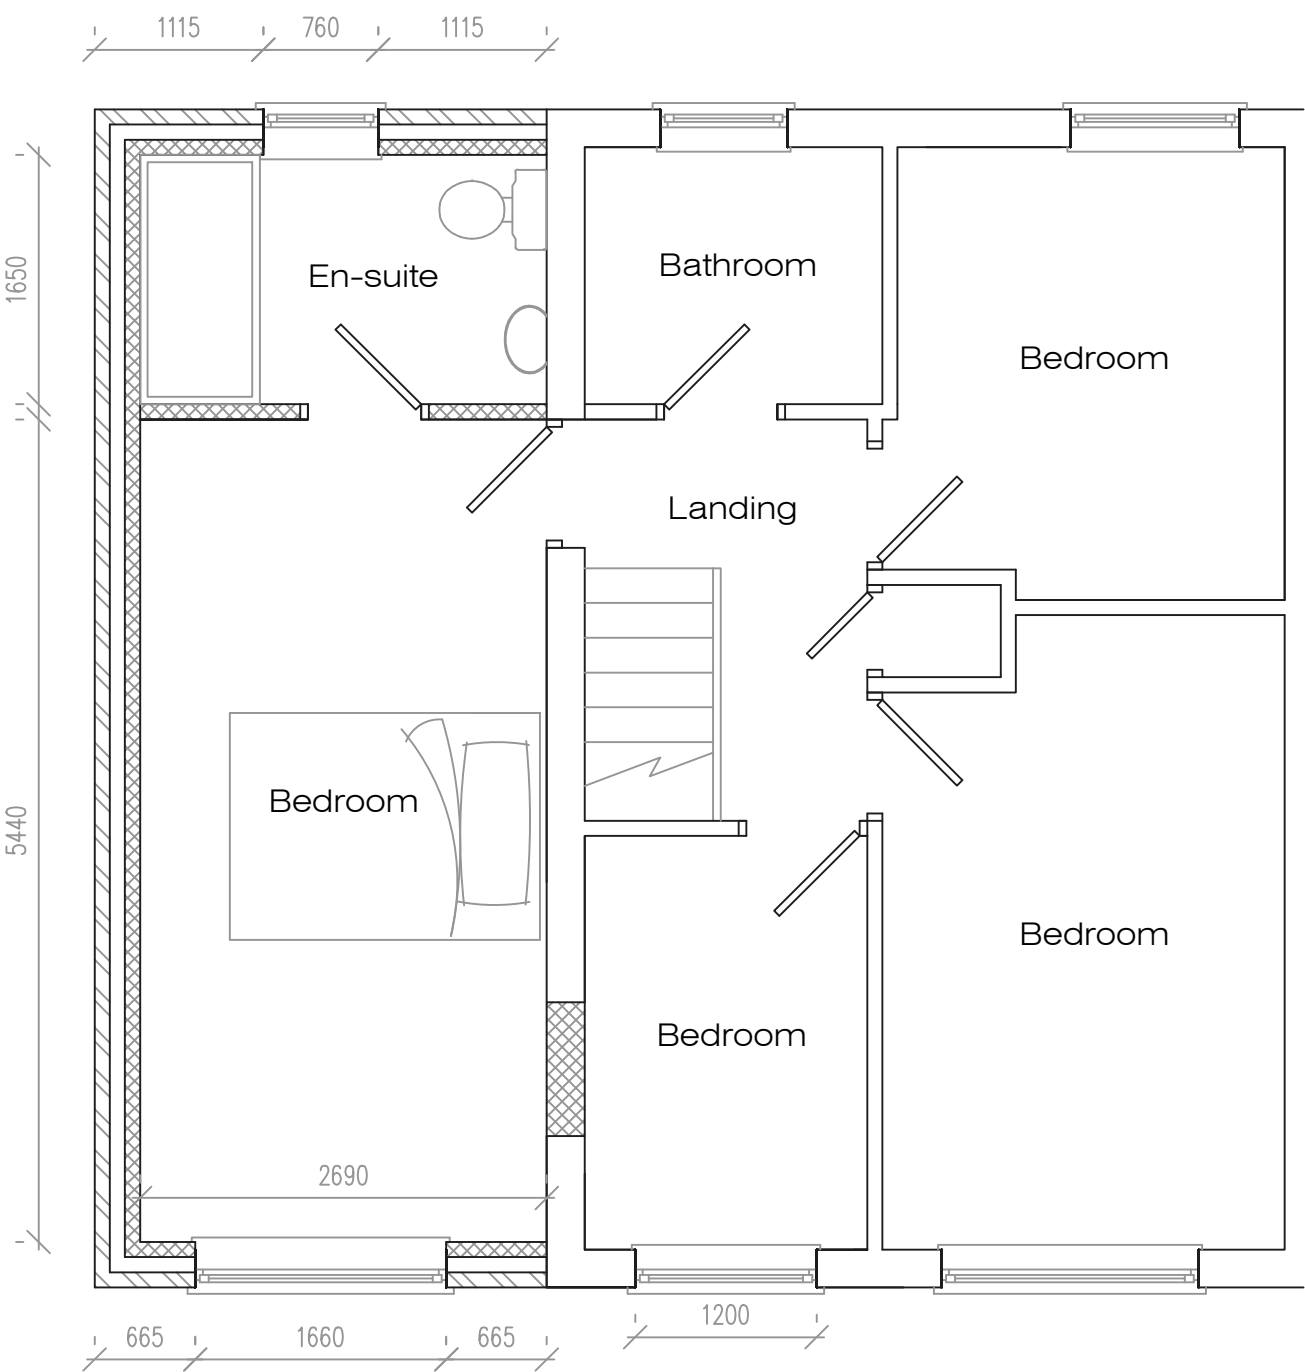

Proposed First Floor Plan

Address				
7 Brookbank Court, L10				
Job Title				
First floor extension works				
Drawing title				
Proposed Plans				
Chkd	Appvd	date	scale	Dwg No.
		April '23	1:50 ● A1	002