


Proposed Front Elevation


Proposed Side Elevation

Proposed Rear Elevation


Proposed Side Elevation

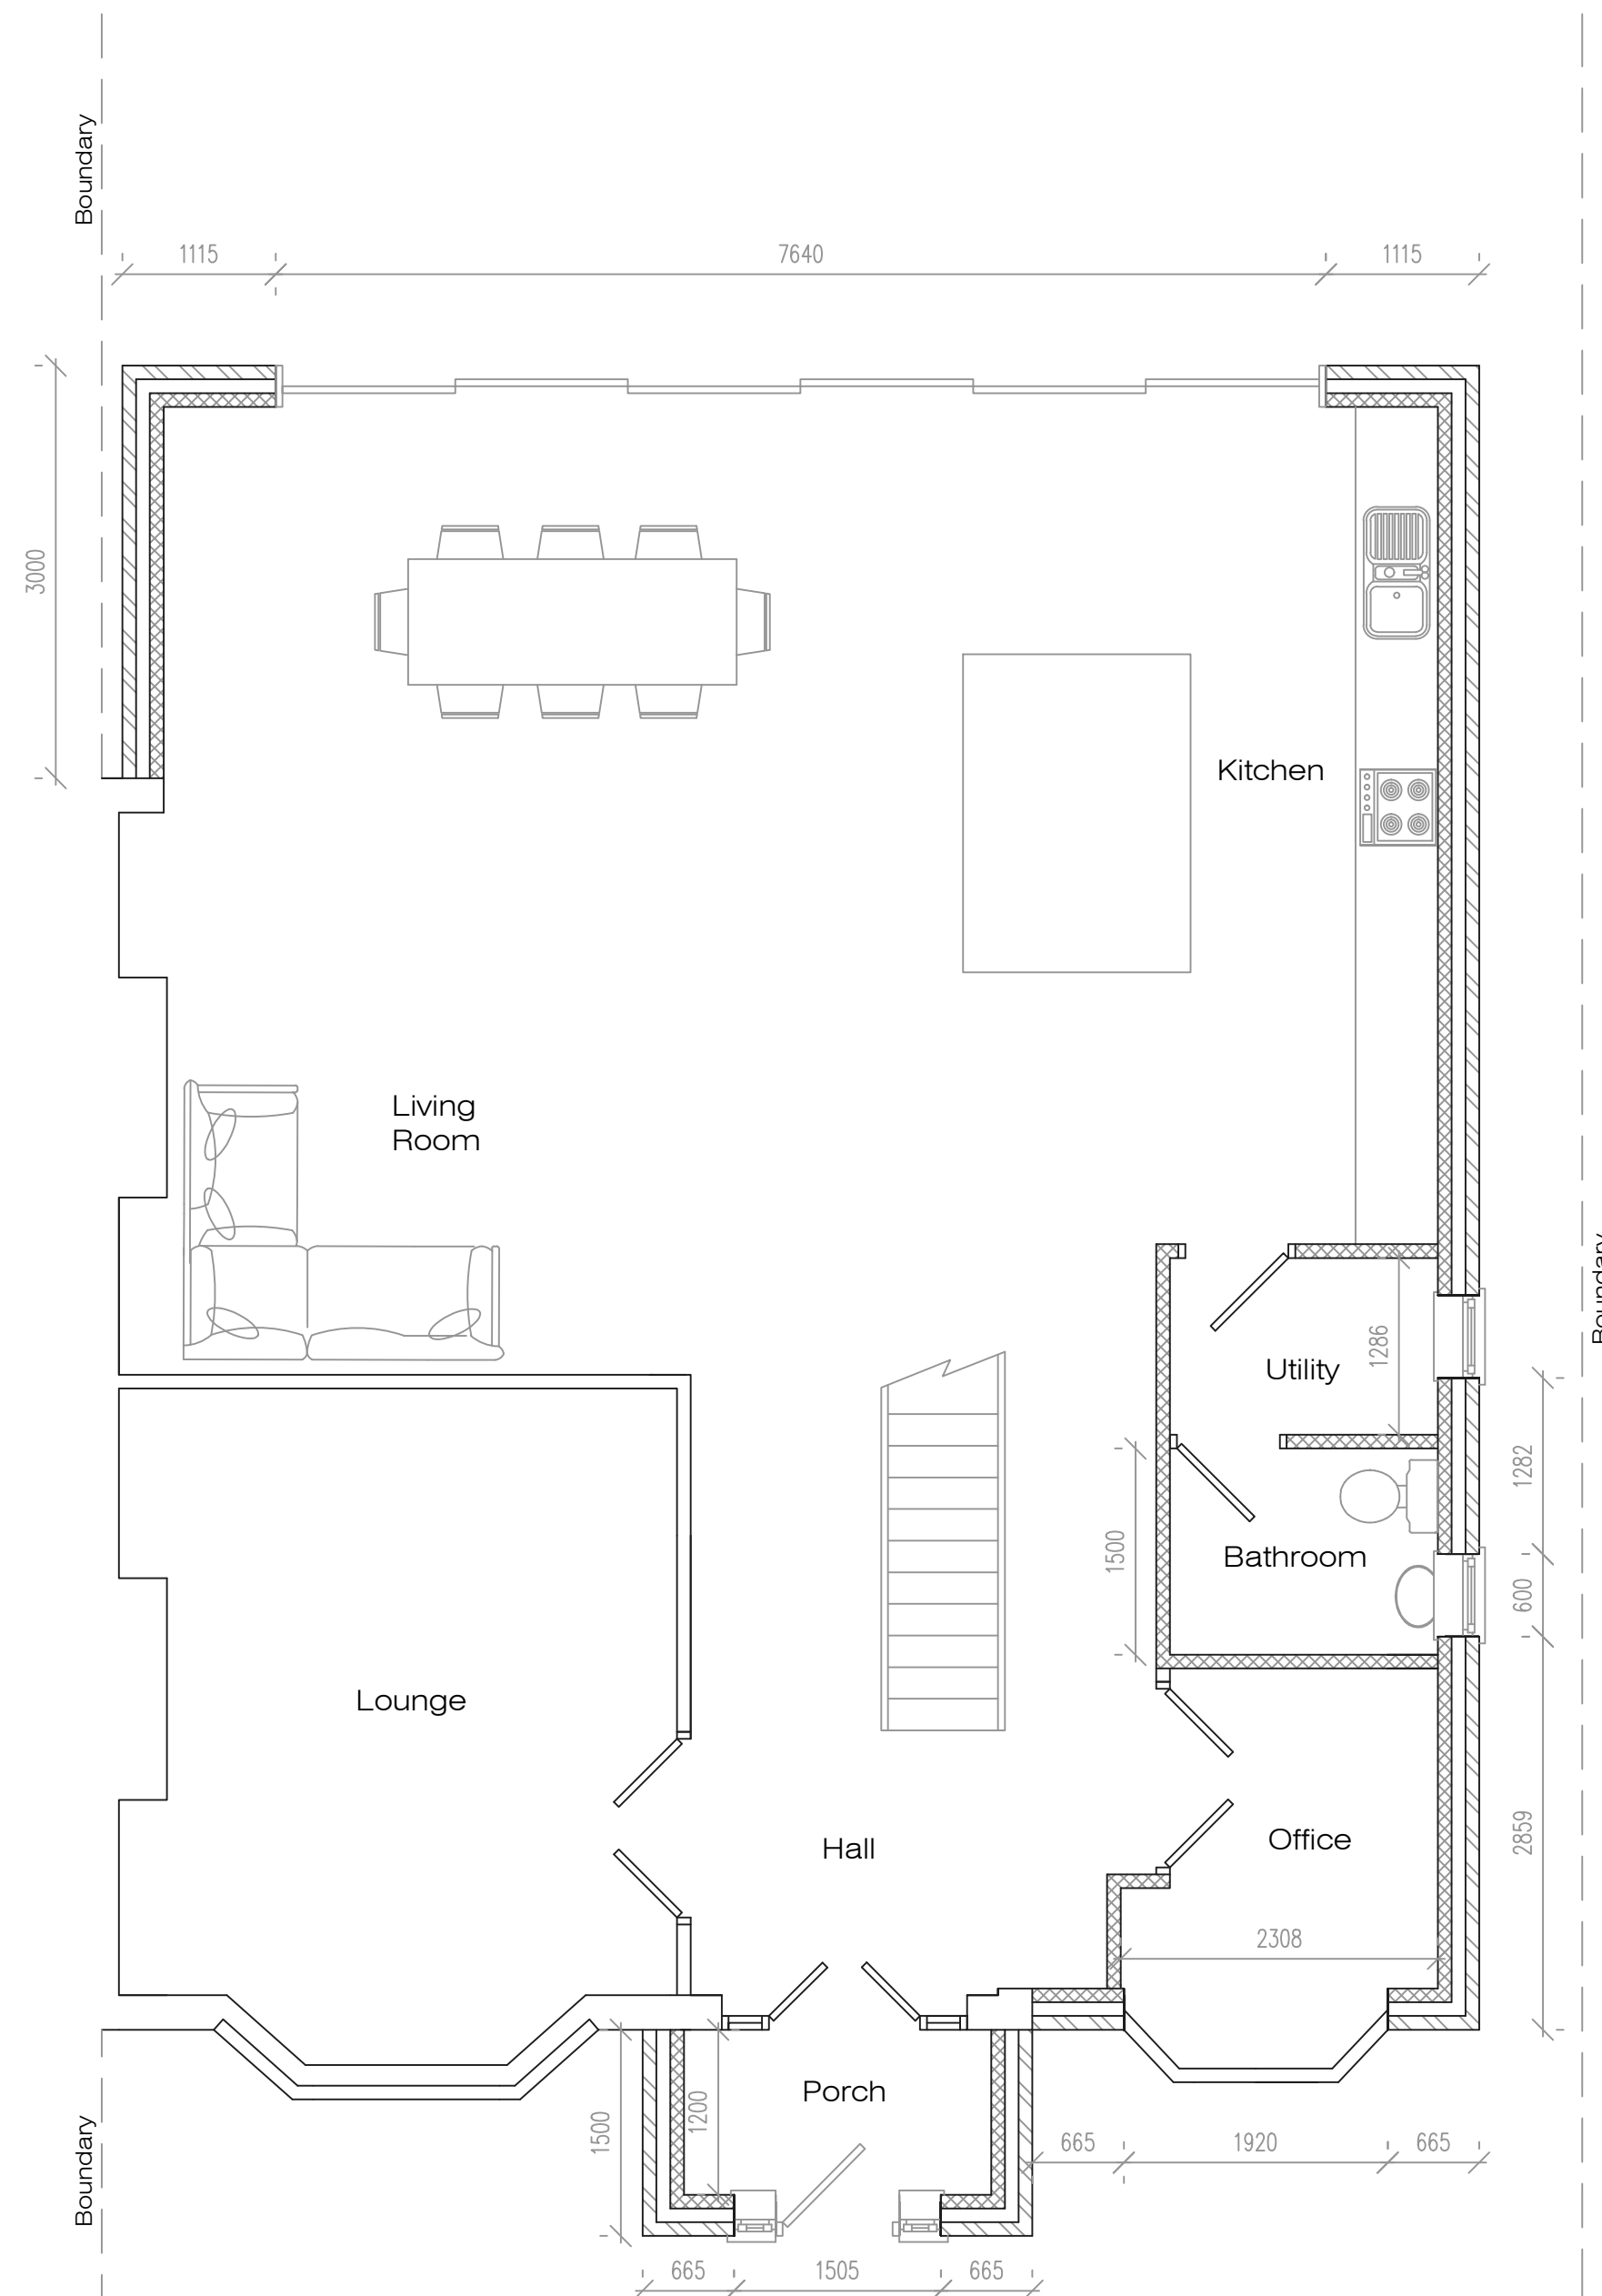

Proposed Ground Floor Plan

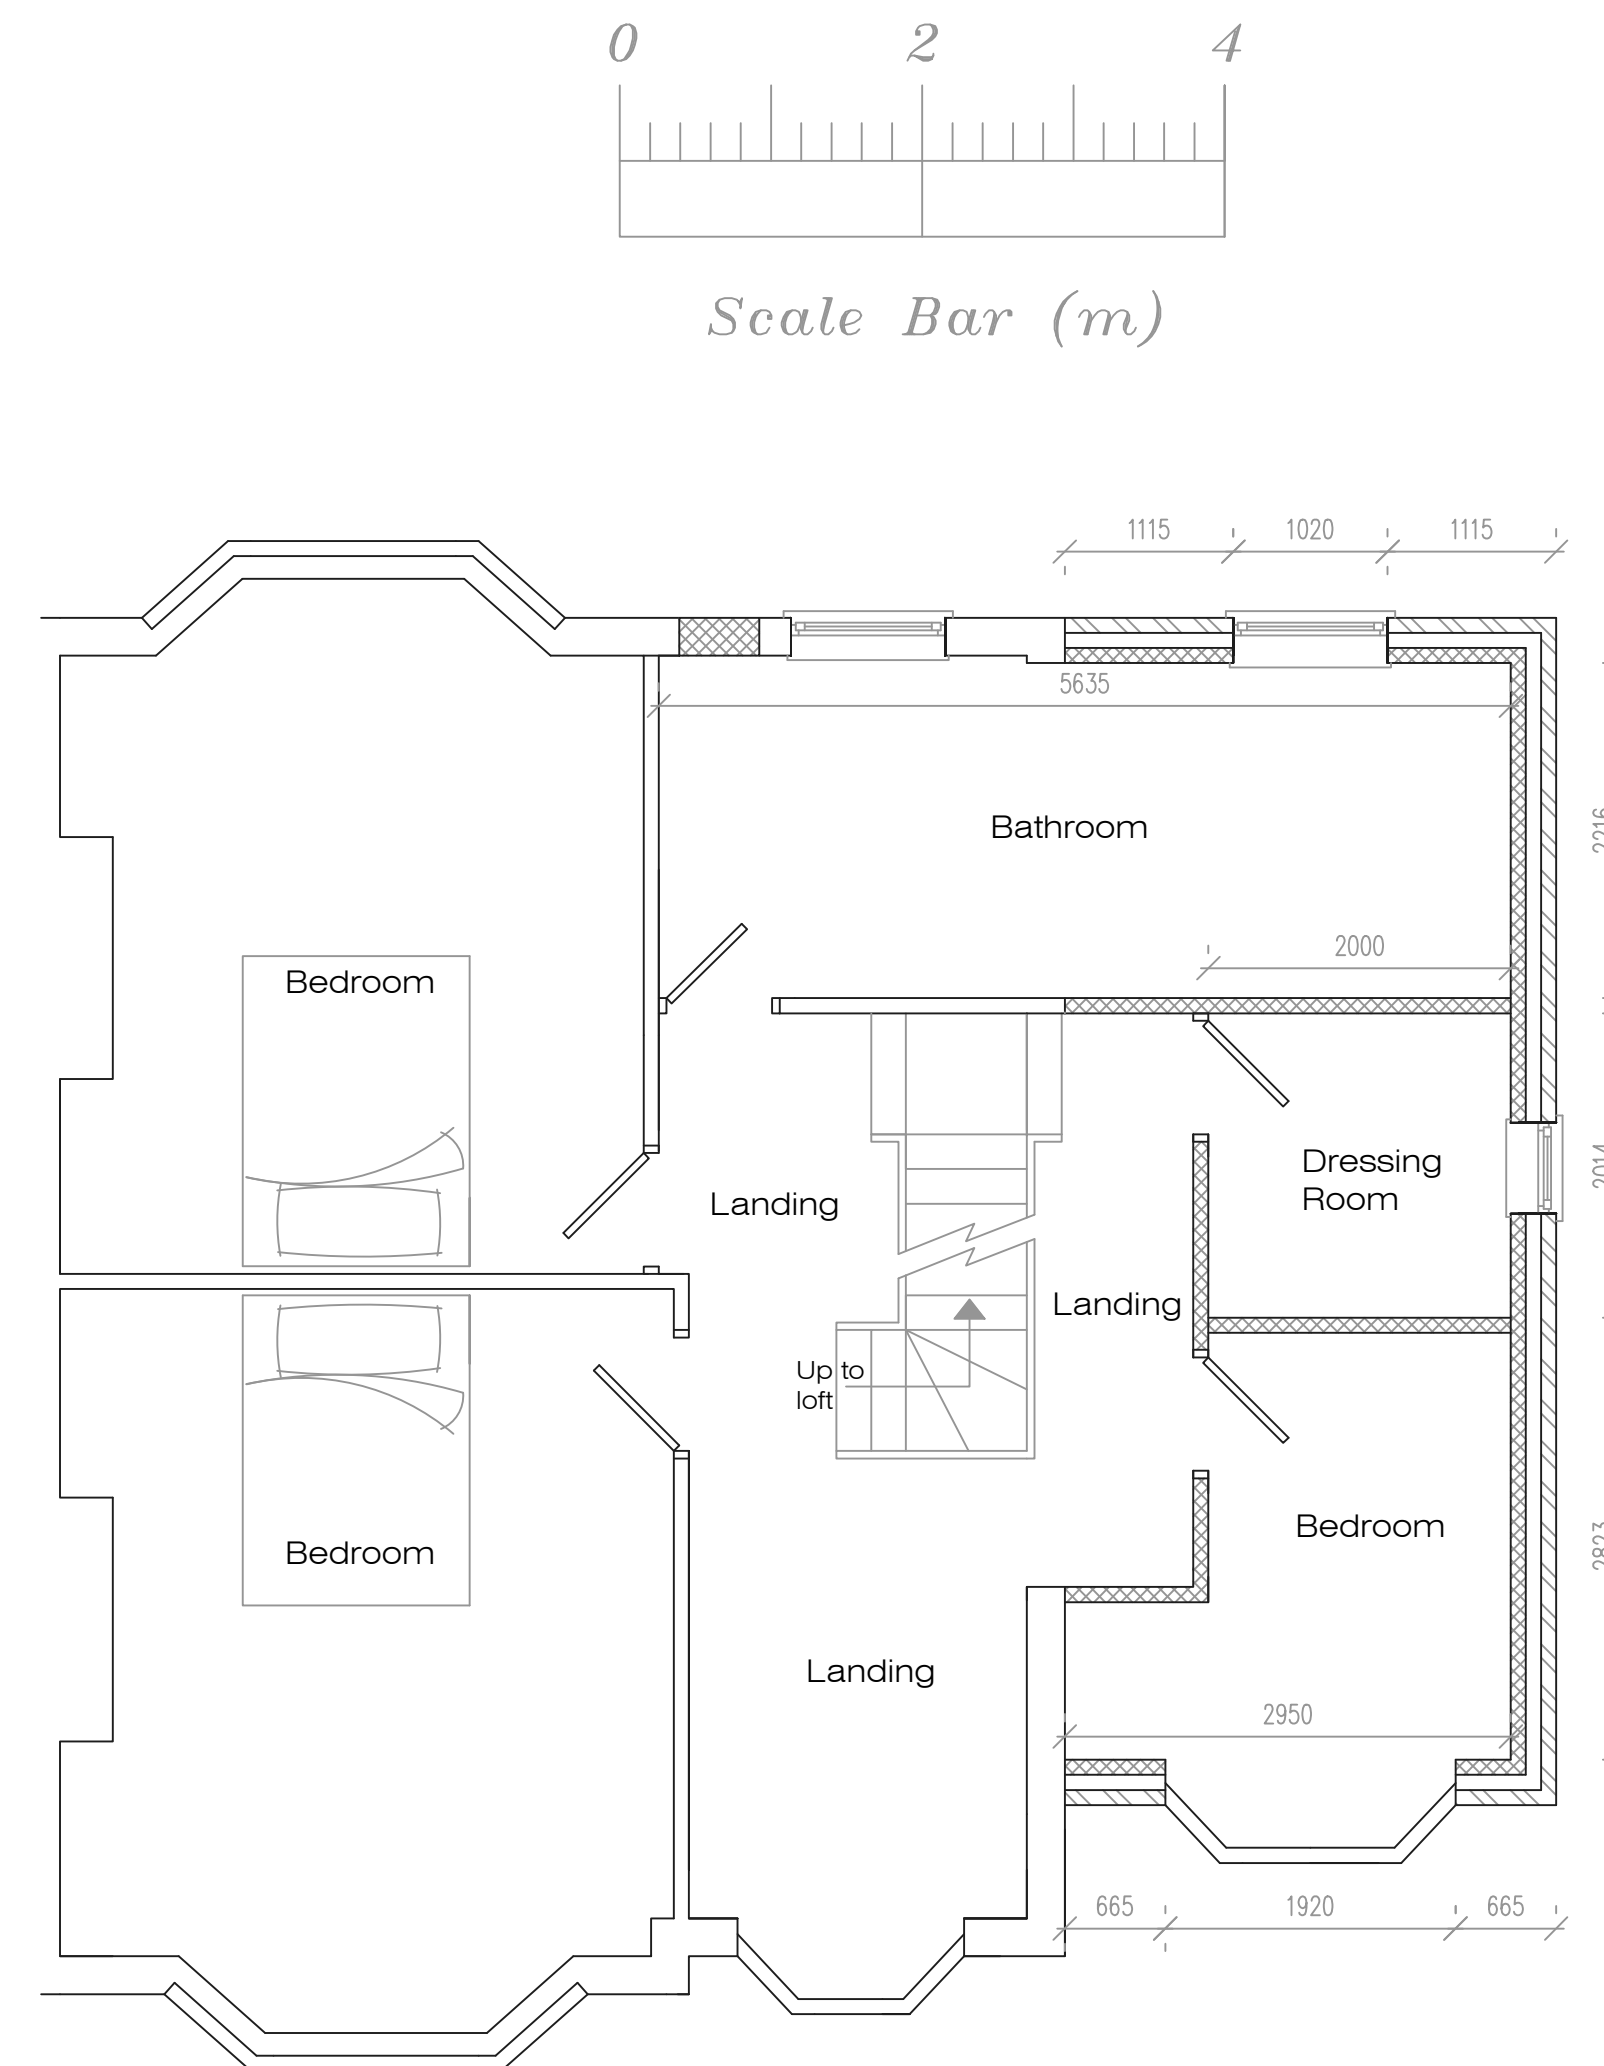

Proposed First Floor Plan

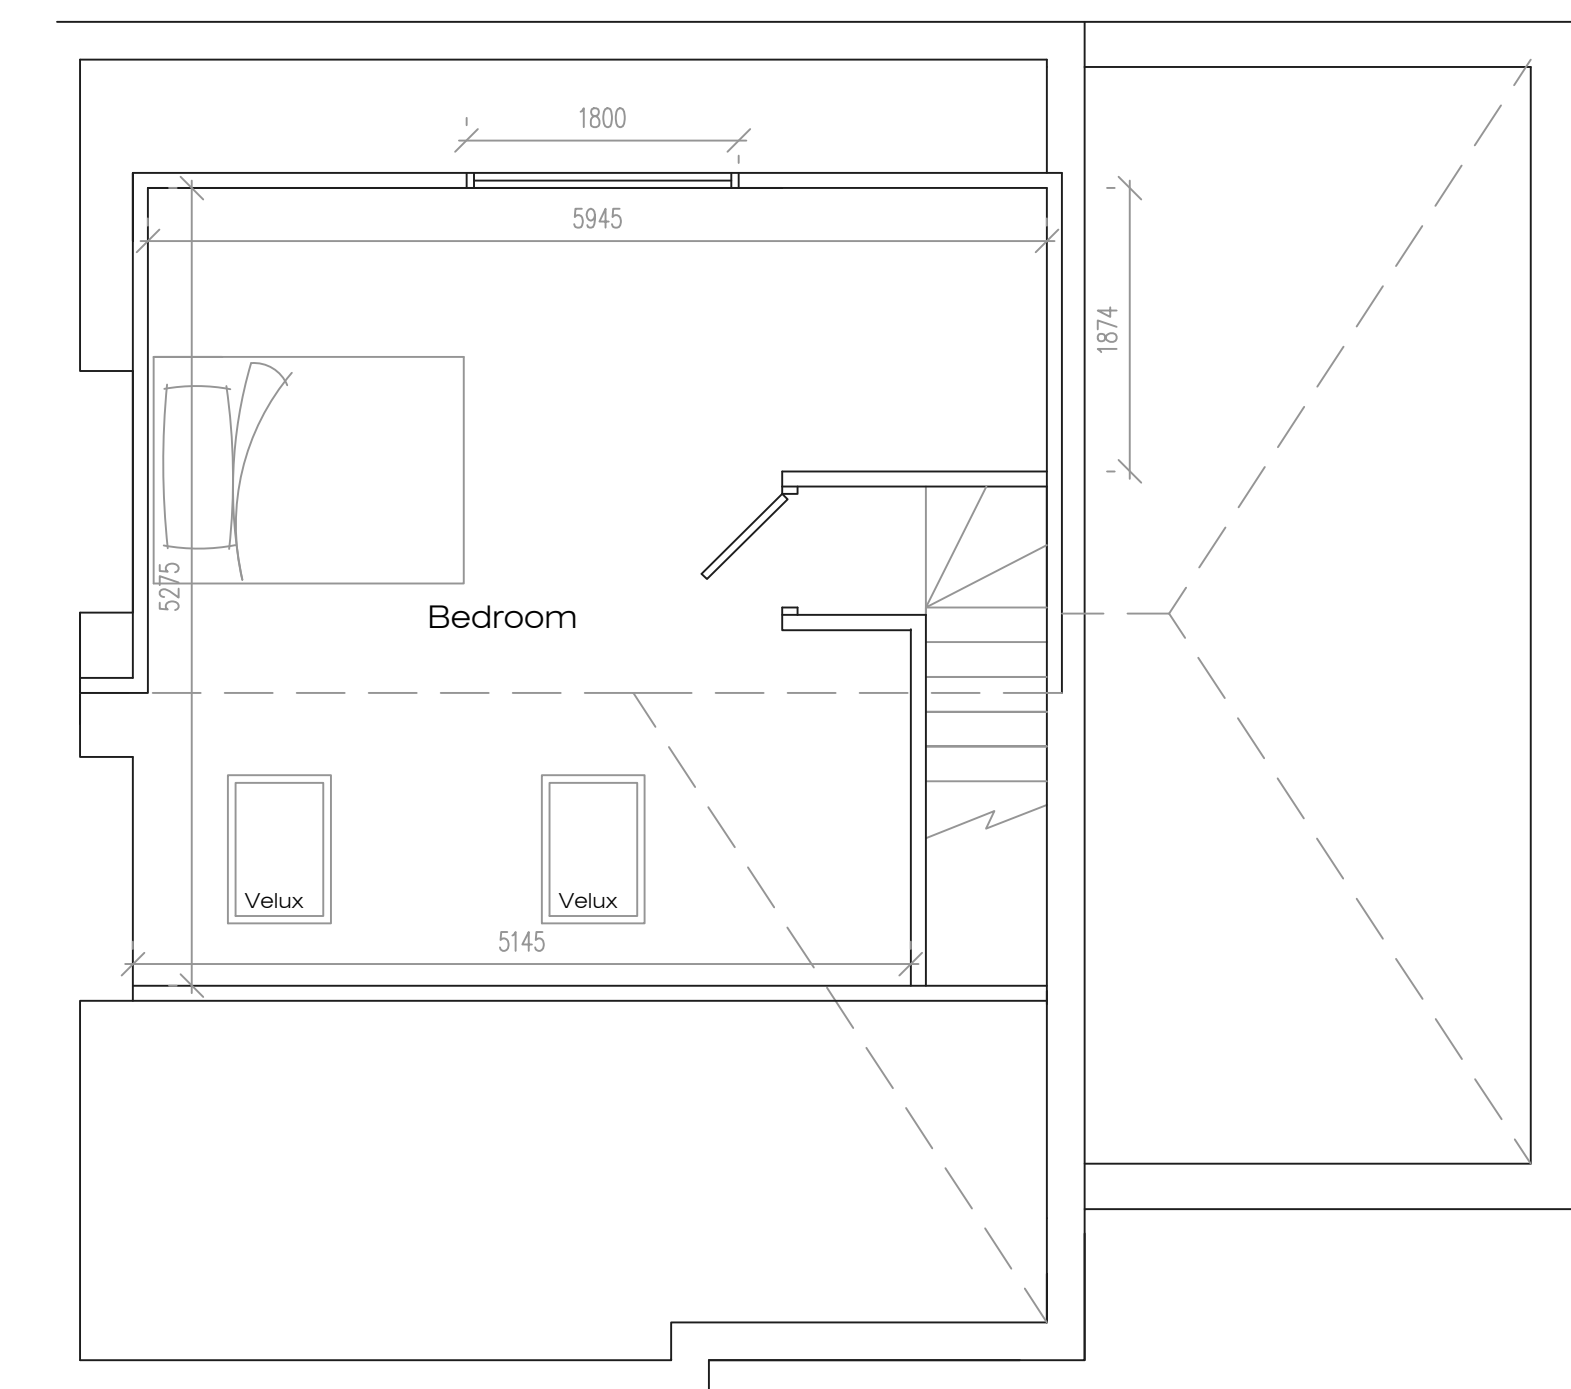

Proposed Loft Floor Plan

Address				
67 Twig Lane, L36				
Job Title				
Two storey side extension with single to rear and conversion of loft				
Drawing title				
Proposed Plans				
Chkd	Appvd	date	scale	Dwg No.
		April '23	1:50/1:100 @ A1	002