




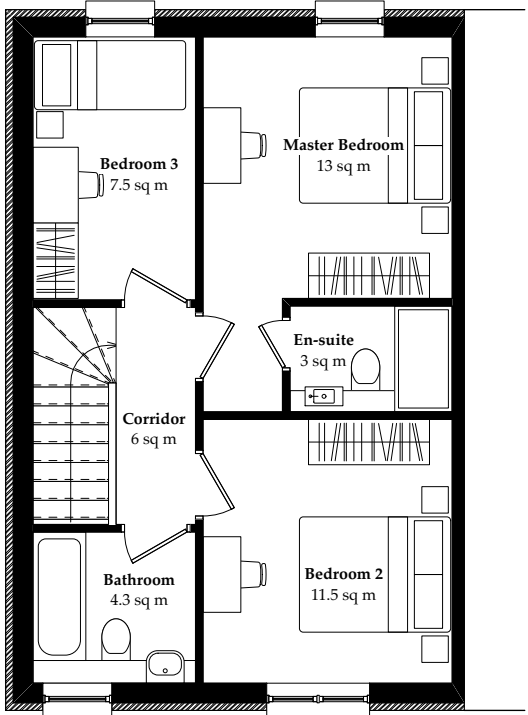

First Floor

 

Rear Elevation

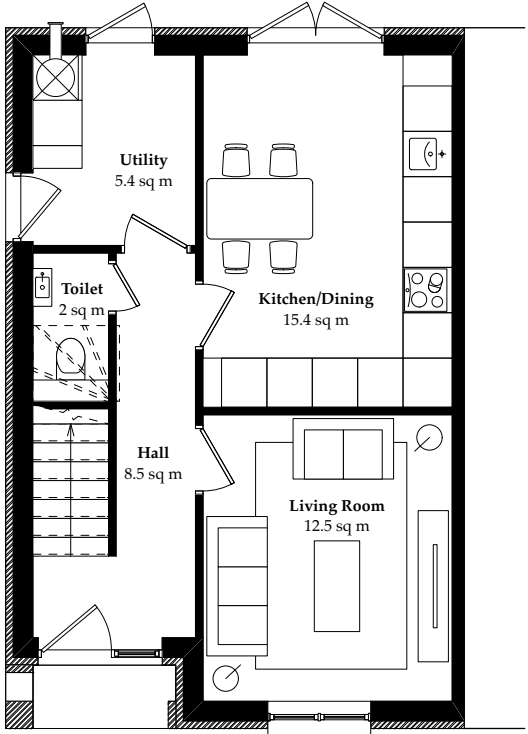

Ground Floor



Front Elevation


Isometric



Palette of Materials



Dark Grey Faux Slate
Roof Tiles

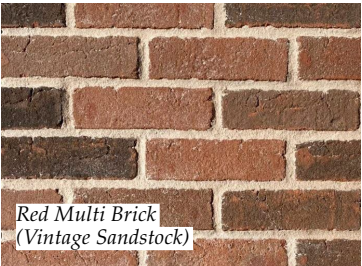

Red Multi Brick
(Vintage Sandstock)



Red Blend Brick
(Vintage Sandstock)



Light grey/beige
aluminium glazing frames



Brick double header course



Brick Sill



Beige solid timber composite
door with sidelight



Precedent Image



Rev. Date Drawn Checked Note



ARCHITECTURAL EMPORIUM Ltd
www.architectural-emporium.co.uk / mail@architectural-emporium.co.uk
87 Kempston St, Liverpool, L3 8HE / +44 (0)151 363 0000

JOB: GREENSBRIDGE LANE - 531
STATUS: PLANNING
SCALE: 1:100 @ ISO A3
FIRST ISSUE: 21/06/2024
DRAWING No: 2.120 -

House Type 02 A