

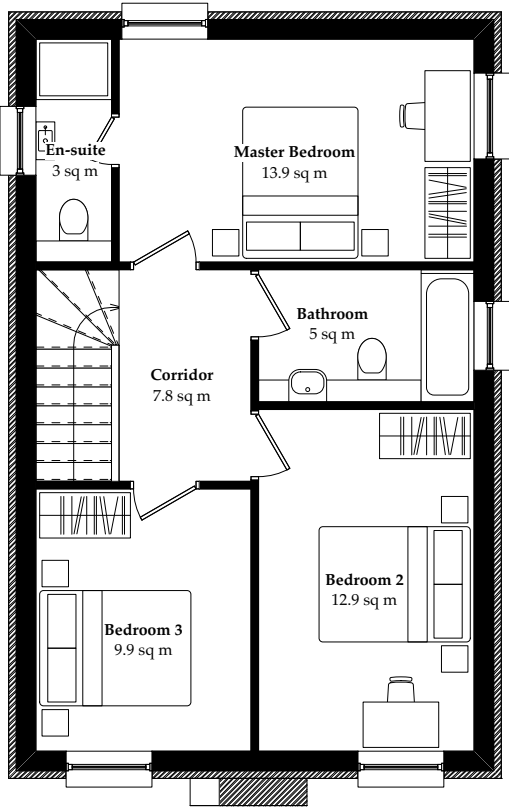


 


First Floor

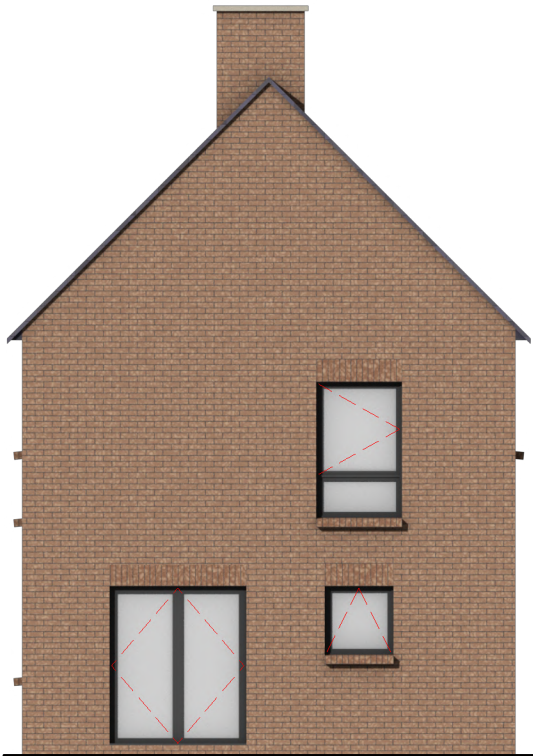

Rear Elevation

Front Isometric

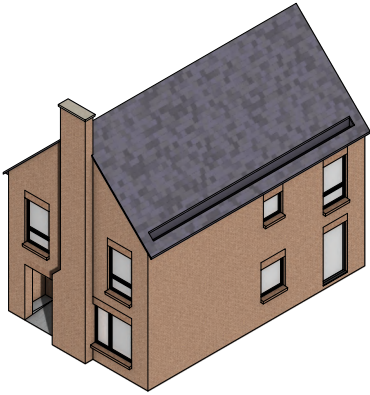

Palette of Materials



Dark Grey Faux Slate
Roof Tiles



Brown Brick
(Vintage Sandstock)



Signal black aluminium
glazing frames




Brick double header course




Half batt brick cill



Anthracite grey solid
timber composite door

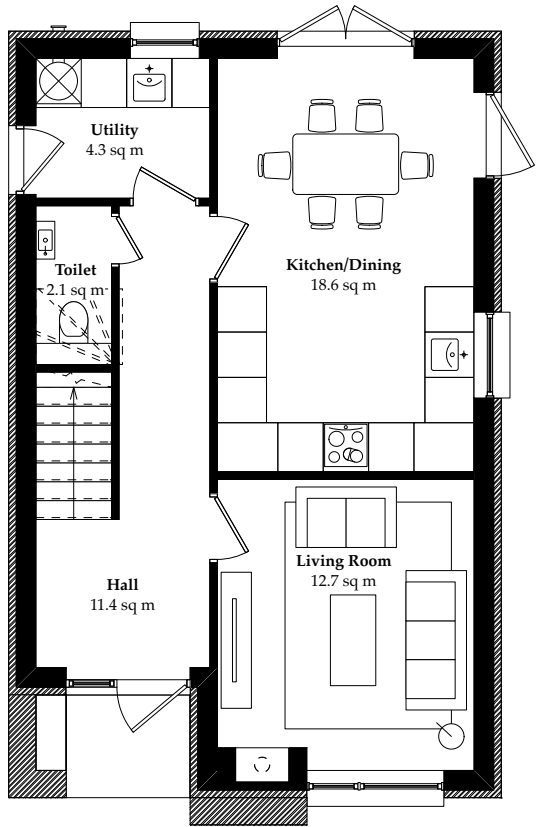

Ground Floor

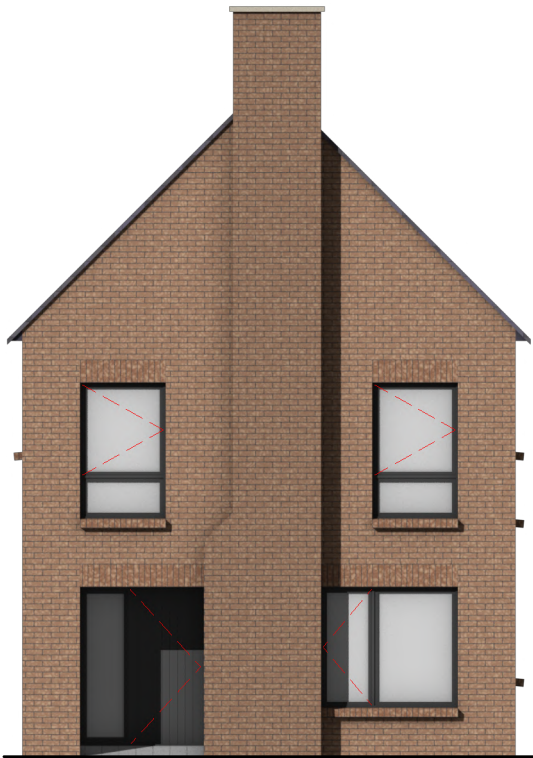

Front Elevation



Precedent Image



Rev. Date Drawn Checked Note



ARCHITECTURAL EMPORIUM Ltd
www.architectural-emporium.co.uk / mail@architectural-emporium.co.uk
87 Kempston St, Liverpool, L3 8HE / +44 (0)151 363 0000

JOB: GREENSBRIDGE LANE - 531

STATUS: PLANNING

SCALE: 1:100 @ ISO A3

FIRST ISSUE: 21/06/2024

DRAWING No: 2.131 -

House Type 03 - 1