



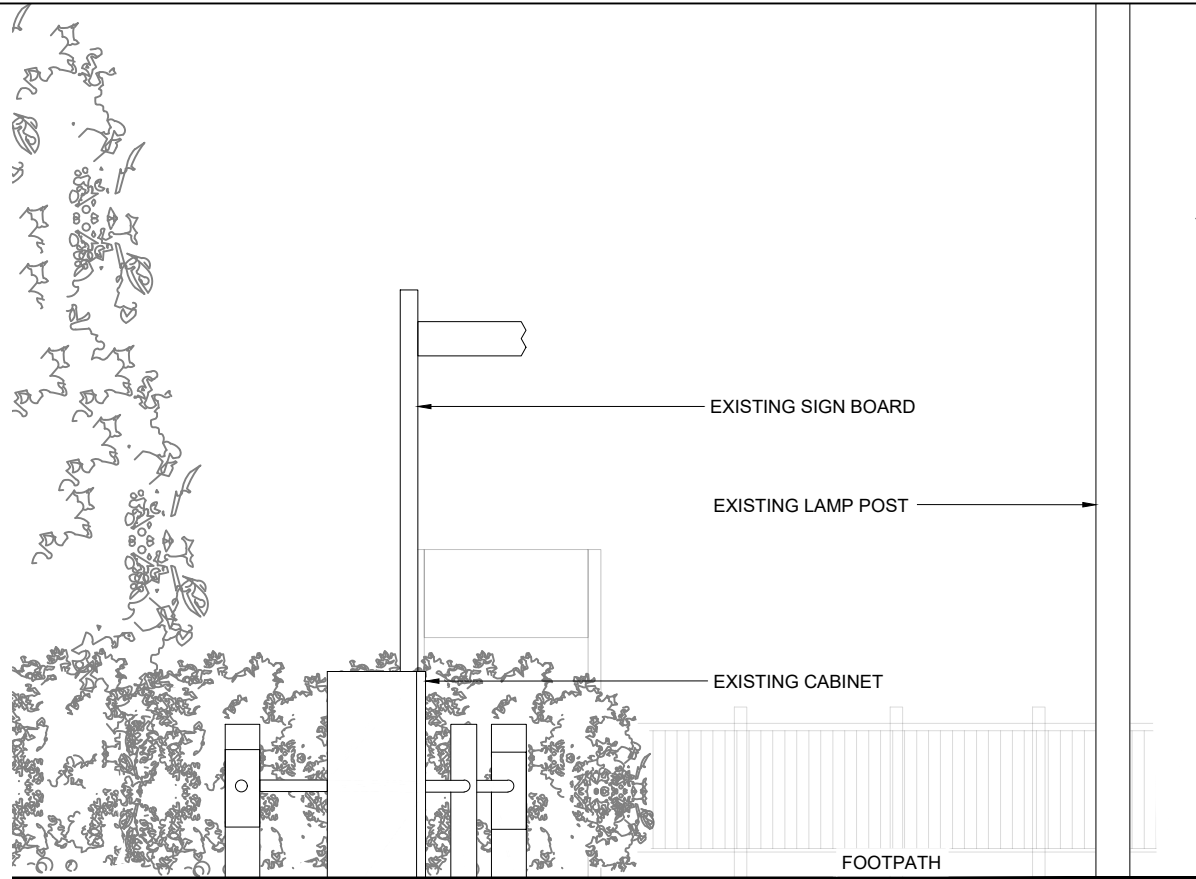


EXISTING FRONT ELEVATION
SCALE 1:50

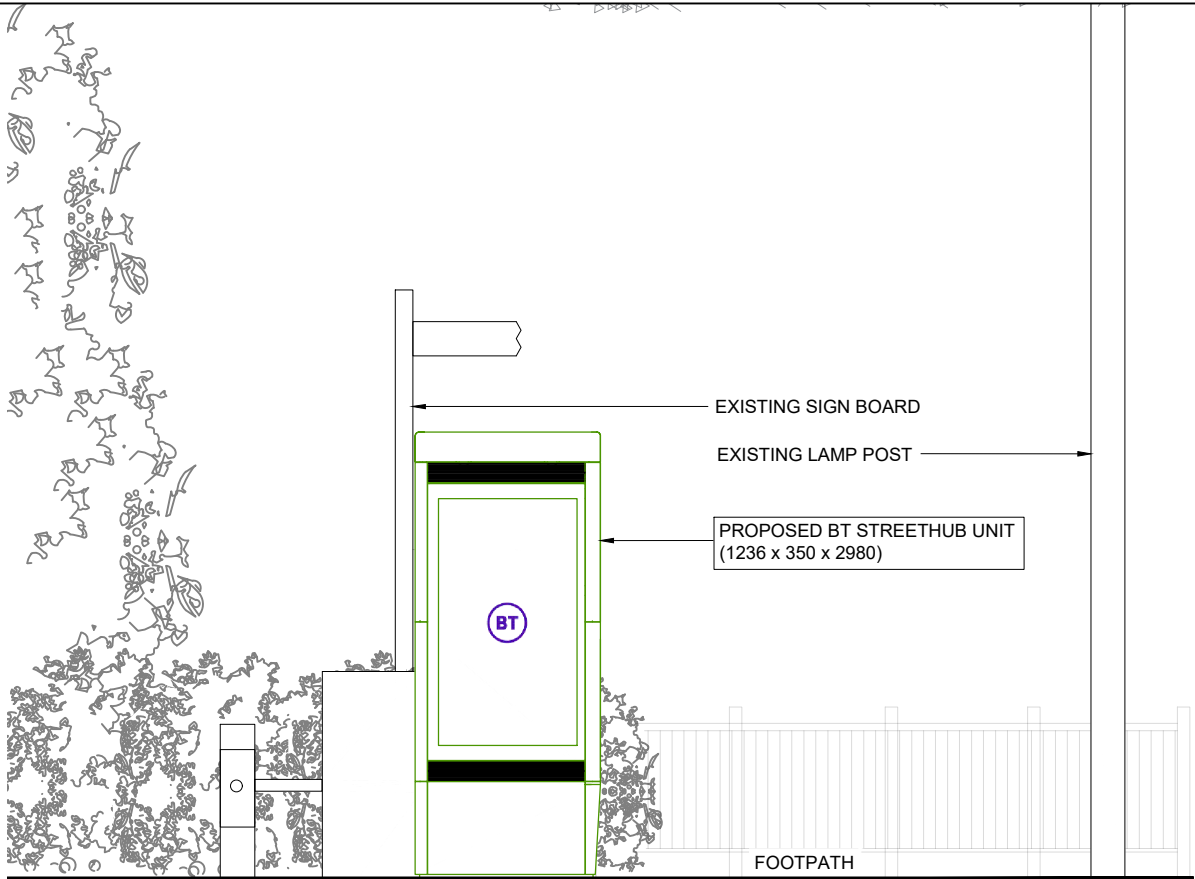

PROPOSED FRONT ELEVATION
SCALE 1:50



PROPOSED PHOTOMONTAGE
NTS

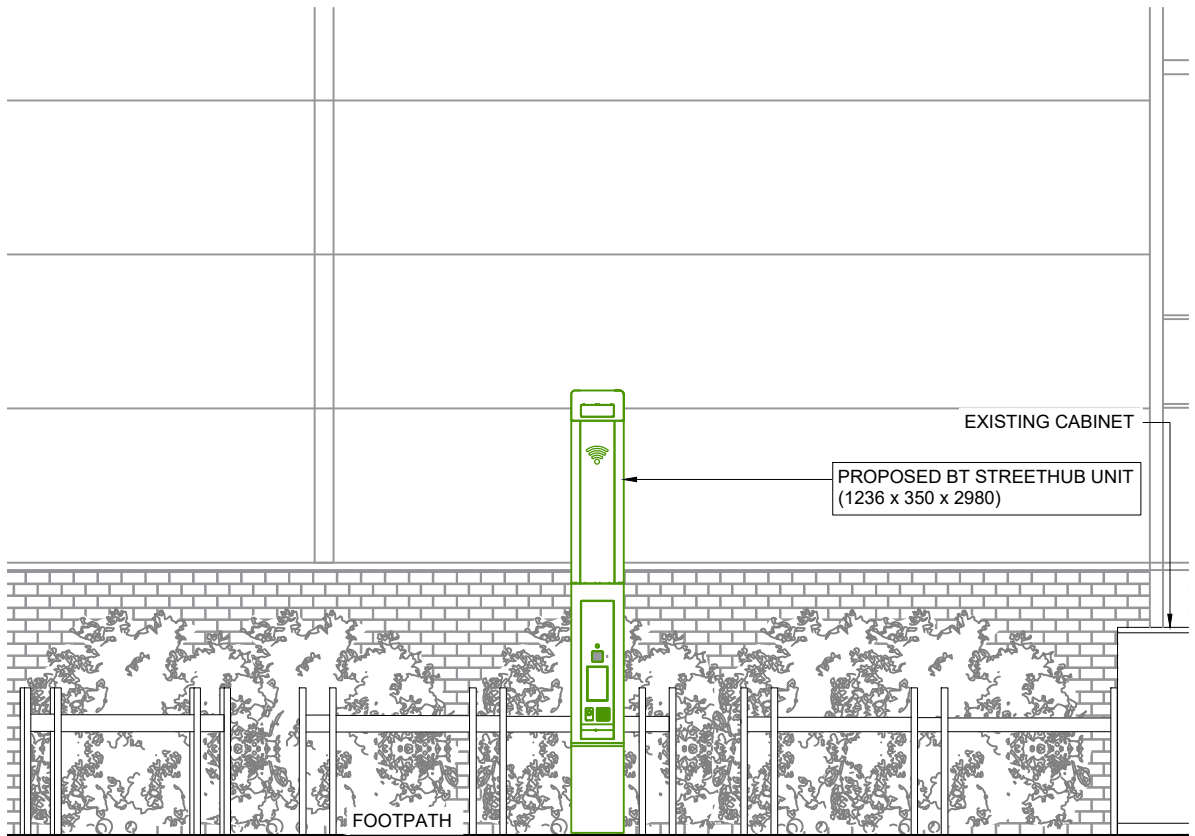

PROPOSED SIDE ELEVATION
SCALE 1:50

GENERAL NOTES

Use written dimensions only, do not scale from drawing. Use latest revision of all referenced information.

Rev	Date	Description	Drawn	Chkd
A	05.09.22	New BT Streethub Structure	MD	JE



Drg Status
PLANNING

Cell No. & Name

KNOW004

Site Name & Address
Pavement on Lathom Road ,
opposite junction with
Cavendish Walk, Huyton,
Liverpool, L36 7TX

Drawing Title
EXISTING AND PROPOSED
ELEVATIONS

Scale	1:50	Date	05.09.2022
Drawn By	MD	Checked By	JE
Drawing Number	003	Revision	A