


SCALE BAR
1:50

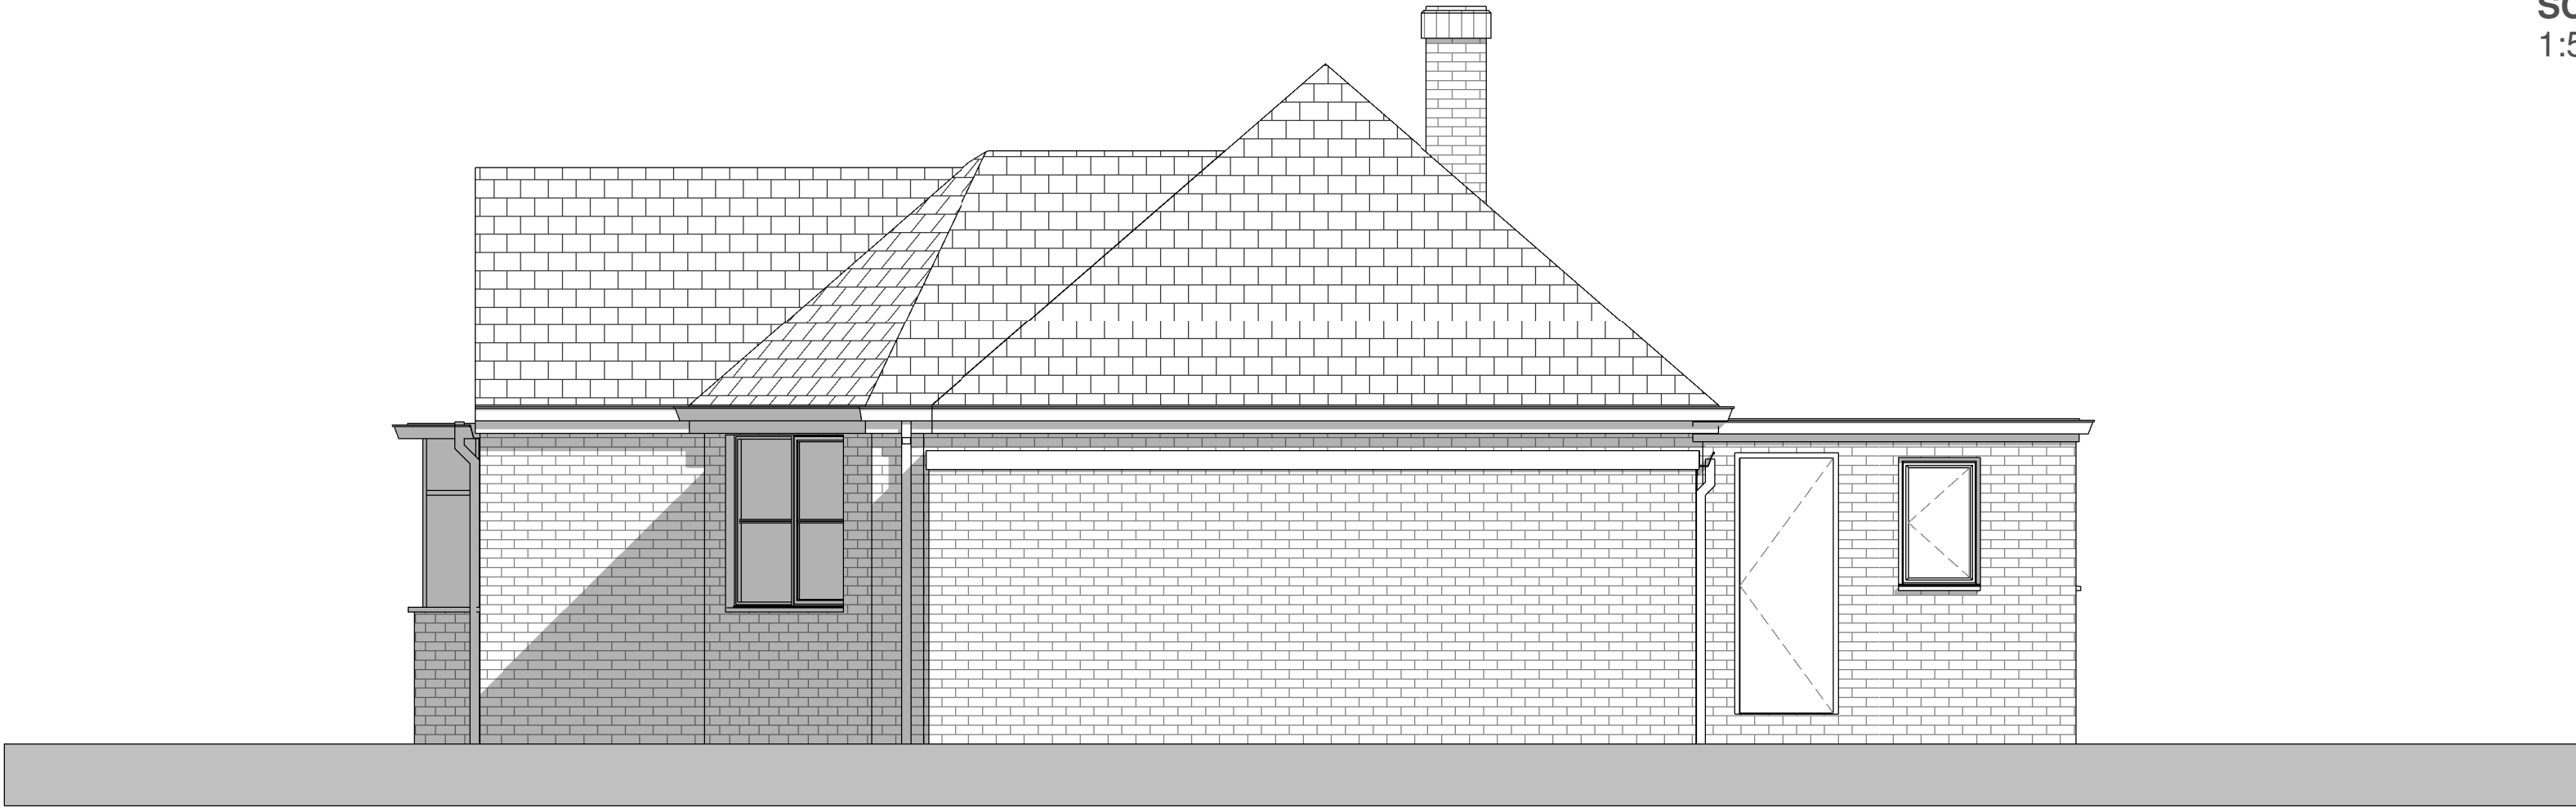

SIDE ELEVATION (NORTH-WEST)
1 : 50



REAR ELEVATION
1 : 50

PROJECT		
27 VINING ROAD, L35 7LG		
TITLE		
ELEVATIONS AS EXISTING		
CLIENT		
Owner		
DATE		
24/10/25		
SCALE (@A2)		
1:50		
DRAWING NUMBER		REV
702-003		P1