




SCALE BAR
1:50

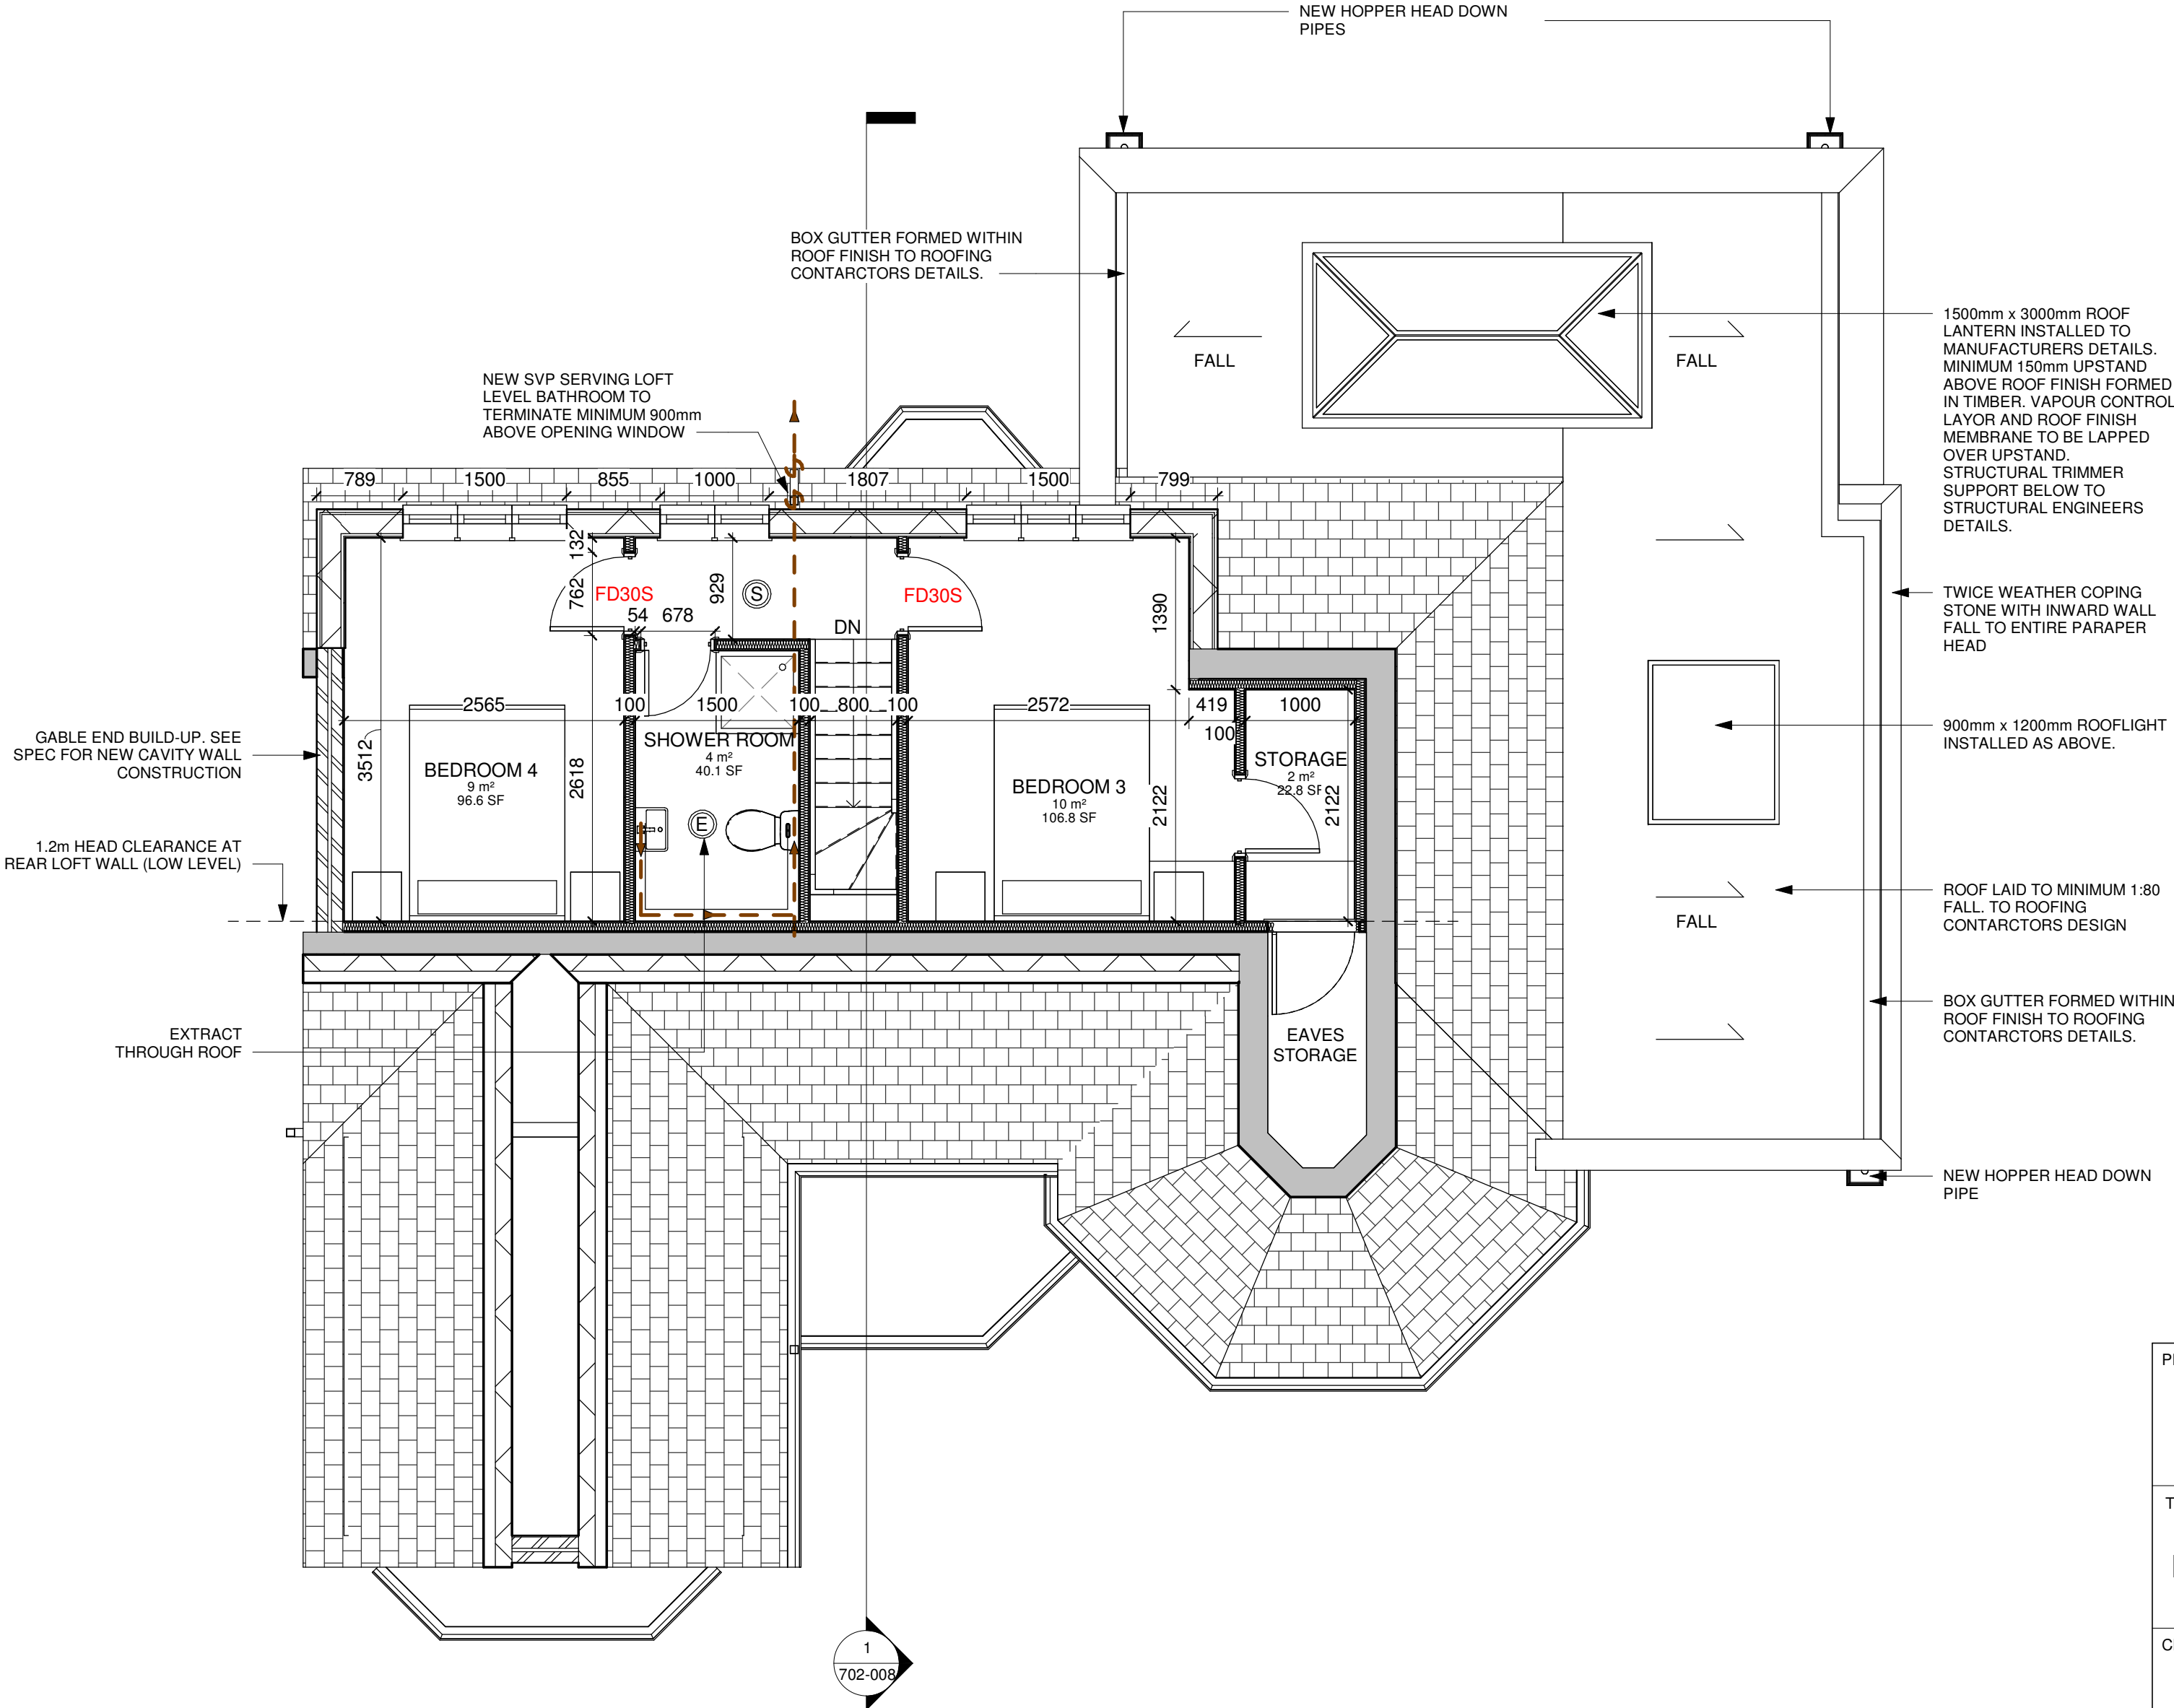

PROPOSED FIRST FLOOR LEVEL
1 : 50

PROJECT		
27 VINING ROAD, L35 7LG		
TITLE		
PROPOSED FIRST FLOOR PLAN		
CLIENT		
Owner		
DATE		
24/10/25		
SCALE (@A2)		
1:50		
DRAWING NUMBER	REV	
702-005	P1	