




SCALE BAR
1:50

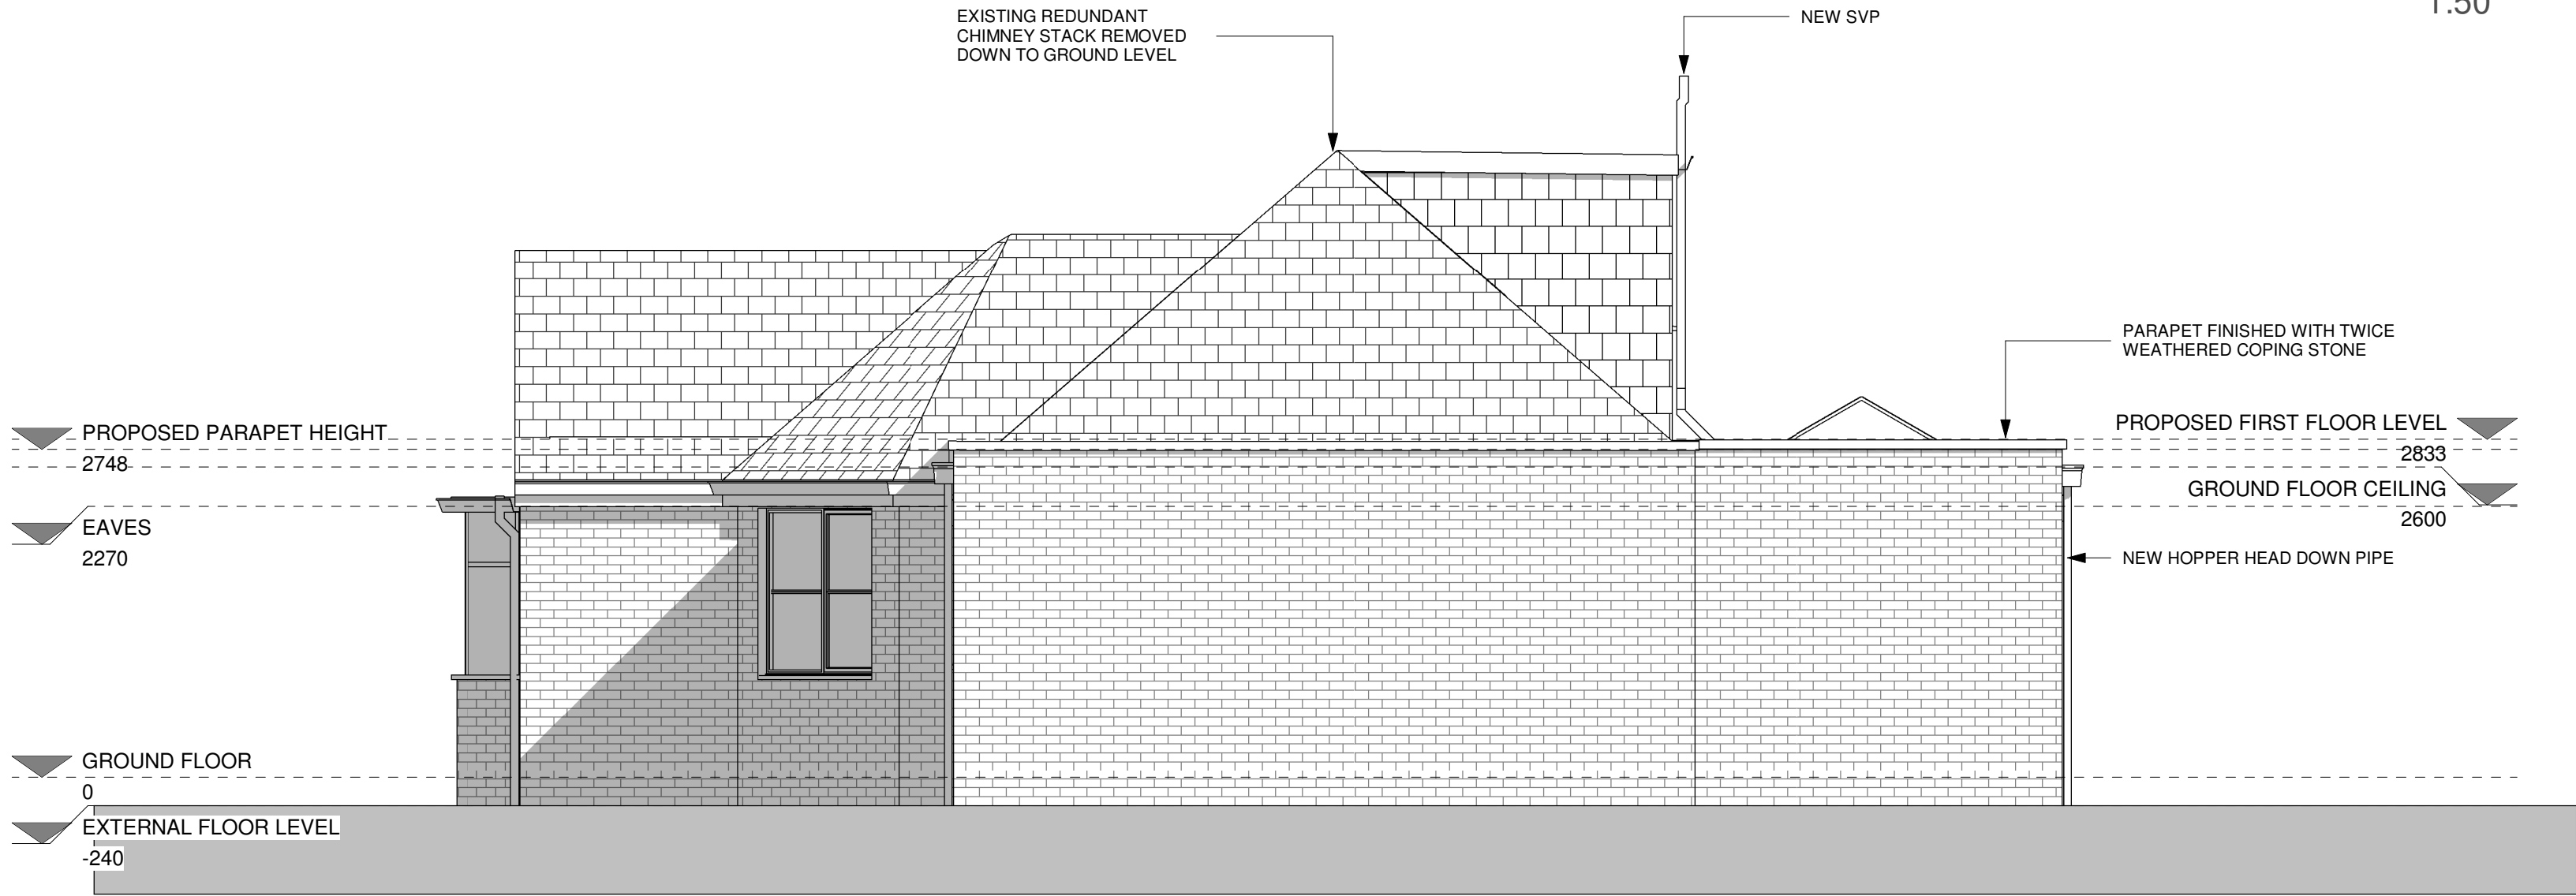

PROPOSED SIDE ELEVATION (NORTH-WEST)
1 : 50



PROPOSED FRONT ELEVATION
1 : 50

THE CONTENT OF THIS DRAWING PACK IS SUBJECT TO THE PROVISION OF THE COPYRIGHT ACT 1956. WORK TO FIGURED DIMENSIONS ONLY. SITE DIMENSIONS ARE TO BE CHECKED BEFORE WORK IS STARTED.

PROJECT	27 VINING ROAD, L35 7LG		
TITLE	PROPOSED ELEVATIONS		
CLIENT	Owner		
DATE	24/10/25		
SCALE (@A2)	1:50		
DRAWING NUMBER	702-006	REV	P1