



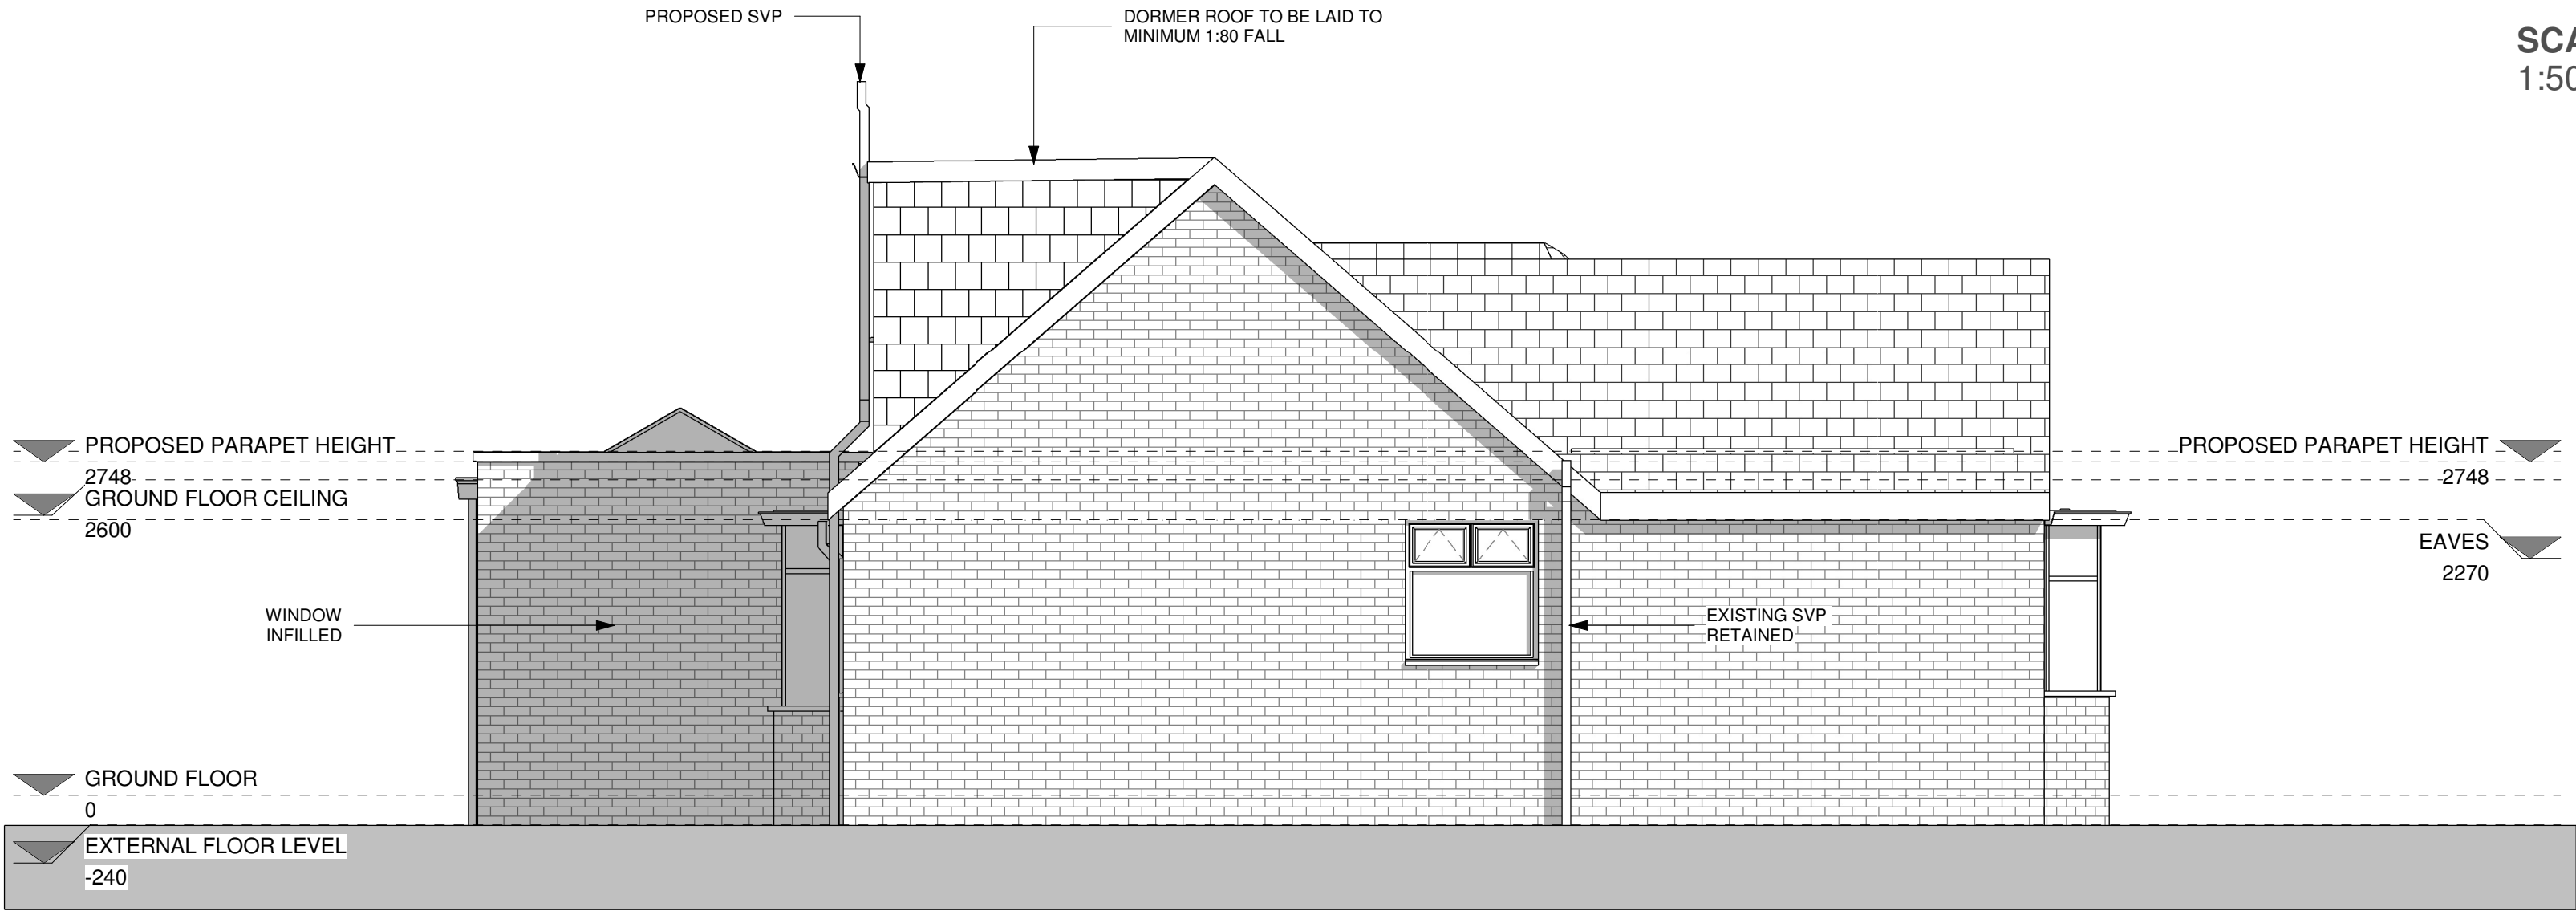

PROPOSED SIDE ELEVATION (SOUTH-EAST)
1 : 50

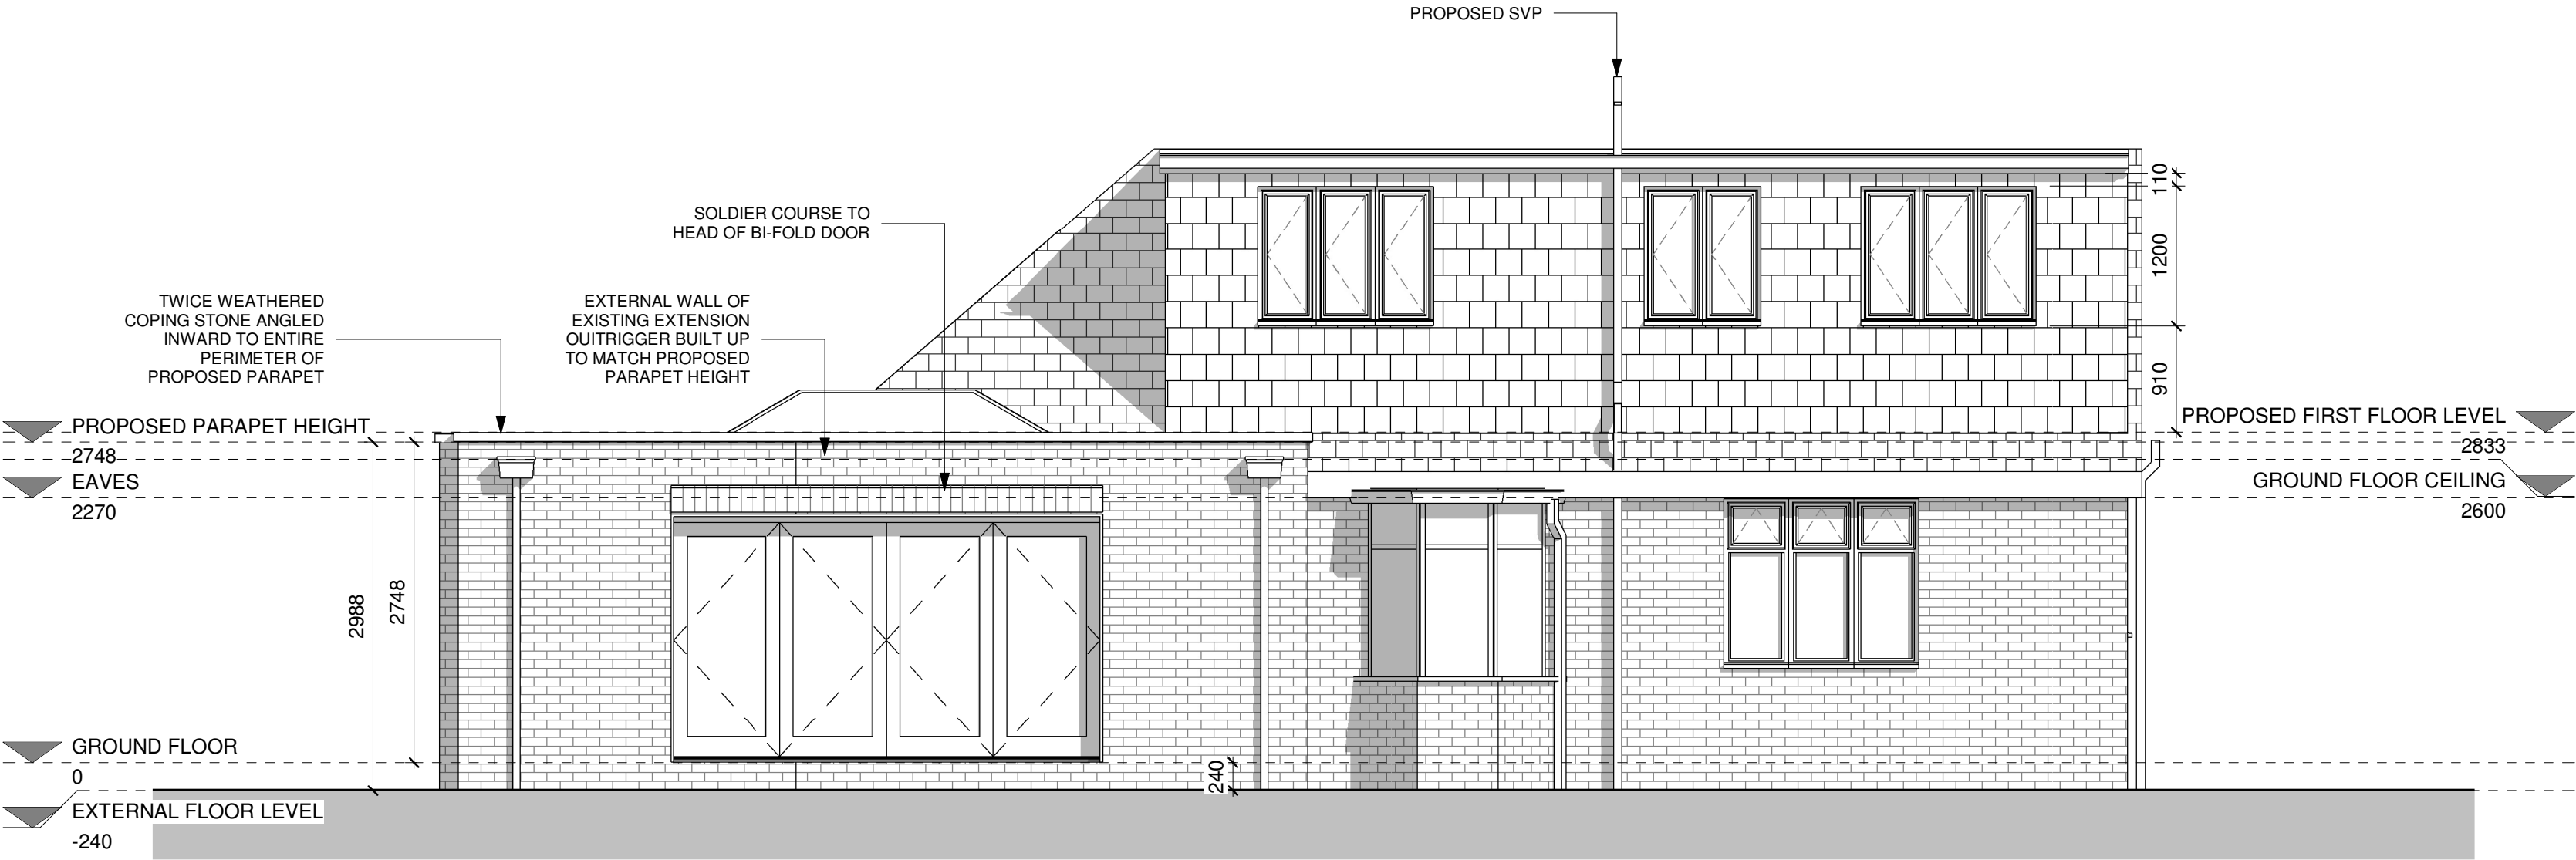

PROPOSED REAR ELEVATION
1 : 50

PROJECT		
27 VINING ROAD, L35 7LG		
TITLE		
PROPOSED ELEVATIONS		
CLIENT		
Owner		
DATE		
24/10/25		
SCALE (@A2)		
1:50		
DRAWING NUMBER		REV
702-007		P1