


SCALE BAR (M)



KEY

- EXISTING WALL CONSTRUCTION
- EXISTING AIR BRICK
- EXISTING SOLID FLOOR CONSTRUCTION
- SPAN OF EXISTING FLOOR JOISTS

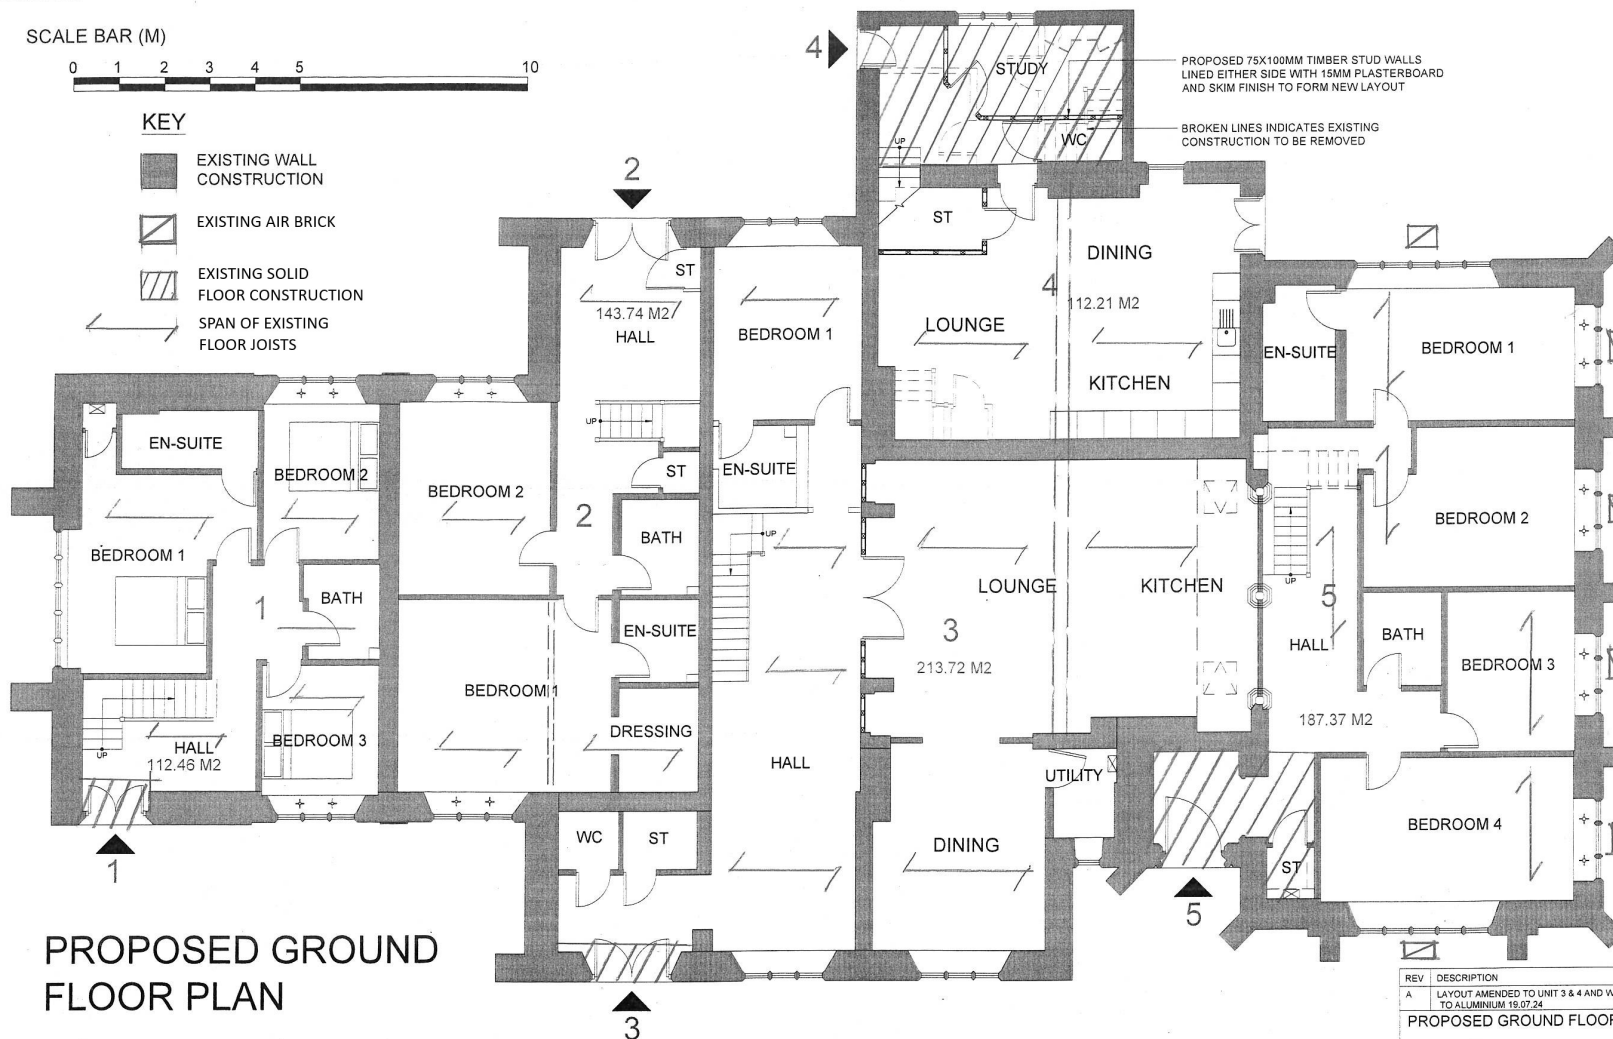

PROPOSED GROUND FLOOR PLAN

REV	DESCRIPTION
A	LAYOUT AMENDED TO UNIT 3 & 4 AND WINDOW SPECIFICATION AMENDED TO ALUMINIUM 19.07.24
PROPOSED GROUND FLOOR PLAN	
PROPOSED CONVERSION OF EXISTING CHURCH INTO FIVE DWELLINGS	
PARK HALL, HUYTON HEY ROAD, LIVERPOOL	
CLIENT:	PARK HALL HUYTON LTD
DWG NO:	BR K1116/02
SCALE:	1/50 @ A1
DRAWN BY:	D.D.
DATE:	28/02/24
REV:	A
MICHIGAN HOUSE 17-19 CHORLEY NEW ROAD, BOLTON, BL1 4QR TEL: 01204 392233 FAX: 01204 528505 WWW.NEILPIKEARCHITECTS.CO.UK EMAIL: INFO@NEILPIKEARCHITECTS.CO.UK	
CONSENT OF THIS DRAWING REMAINS WITH THE ARCHITECT. DO NOT SCALE FROM THIS DRAWING. WORK TO DIMENSIONS. CHECK ALL DIMENSIONS ON SITE. IN THE EVENT OF ANY DISCREPANCY REFER QUERIES TO THE ARCHITECTS.	