




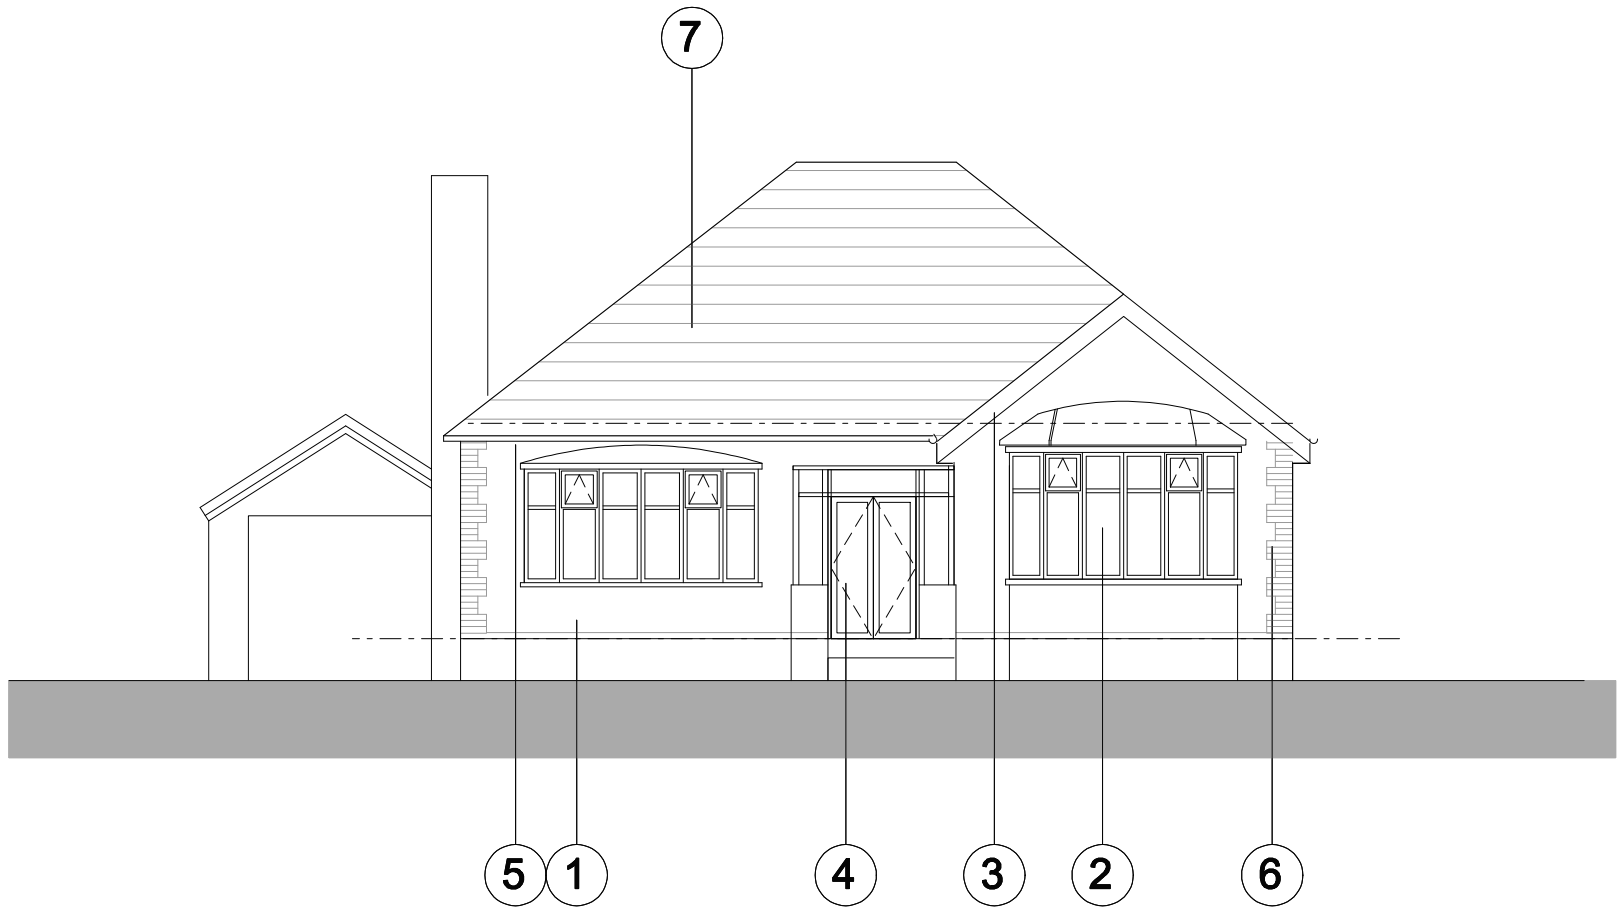


NORTH ELEVATION

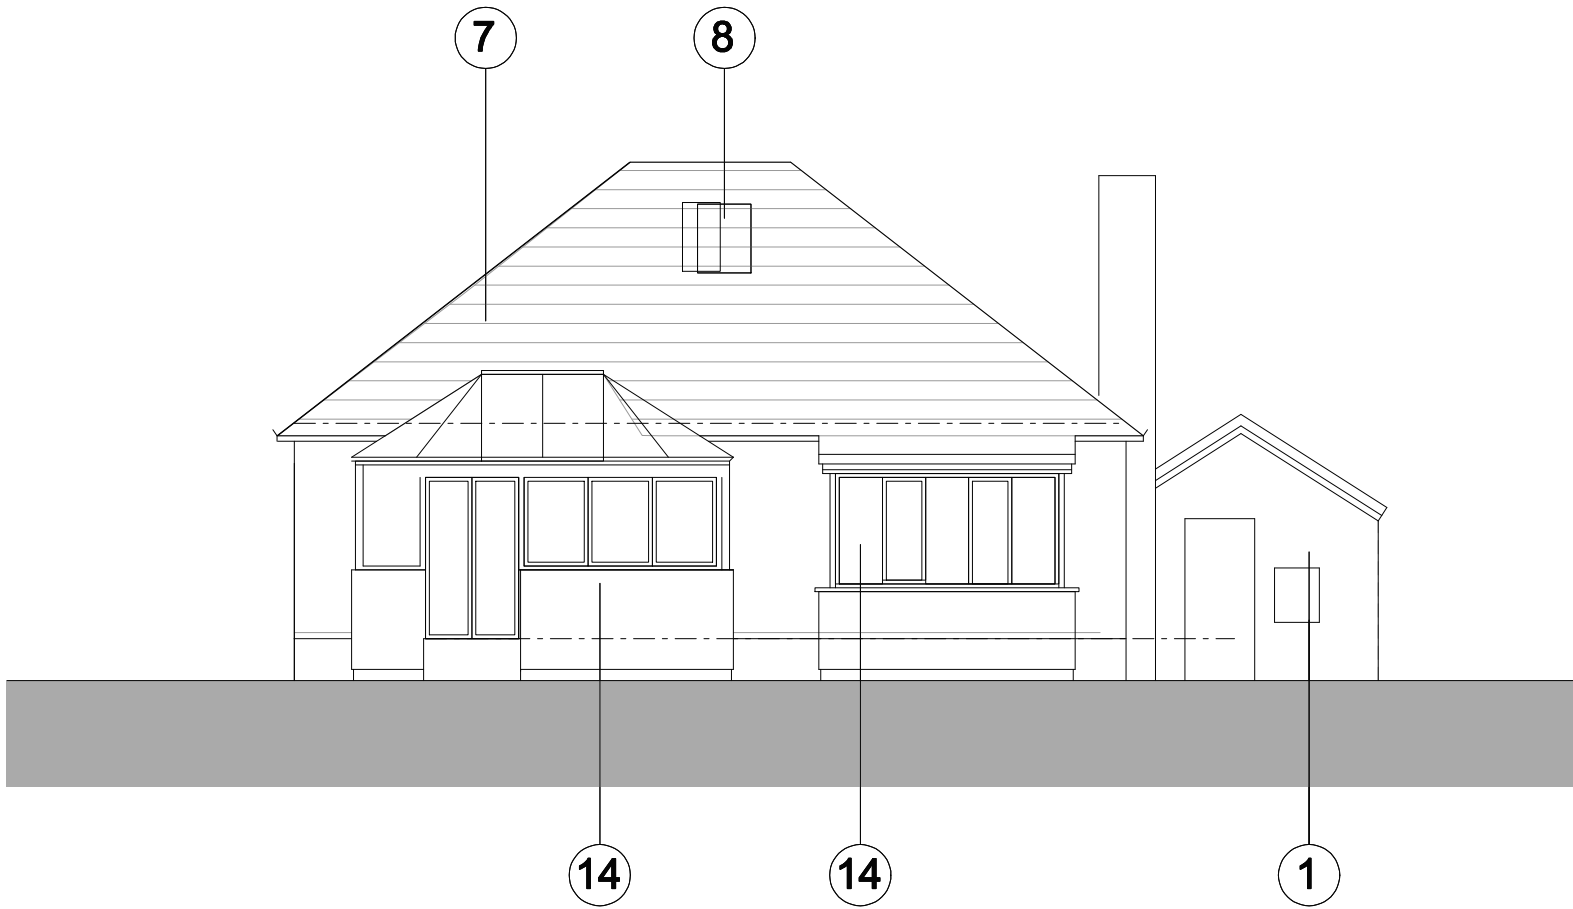

SOUTH ELEVATION

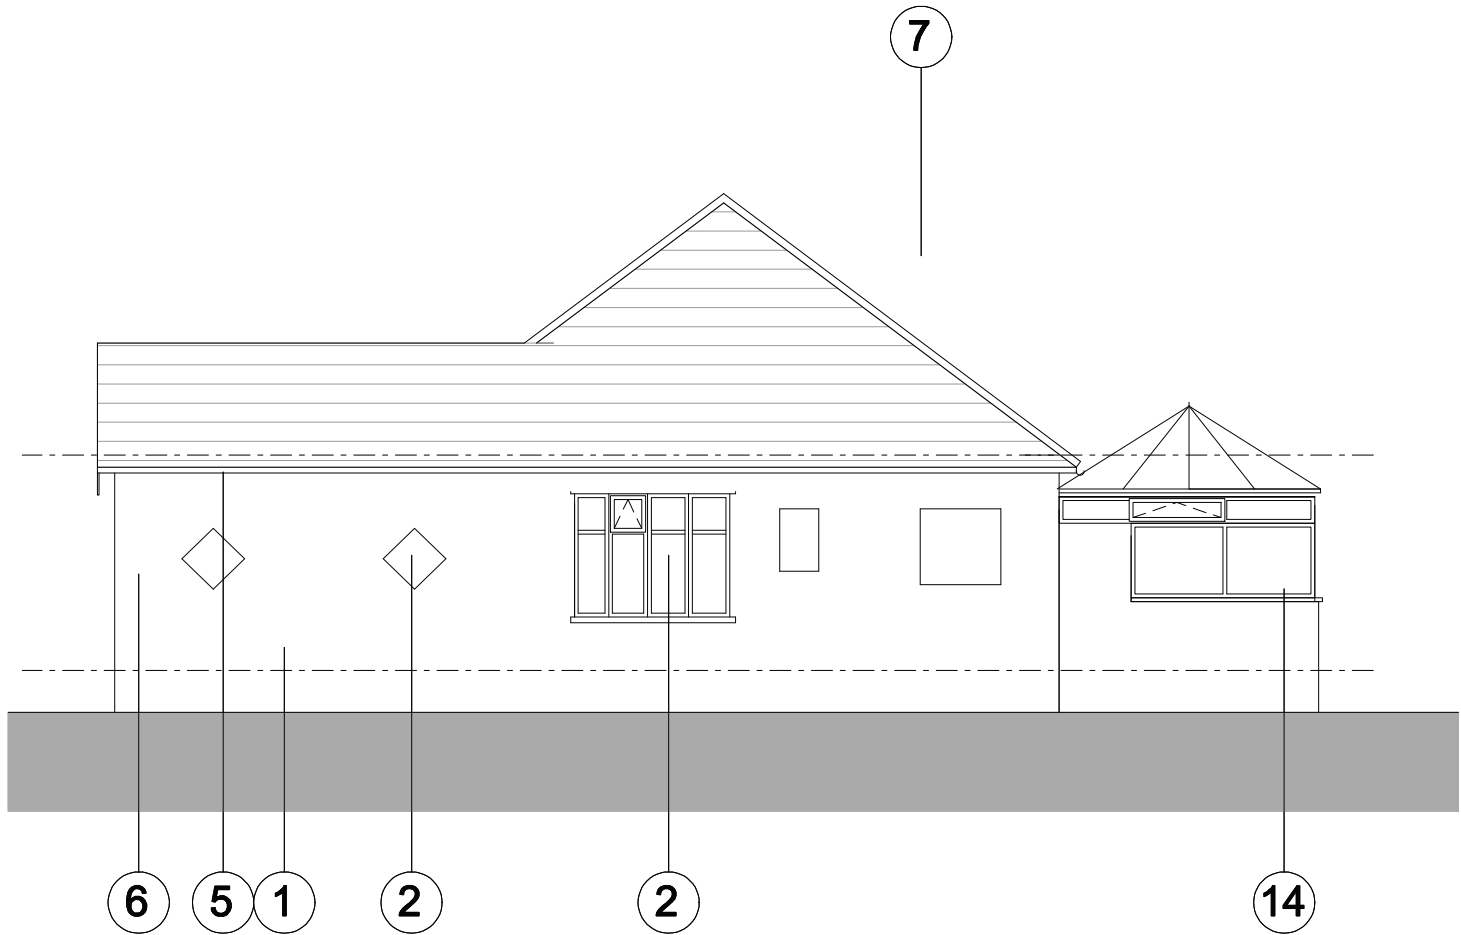

WEST ELEVATION

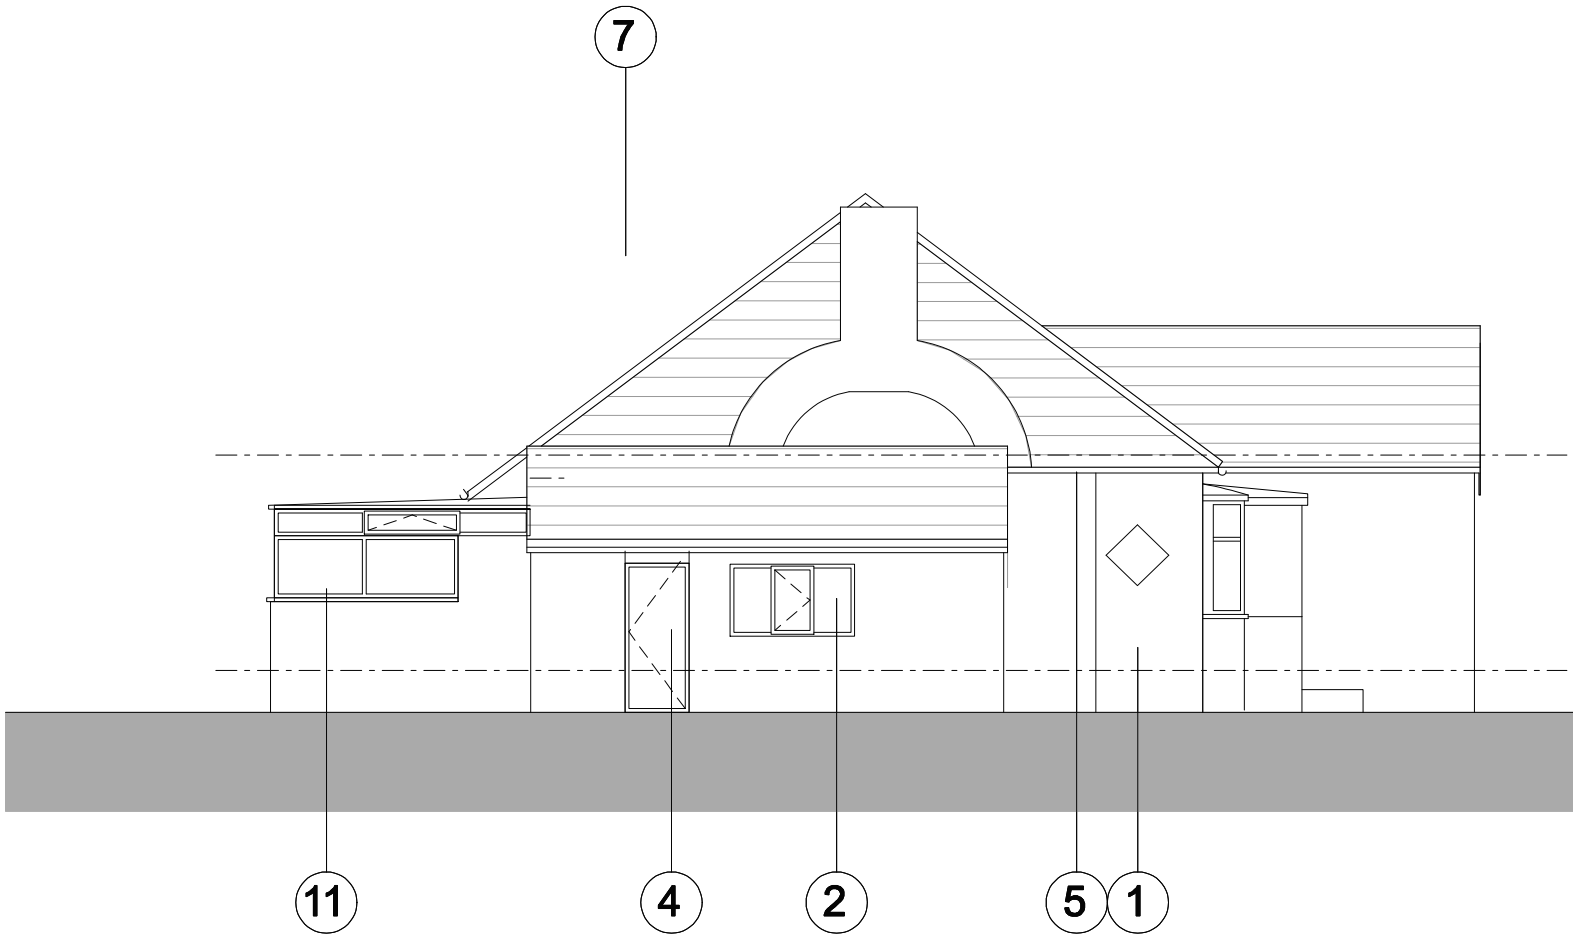

EAST ELEVATION


Work to annotated dimensions only.

Read drawing in conjunction with relevant specification, Structural Engineers' and Services Engineers' drawings.

Confirm all dimensions before commencement of any work on site or fabrication.

Rev	Date	Description
*	15/06/24	First Issue for Information

MATERIALS	1 – Existing Brickwork 2 – White UPVC Windows 3 – UPVC fascias and barge board 4 – White UPVC Door 5 – UPVC Rainwater Goods 6 – Decorative brick quoins 7 – Profile Roofing Tile 8 – Existing-glazed rooflights 9 – New fascias and barge board (White) 10 – New Porch to match 11 – Through Colour White Render 12 – Existing decorative brickwork 13 – Decorative brick detail to match 14 – Exiting Conservatory 15 – Anthracite framed Windows 16 – Cedar cladding 17 – New Composite Door
-----------	--

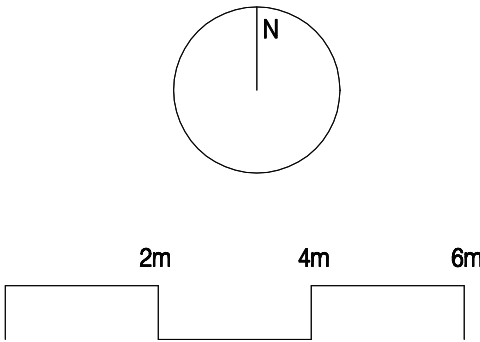

Status	INFORMATION
Scale	1:100@A2
Drawn by	NJD
Date	June 24
Job number	24/23
Drg. number	(2-)AE001
Revision	*
Notes	

Project	Extension and Remodelling to 278 Higher Road, Halewood.
Existing Elevations	
cheshire daccus ACM Ltd. 31a high street trodsham wa6 7aj t: 01928 733382 f: 0113 2749911 e. mail@daccus.co.uk Architects and Construction Managers Ltd.	

daccus