




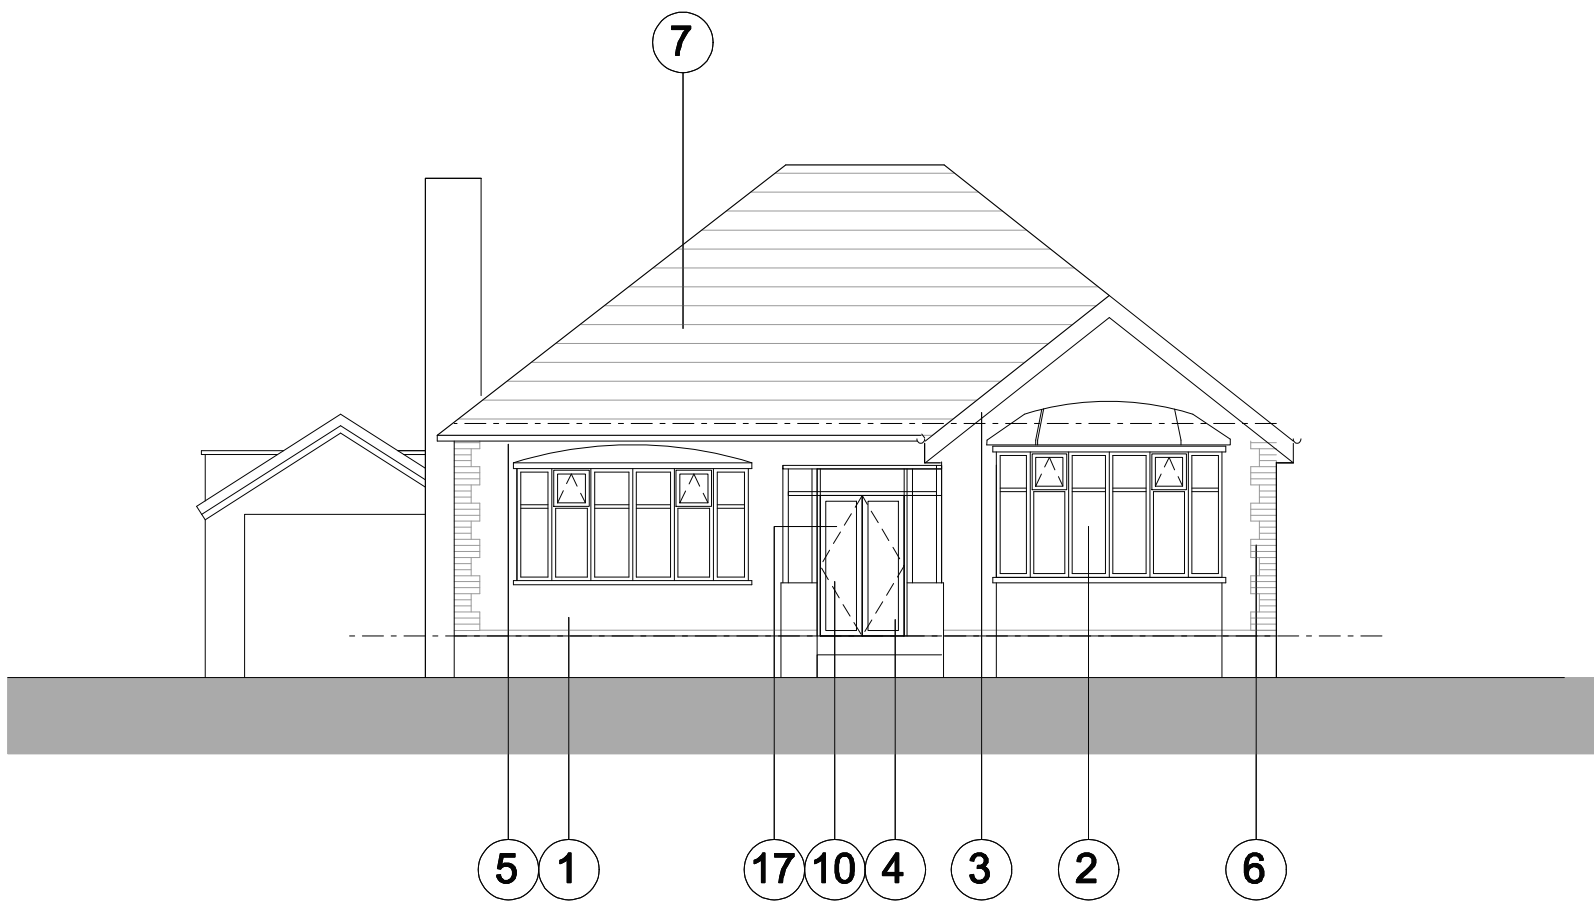


NORTH ELEVATION

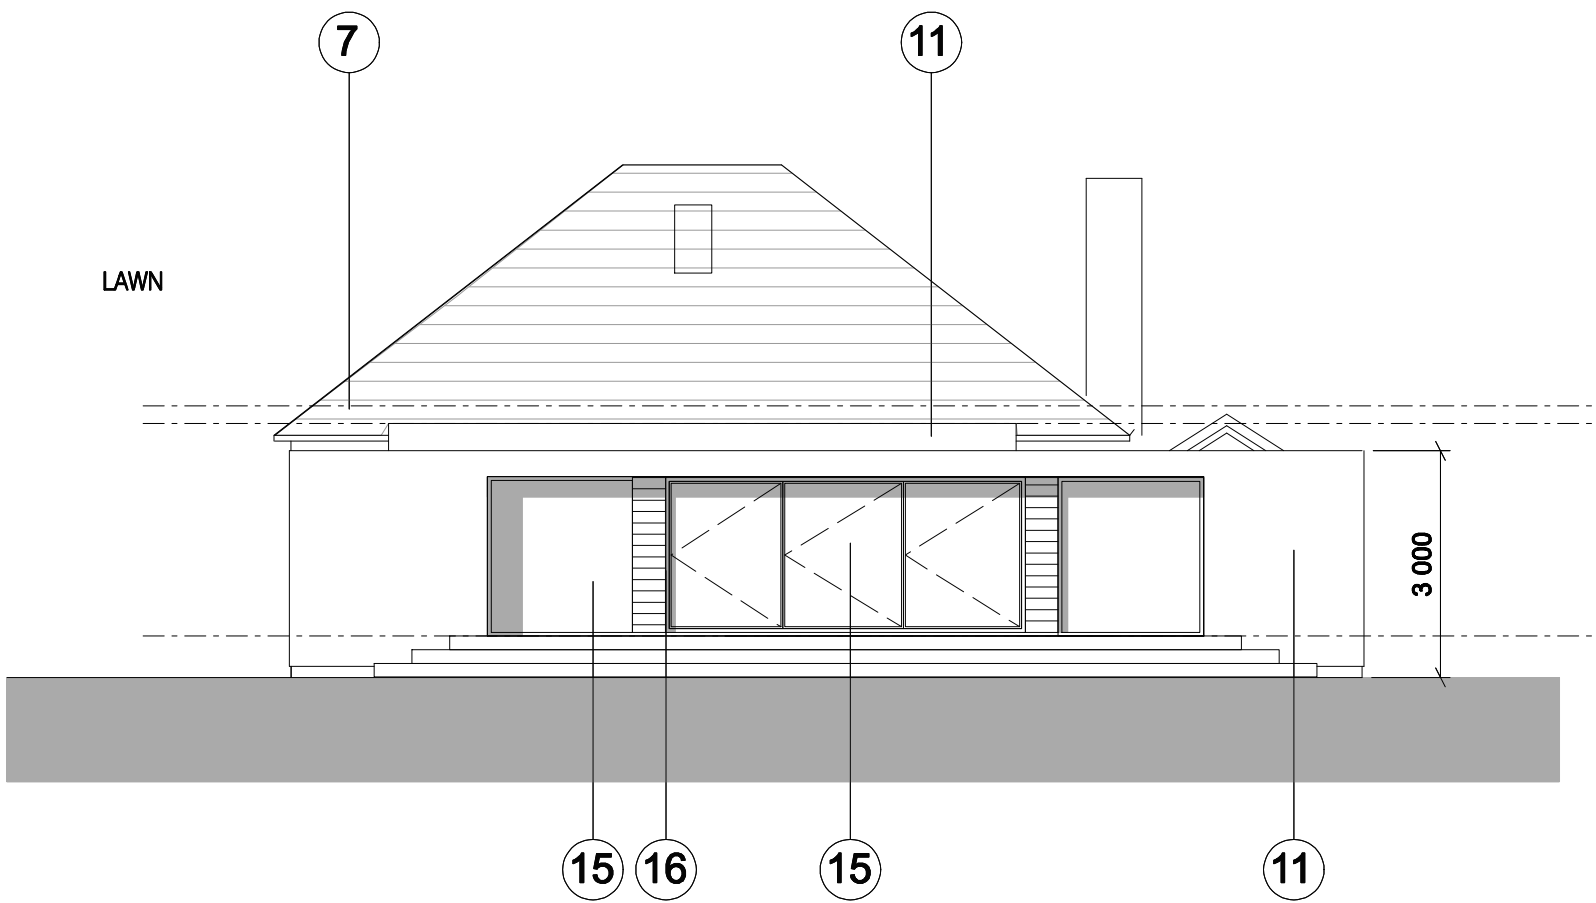

SOUTH ELEVATION

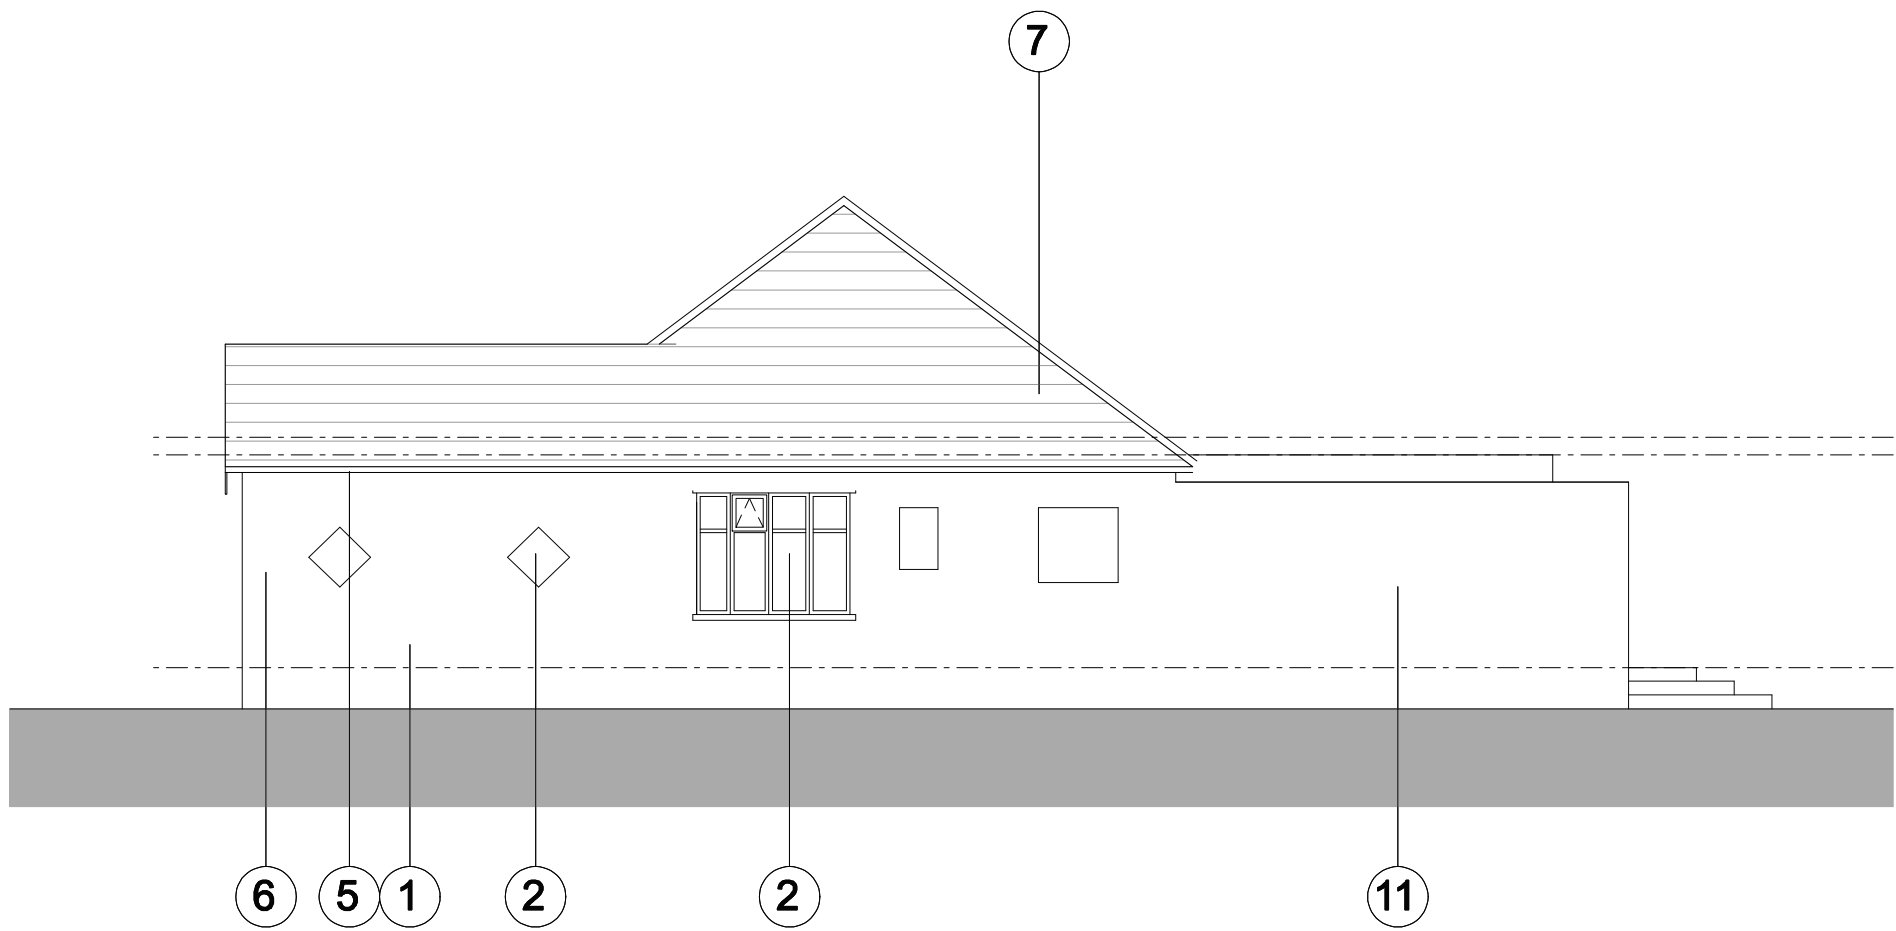

WEST ELEVATION

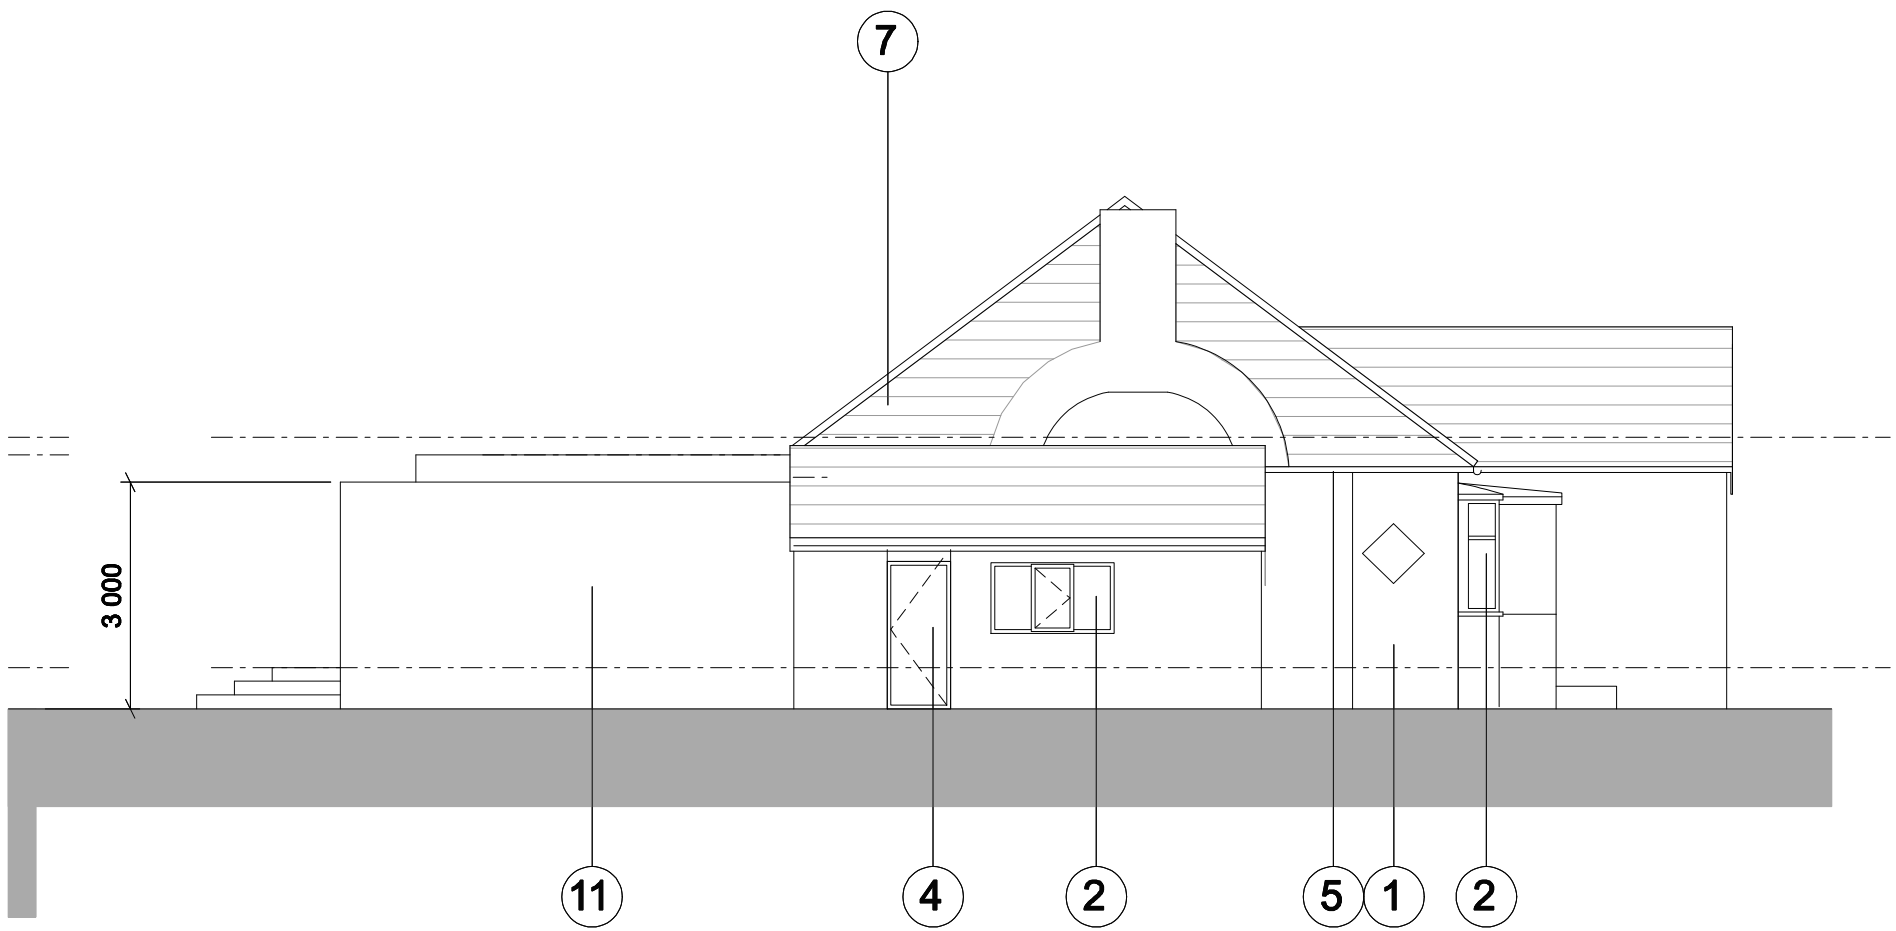

EAST ELEVATION

Work to annotated dimensions only.


Read drawing in conjunction with relevant specification, Structural Engineers' and Services Engineers' drawings.

Confirm all dimensions before commencement of any work on site or fabrication.

Rev	Date	Description
*	240624	First Issue for Information

MATERIALS	1 – Existing Brickwork 2 – White UPVC Windows 3 – UPVC fascias and barge board 4 – White UPVC Door 5 – UPVC Rainwater Goods 6 – Decorative brick quoins 7 – Profile Roofing Tile 8 – Existing-glazed rooflights 9 – New fascias and barge board (White)
-----------	---

10 – New Porch to match 11 – Through Colour White Render 12 – Existing decorative brickwork 13 – Decorative brick detail to match 14 – Exiting Conservatory 15 – Anthracite framed Windows 16 – Cedar cladding 17 – New Composite Door

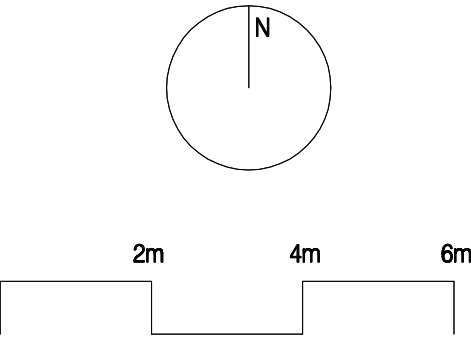

Status	Drawn by	Date
INFORMATION	NJD	June 24
Scale	Job number	Drg. number
1:100@A2	2423	(2-)AE101
Revision		*
Notes		

Project	cheshire
Proposed Rear Extension	daccus ACM Ltd.
278 Higher Road, Halewood.	31a high street
	frodsham
	W60 7AJ
	t: 01928 733392
	f: 0113 2749911
	e. mail@daccus.co.uk
	Architects and Construction Managers Ltd.

daccus