


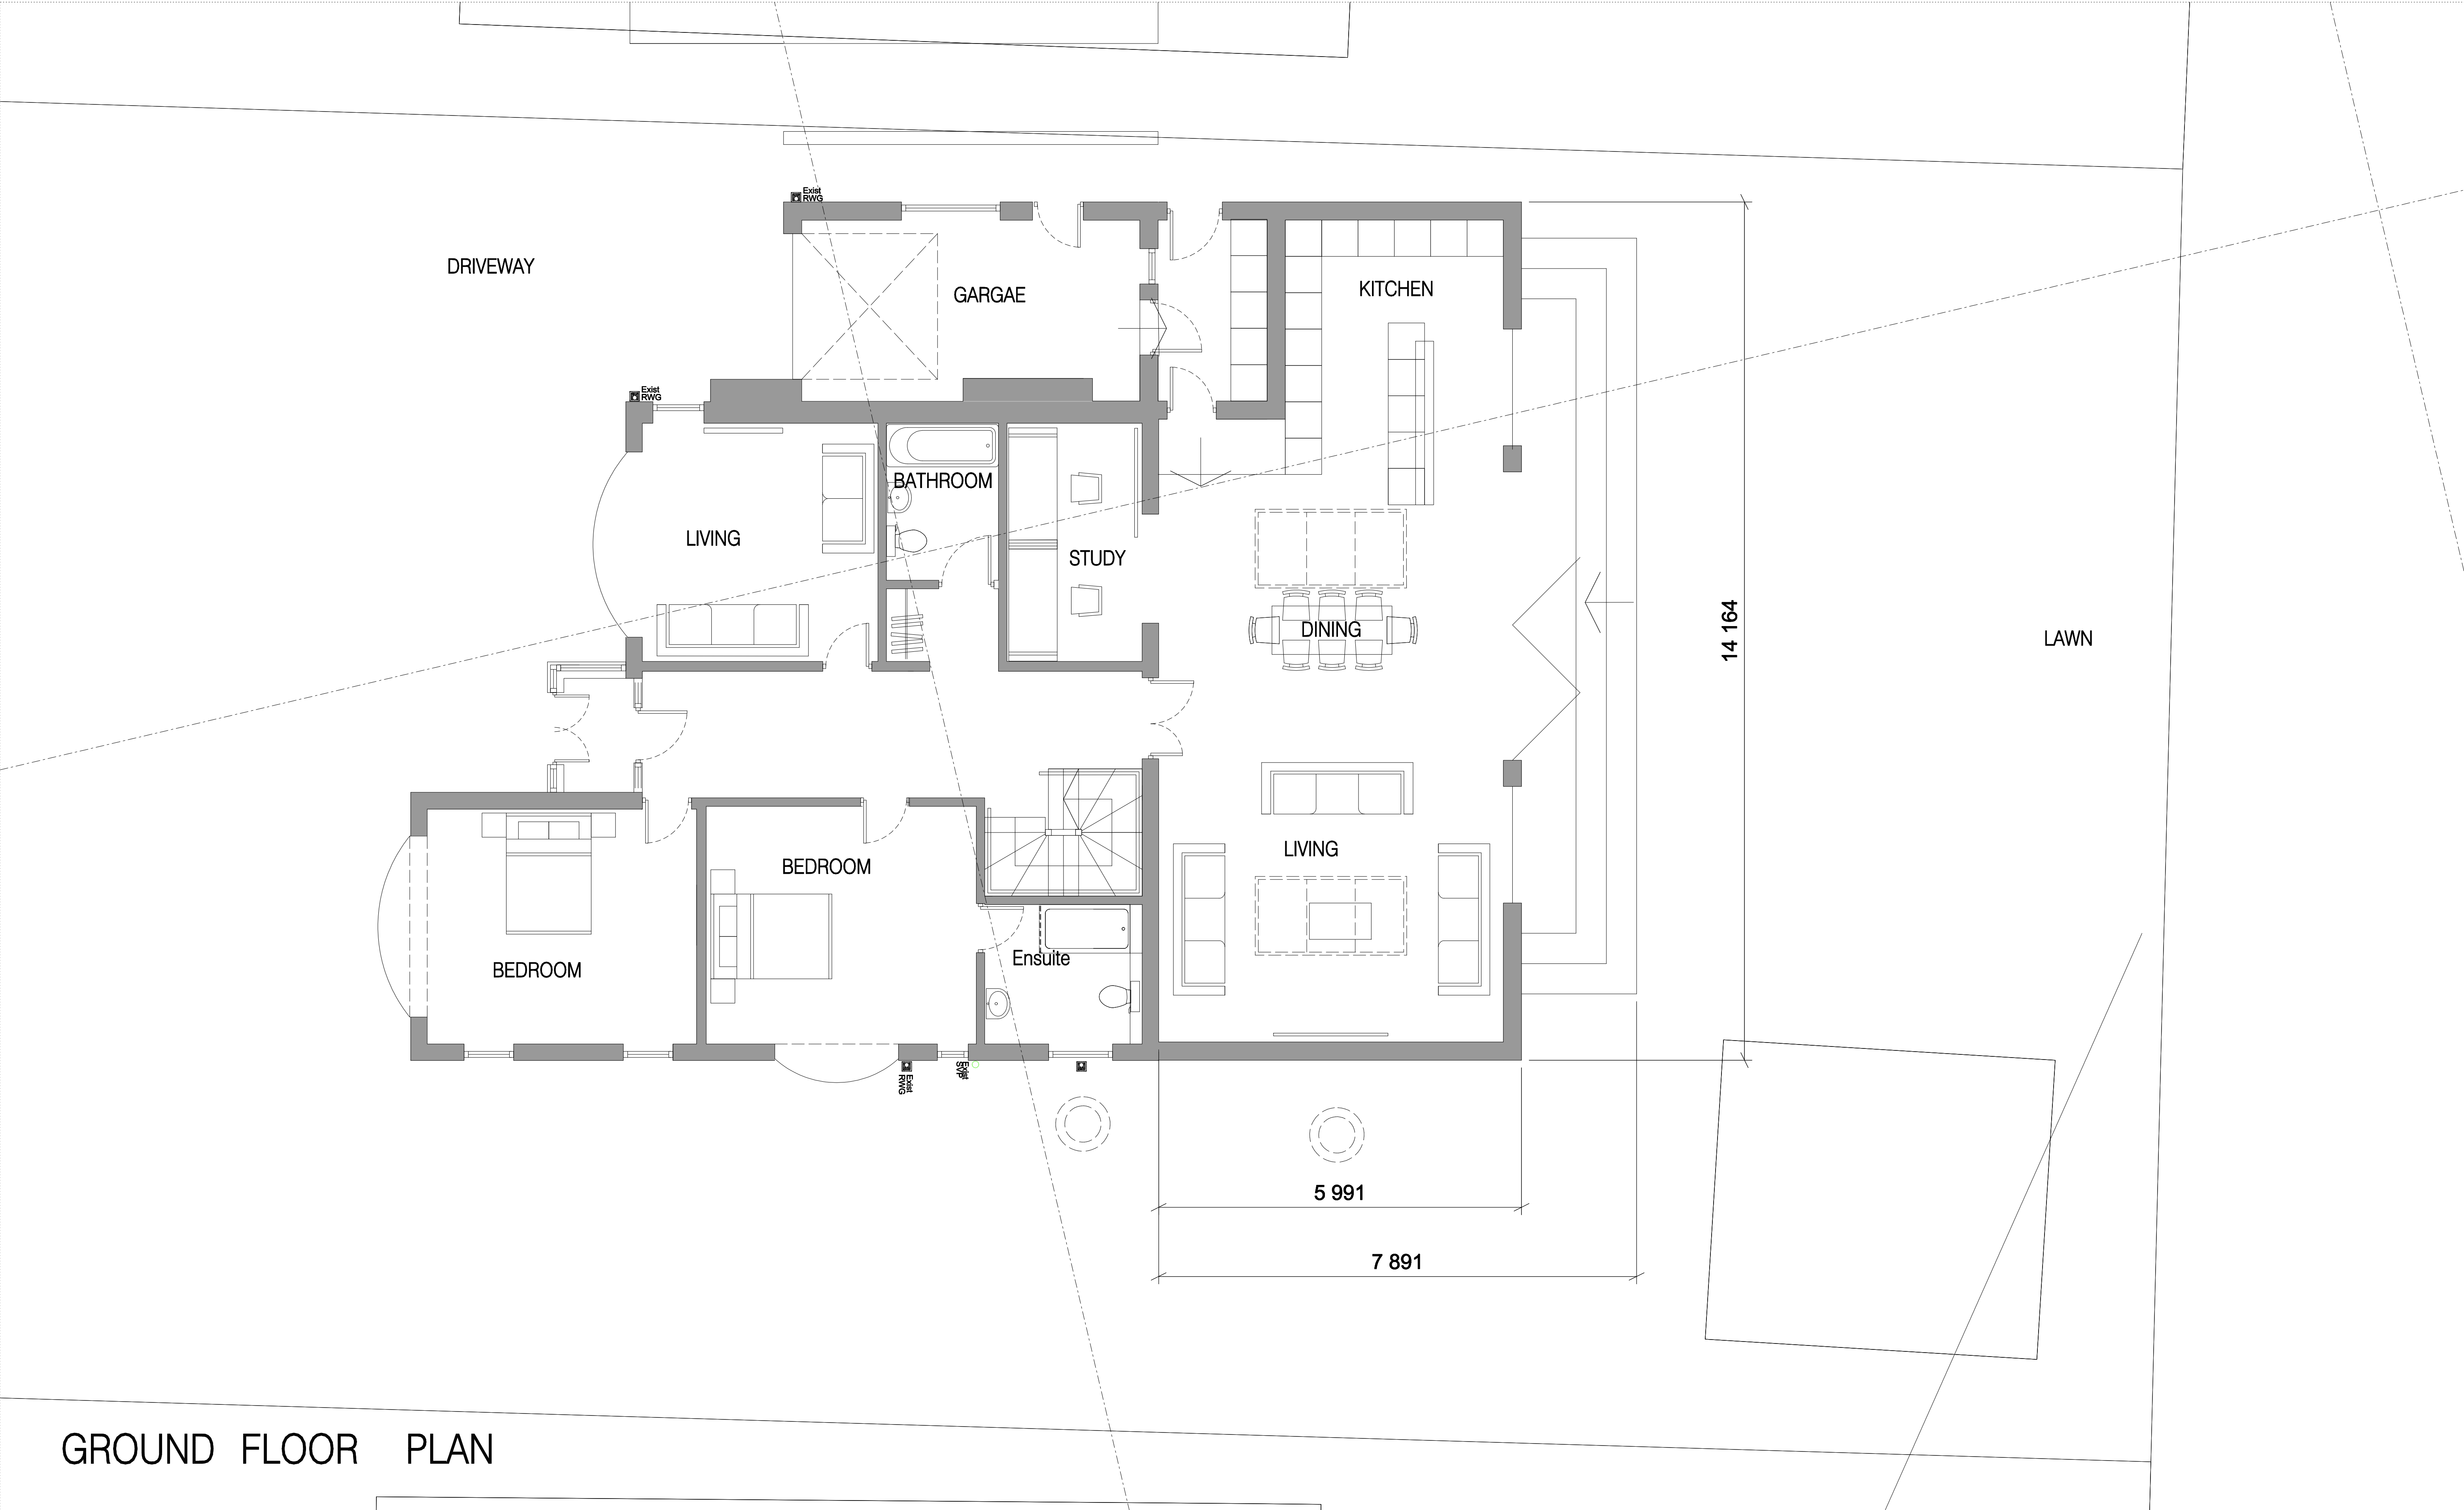

GROUND FLOOR PLAN

Work to annotated dimensions only.

Read drawing in conjunction with relevant specification, Structural Engineers' and Services Engineers' drawings.

Confirm all dimensions before commencement of any work on site or fabrication.

Rev	Date	Description
*	240624	First Issue for Information

1m 2m 3m 4m 5m

N

Status

INFORMATION

Scale 1:50

Job number 24/23

Notes

Drawn by NJD

Drg. number (2-JAP001)

Revision *

Date June 24

Project

Proposed Rear Extension

278 Higher Road, Halewood.

Proposed Ground Floor Plan

cheshire

31a high street

rodham

wa8 7u

t: 01928 753882

e: mail@daccus.co.uk

Architects and Construction Managers Ltd

daccus