




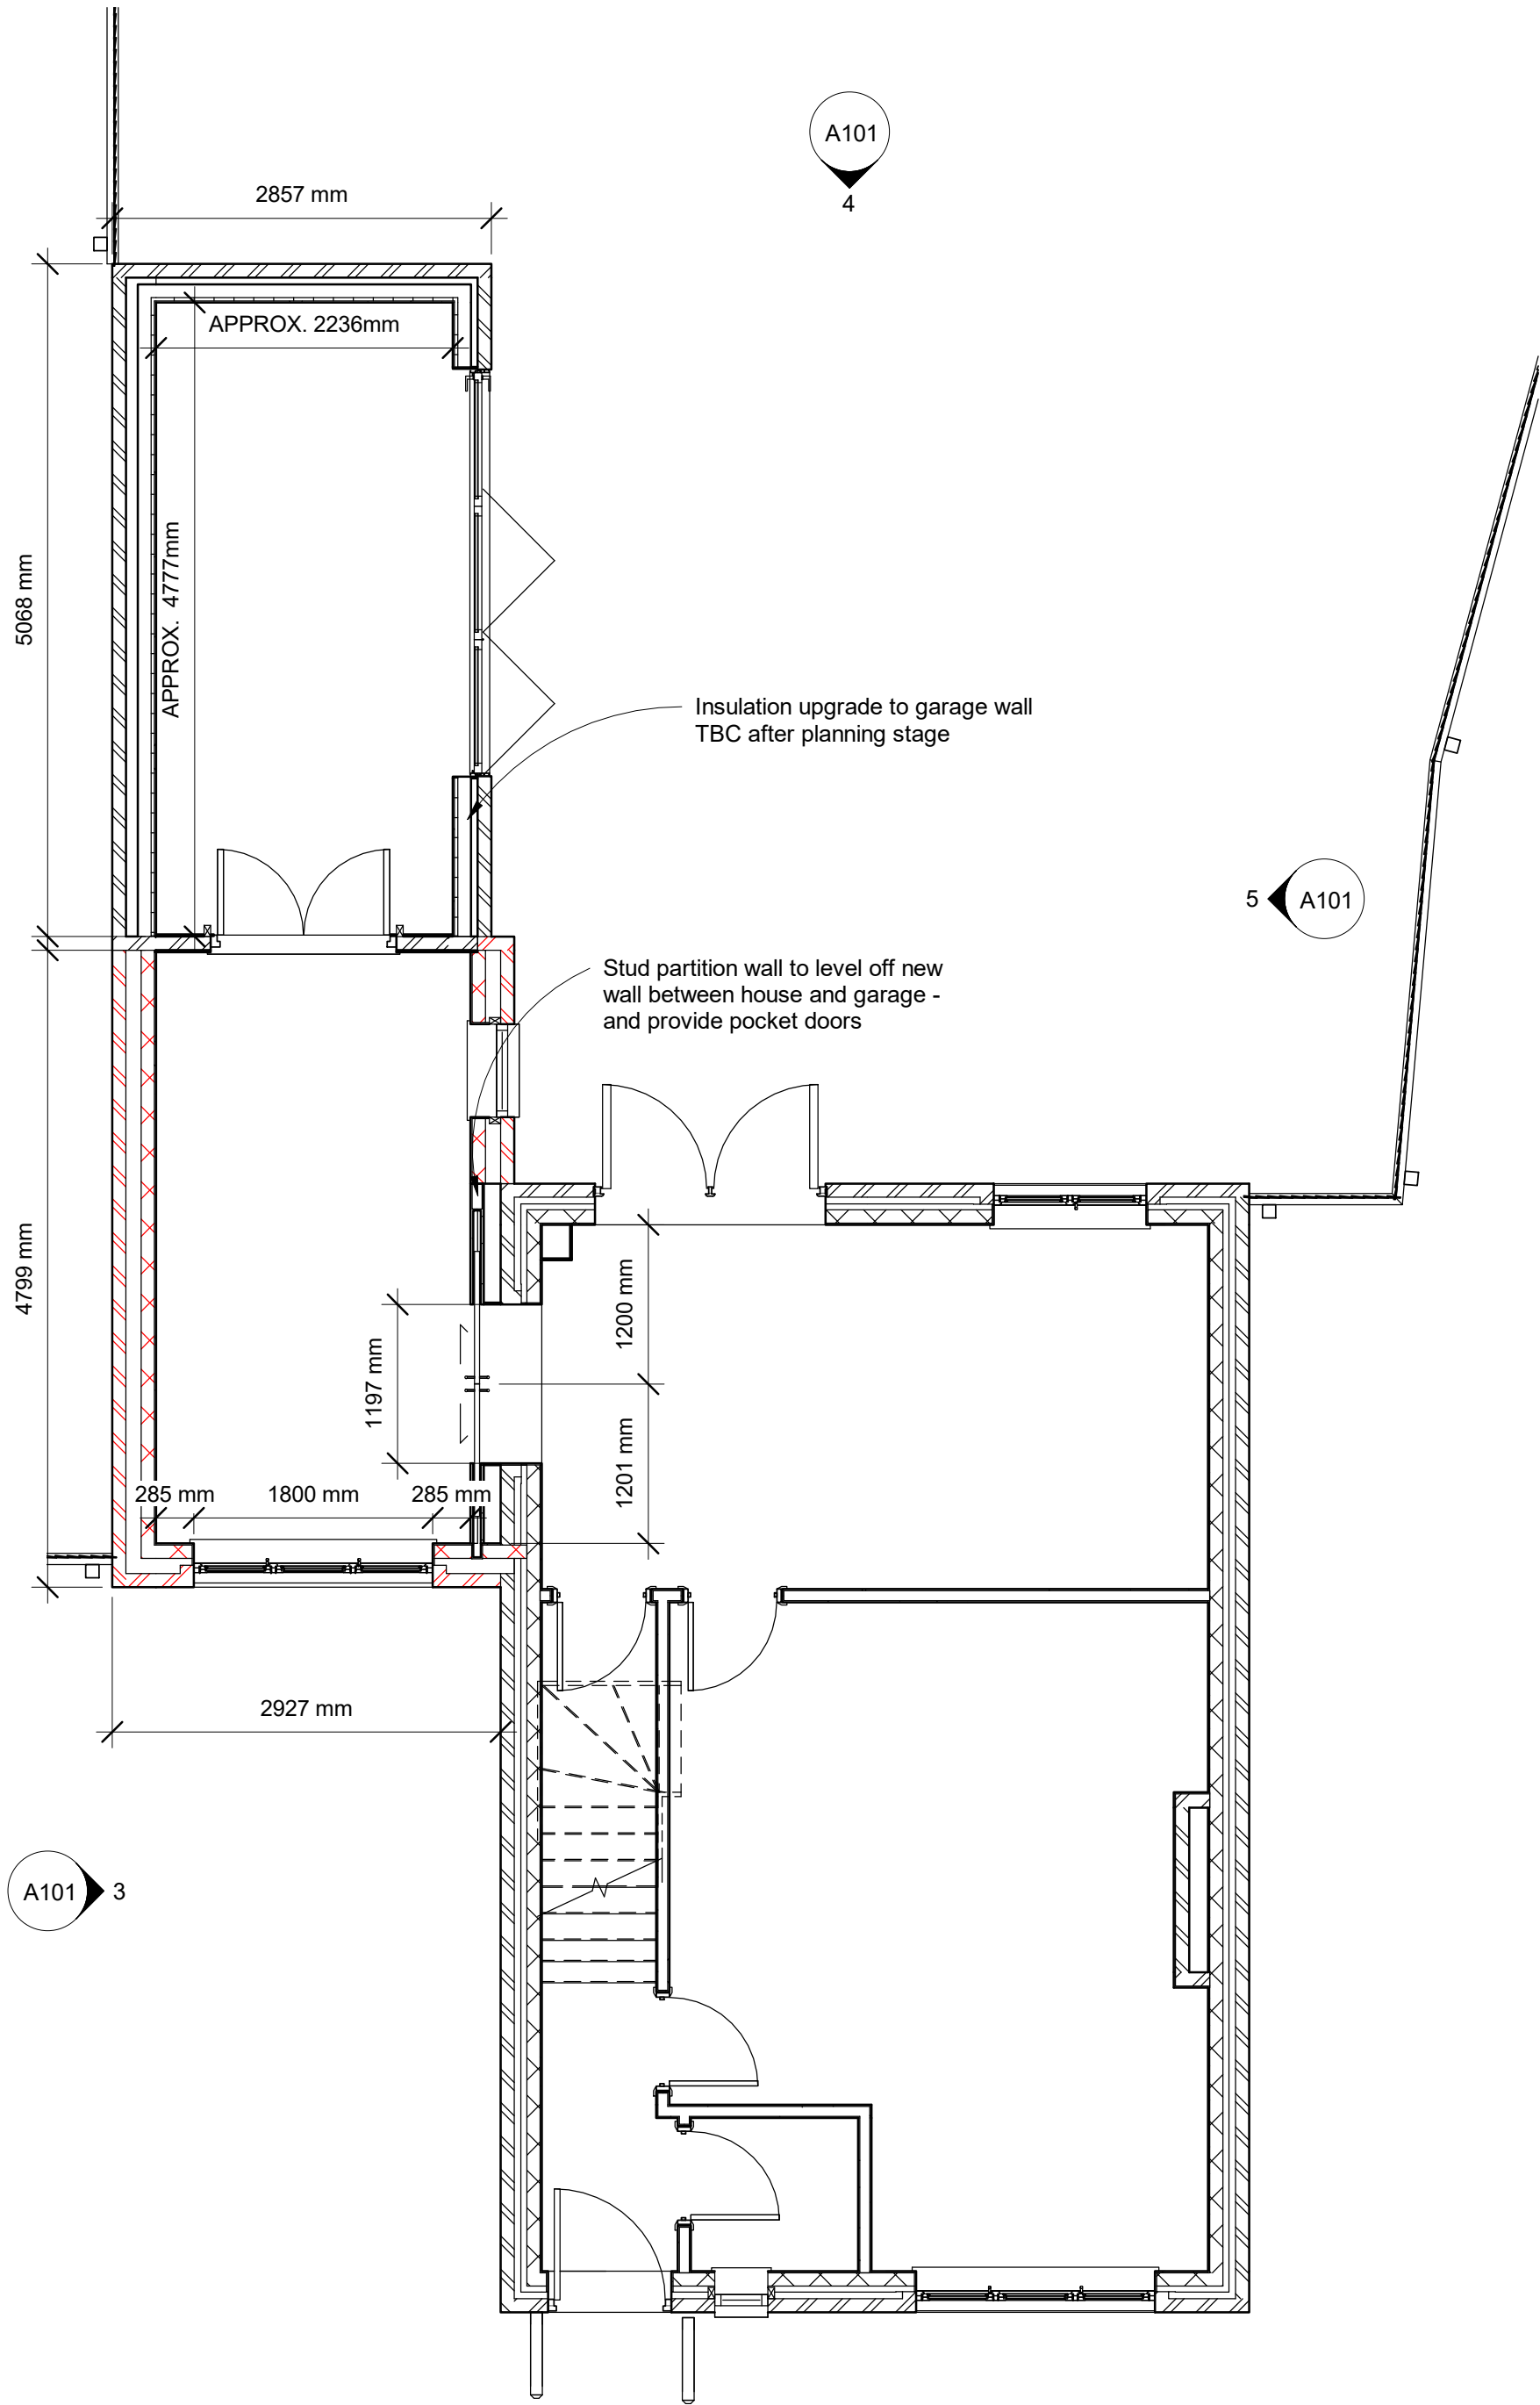


1 Proposed Ground Floor Plan
1 : 50

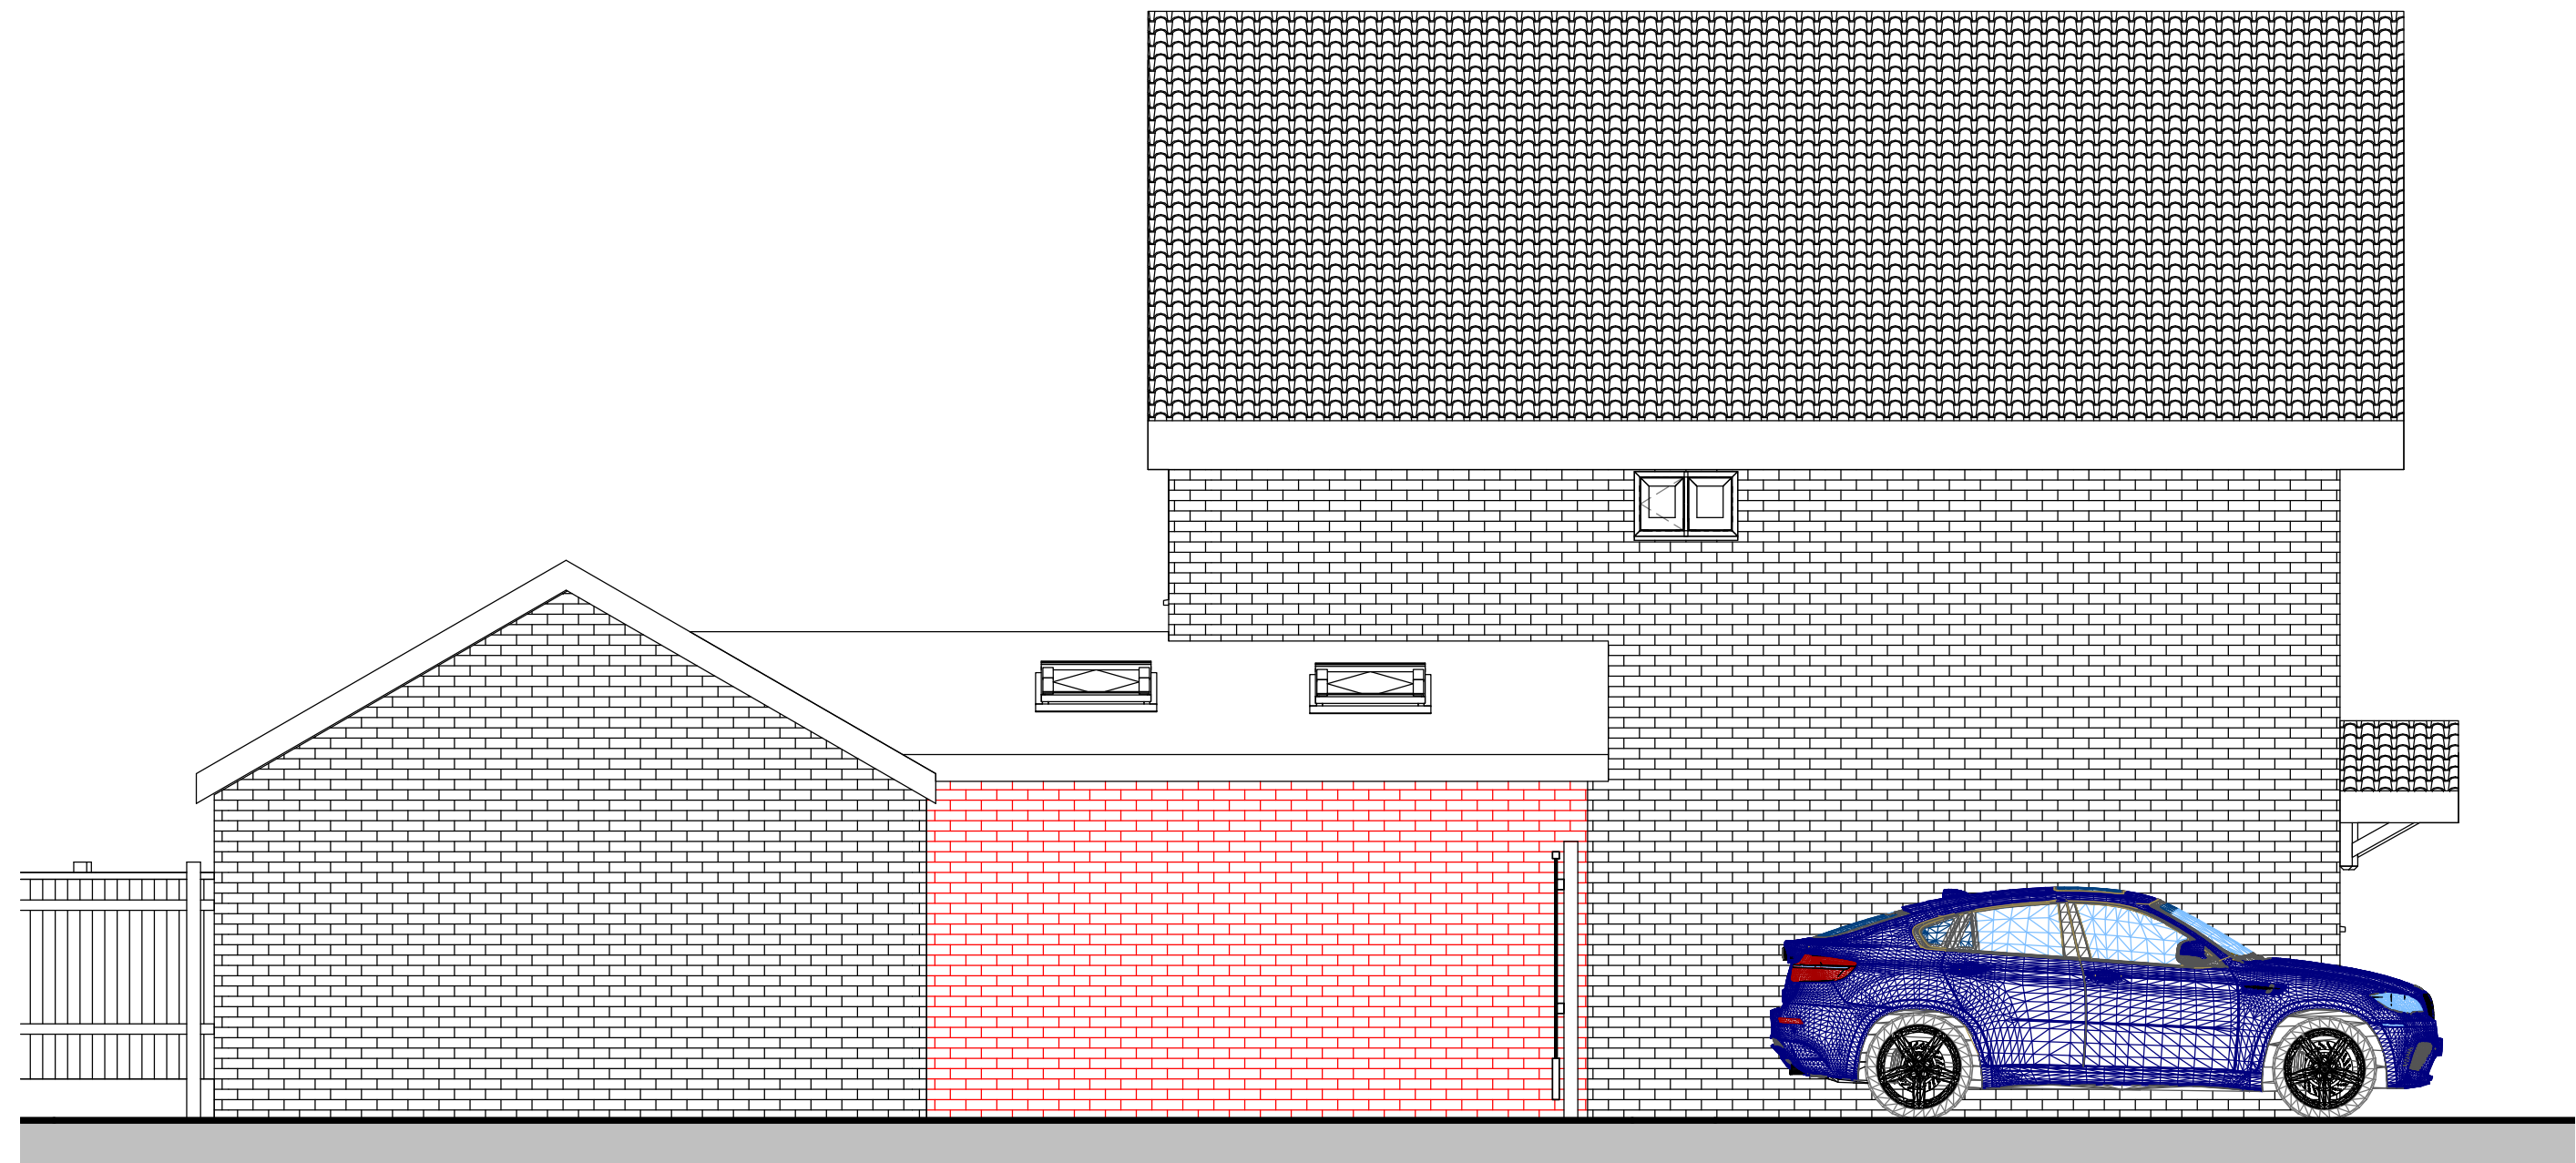


3 Left Side Elevation Proposed
1 : 50

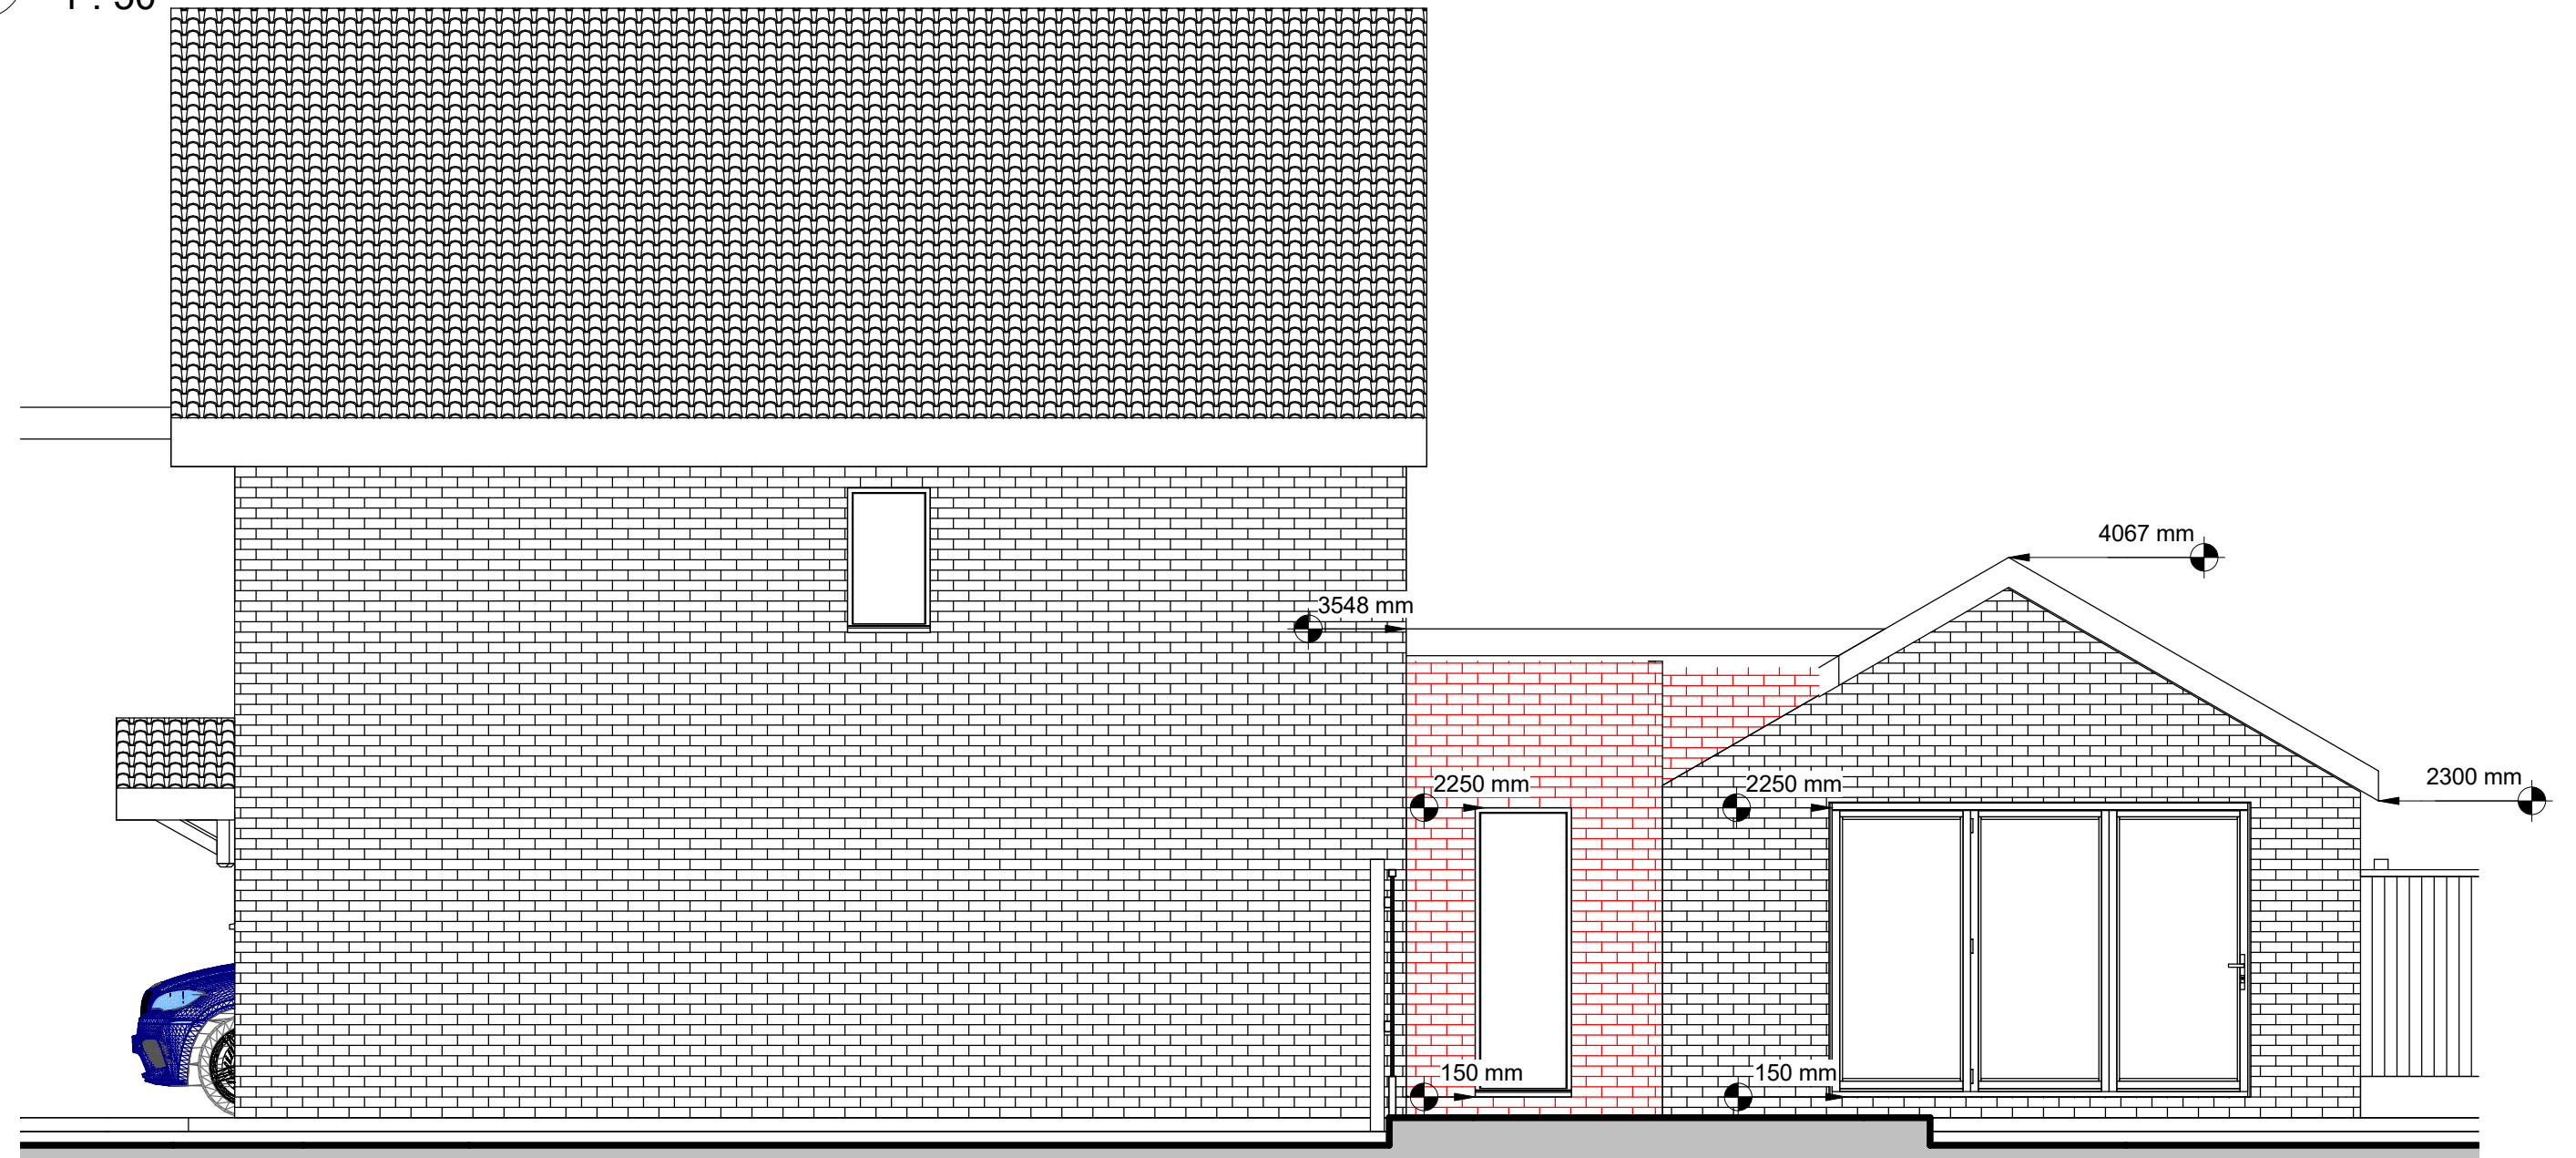

5 Right Side Elevation Proposed
1 : 50

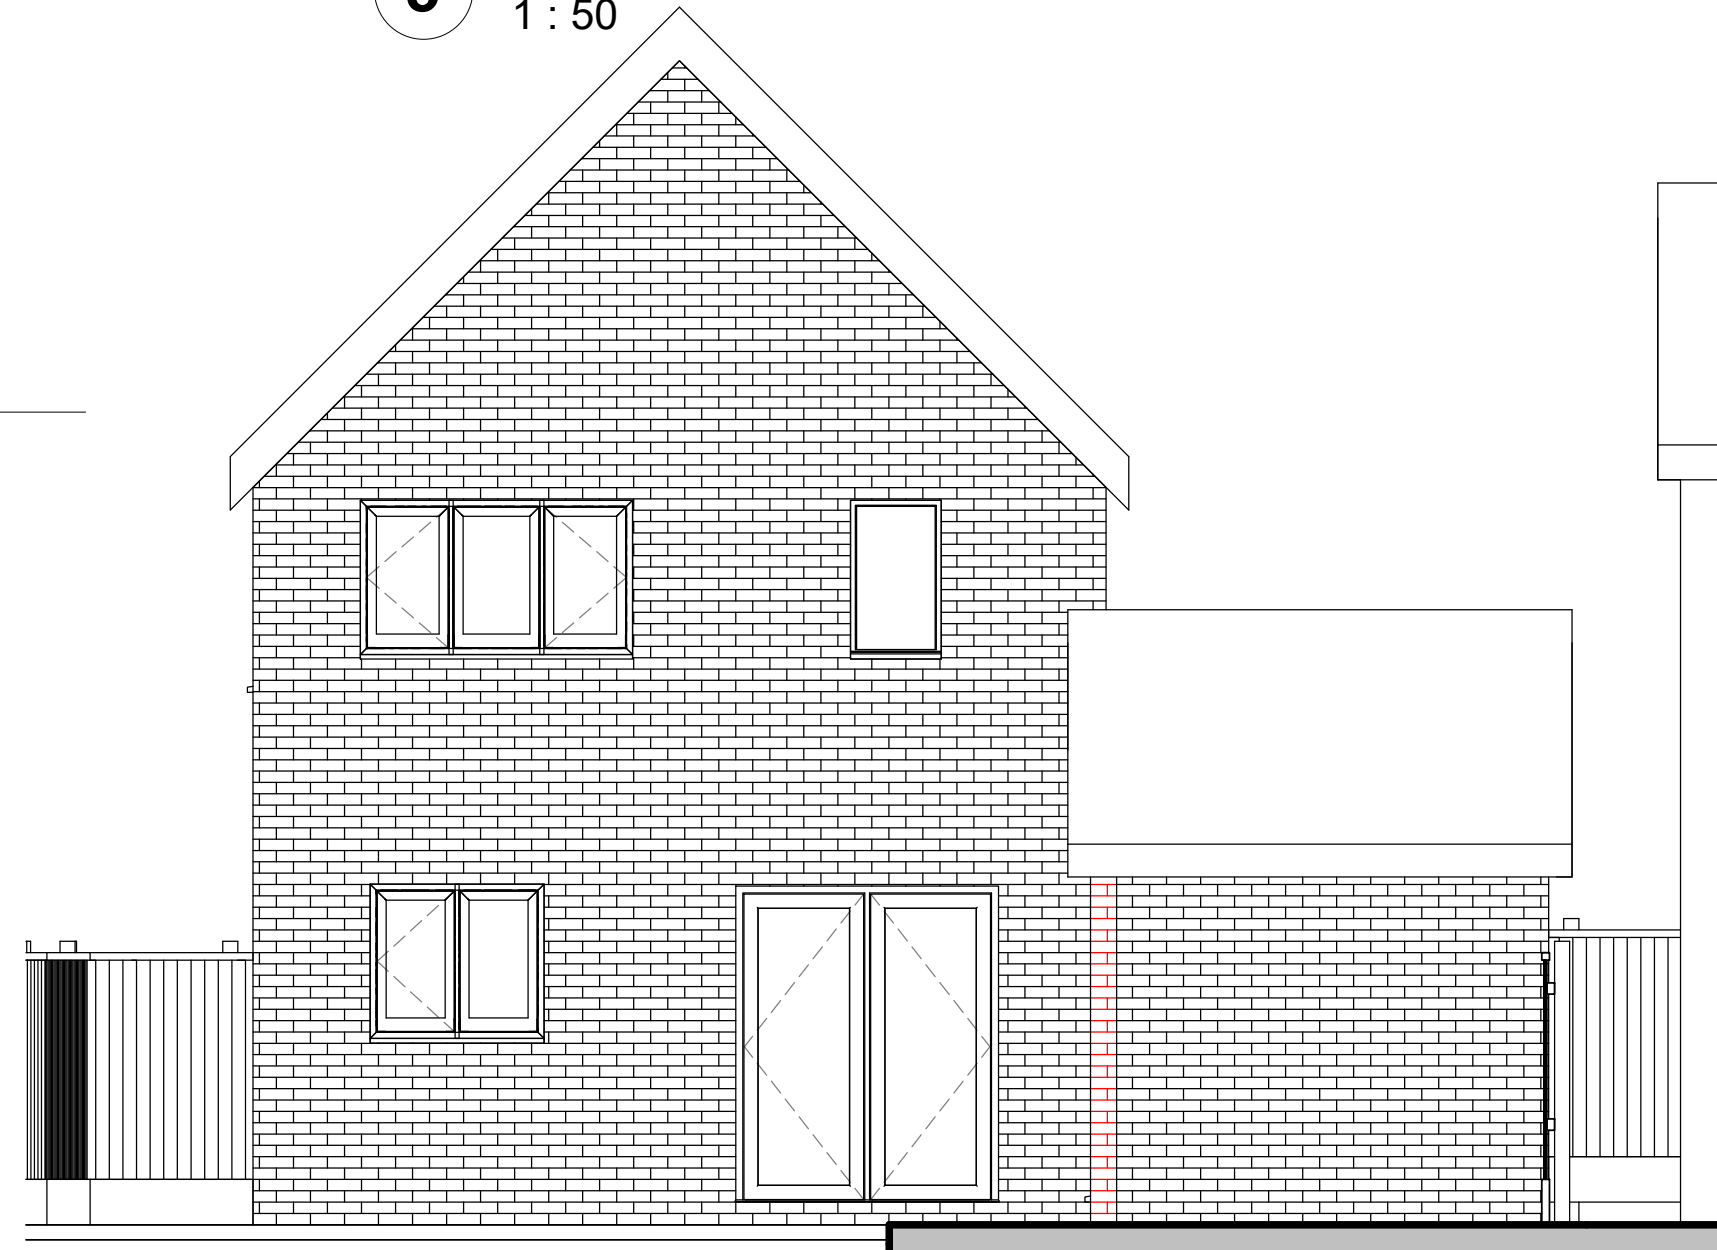


4 Rear Elevation Proposed
1 : 50

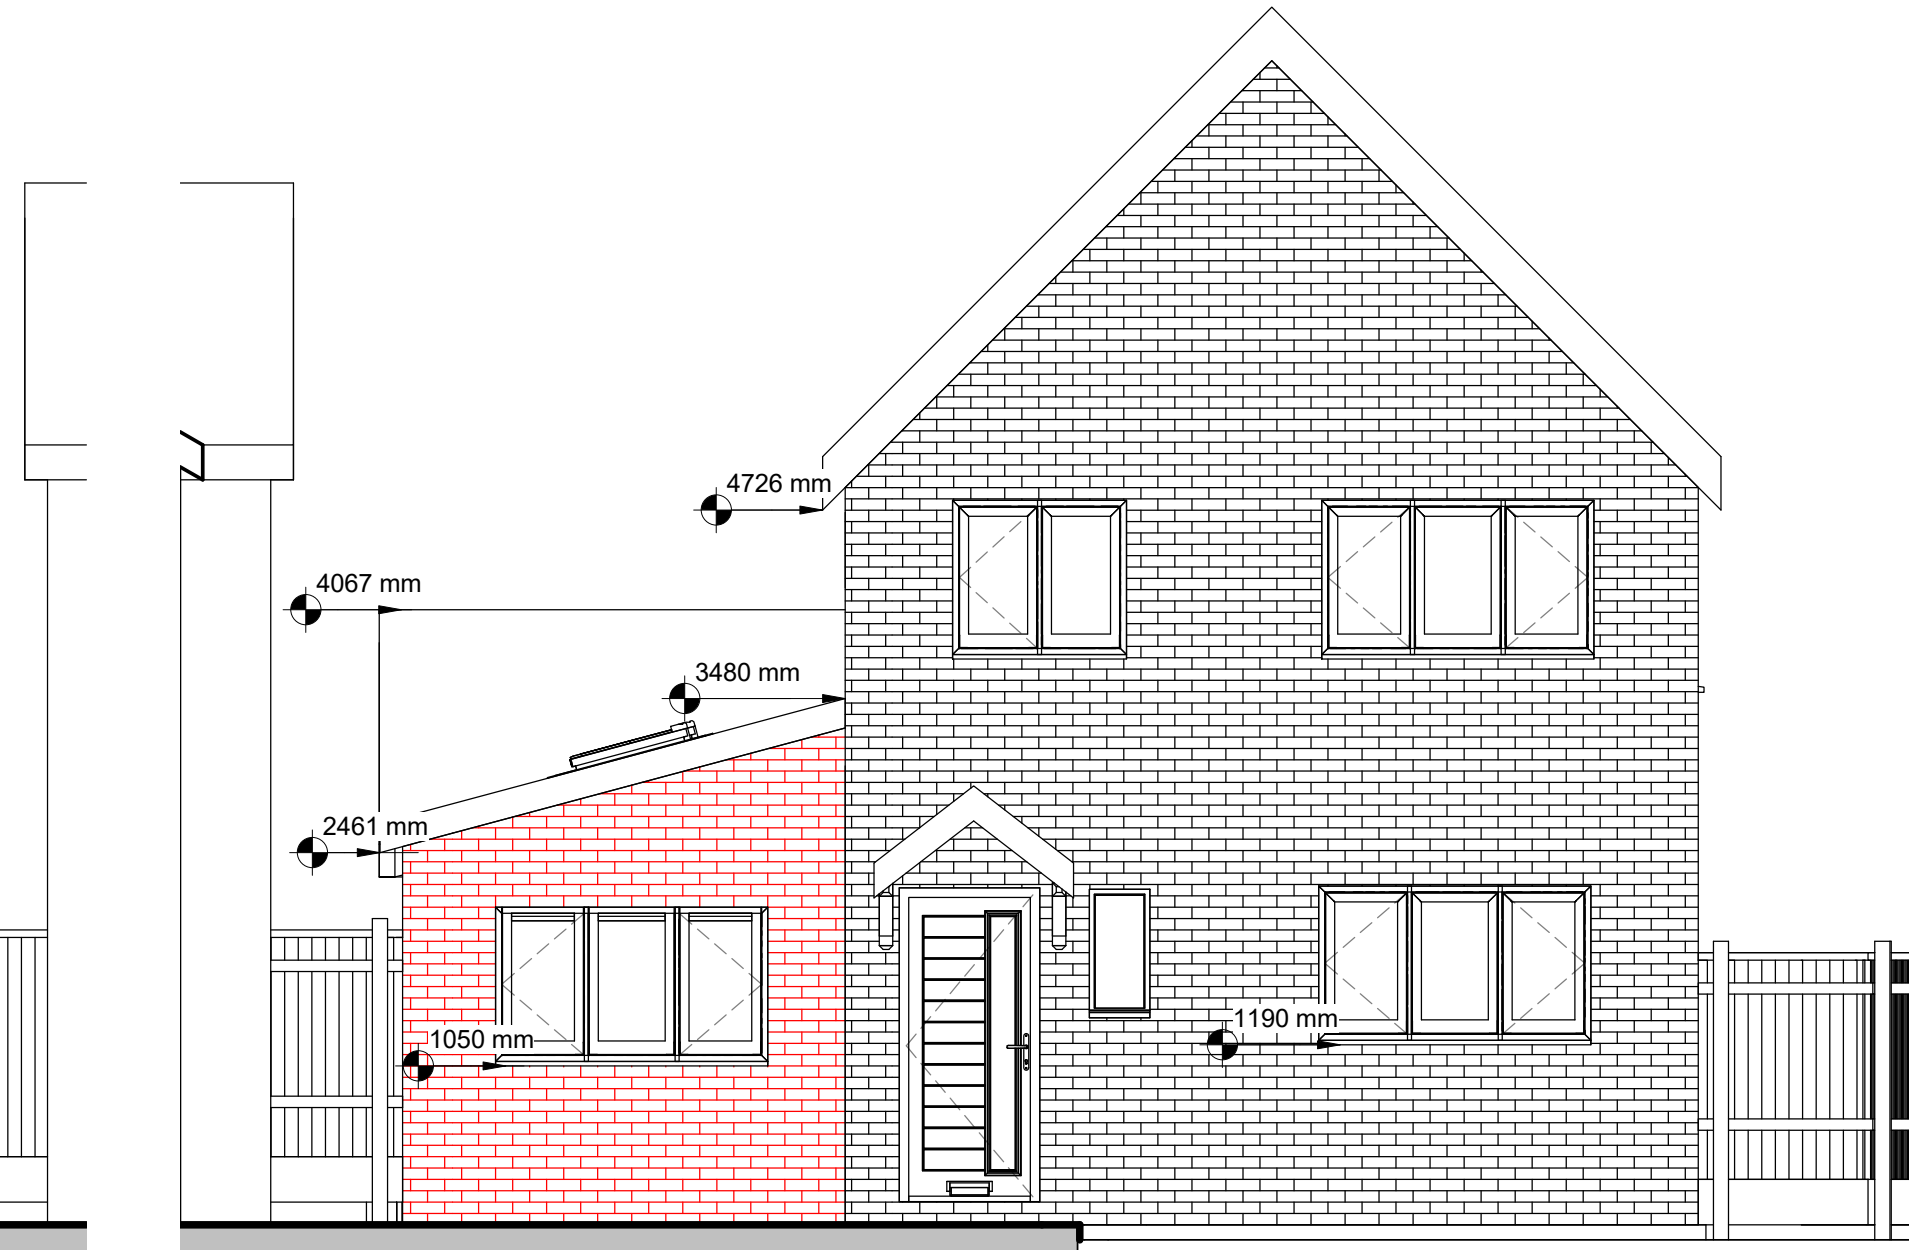

2 Front Elevation Proposed
1 : 50

This drawing (or any part thereof) may not be copied, transmitted or disclosed to any third party or unauthorized person without written permission of space.
This drawing is to be read in conjunction with all other relevant drawings prepared by consultants and sub-contractors.
Do not scale from this drawing. Work only to printed dimensions. Report any discrepancies to the architect or representatives thereof

DISCLAIMER:
ALL DIMENSIONS TO BE CHECKED ON SITE BY CHOSEN BUILDER PRIOR TO ORDERING MATERIAL ETC.
WORK FROM SPACE BUILDING CONTROL DRAWINGS ONLY TO BE CARRIED OUT ONCE BUILDING CONTROL DRAWING APPROVAL OBTAINED. ANY PRIOR WORKING IS AT CONTRACTORS RISK

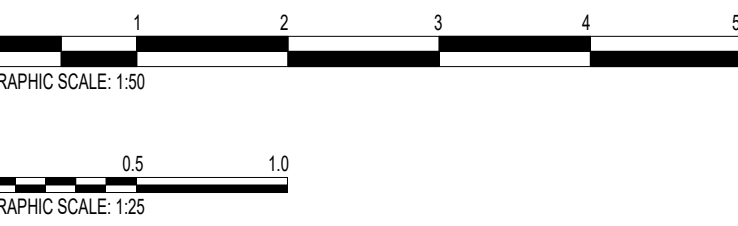

Rev	Description	Date

CODE	SUITABILITY DESCRIPTION

STATUS	PURPOSE OF ISSUE

	Space Architectural Ltd. 121 Penny Lane Haydock, St. Helens WA110QX stuart@space-architectural.co.uk
---	--

PROJECT
4 Knightsbridge Walk, Kirkby, Liverpool L33 4HB

TITLE
Planning Permission Drawings For Single Storey Side Extension - Proposed Plans

CLIENT
Mr Bob Lindley

DRAWN BY OH	CHECKED BY SD	DATE 12.05.24
----------------	------------------	------------------

SCALE (@ A1) 1 : 50	PROJECT NUMBER 1220
------------------------	------------------------

DRAWING NUMBER A101	REV
------------------------	-----