

This drawing (or any part thereof) may not be copied, transmitted or disclosed to any third party or unauthorized person without written permission of space.
This drawing is to be read in conjunction with all other relevant drawings prepared by consultants and sub-contractors.
Do not scale from this drawing. Work only to printed dimensions. Report any discrepancies to the architect or representatives thereof

DISCLAIMER:
ALL DIMENSIONS TO BE CHECKED ON SITE BY CHOSEN BUILDER PRIOR TO ORDERING MATERIAL ETC.
WORK FROM SPACE BUILDING CONTROL DRAWINGS ONLY TO BE CARRIED OUT ONCE BUILDING CONTROL DRAWING APPROVAL OBTAINED. ANY PRIOR WORKING IS AT CONTRACTORS RISK

Site Boundary

Rev	Description	Date

CODE	SUITABILITY DESCRIPTION
------	-------------------------

STATUS	PURPOSE OF ISSUE
--------	------------------

SPACE

ARCHITECTURAL

LIMITED

Space Architectural Ltd.
121 Penny Lane
Haydock, St. Helens
WA11 0QX
stuart@space-architectural.co.uk

PROJECT

4 Knightsbridge Walk, Kirkby,
Liverpool L33 4HB

TITLE

Planning Permission Drawings For
Single Storey Side Extension - Site
Plans


CLIENT

Mr Bob Lindley


DRAWN BY OH	CHECKED BY SD	DATE 11.06.24
----------------	------------------	------------------

SCALE (@ A1) 1 : 100	PROJECT NUMBER 1220
-------------------------	------------------------

DRAWING NUMBER A103	REV
------------------------	-----

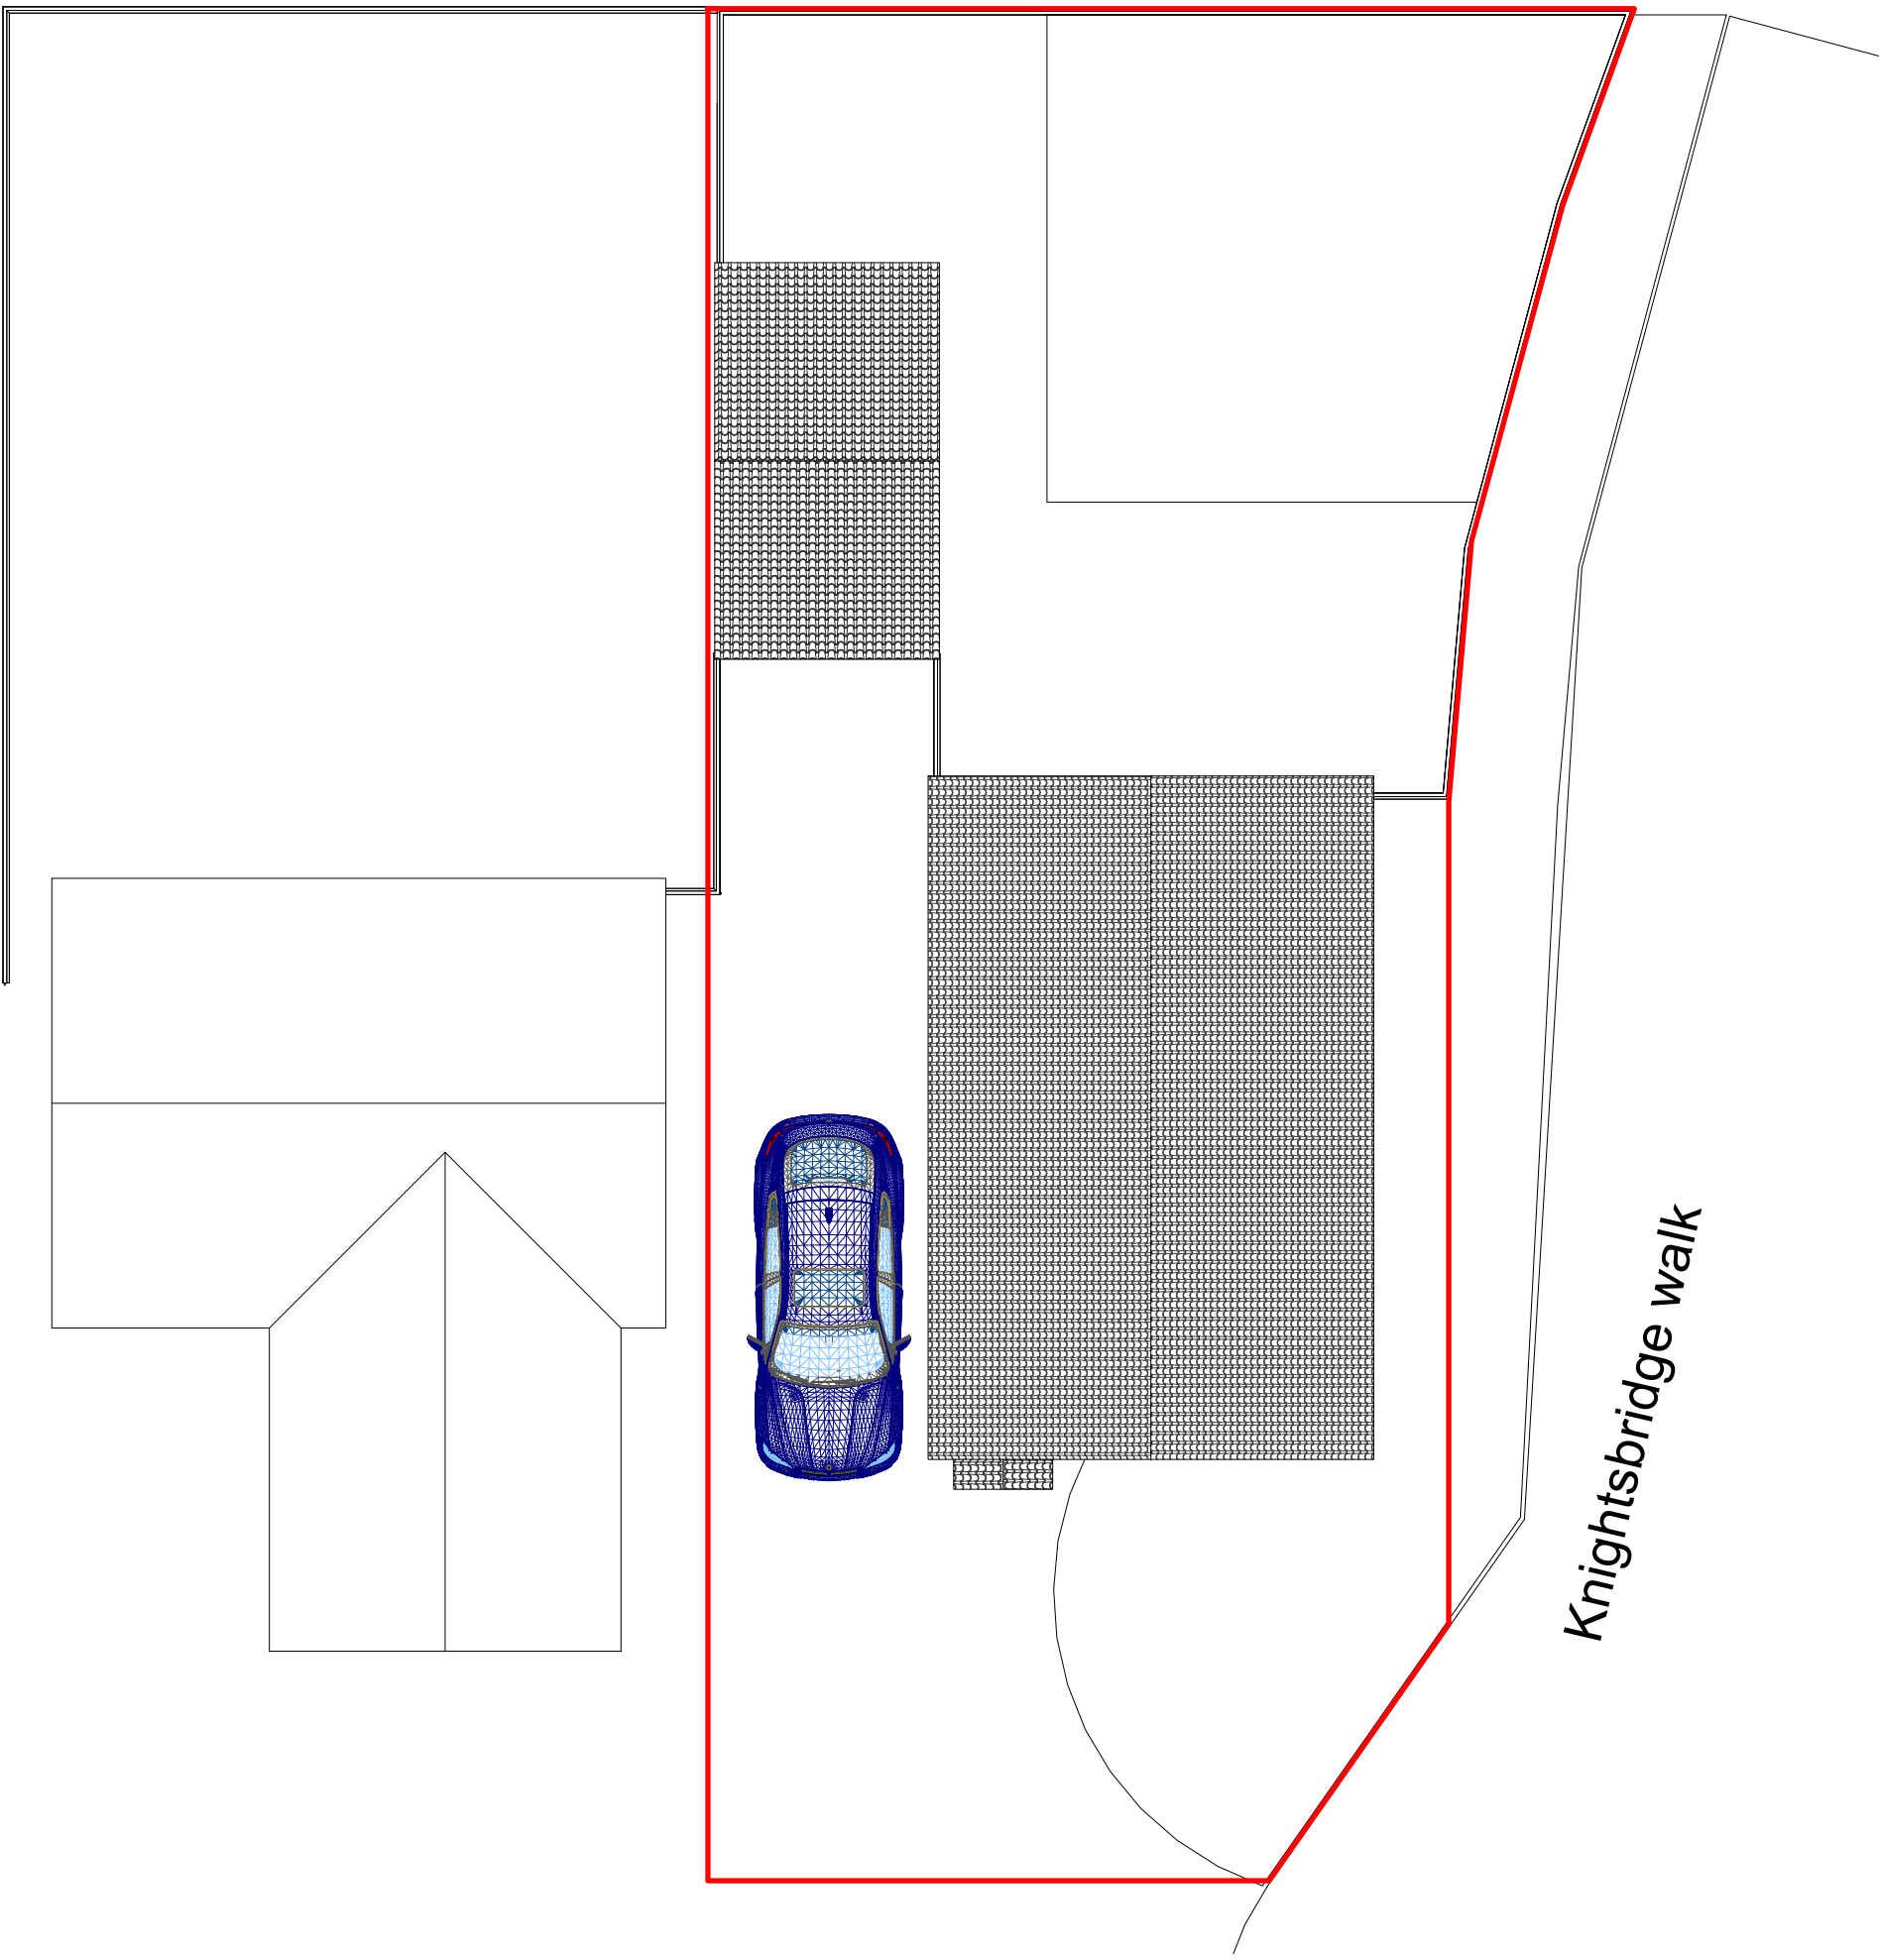

2 Existing Site Plan
1 : 100

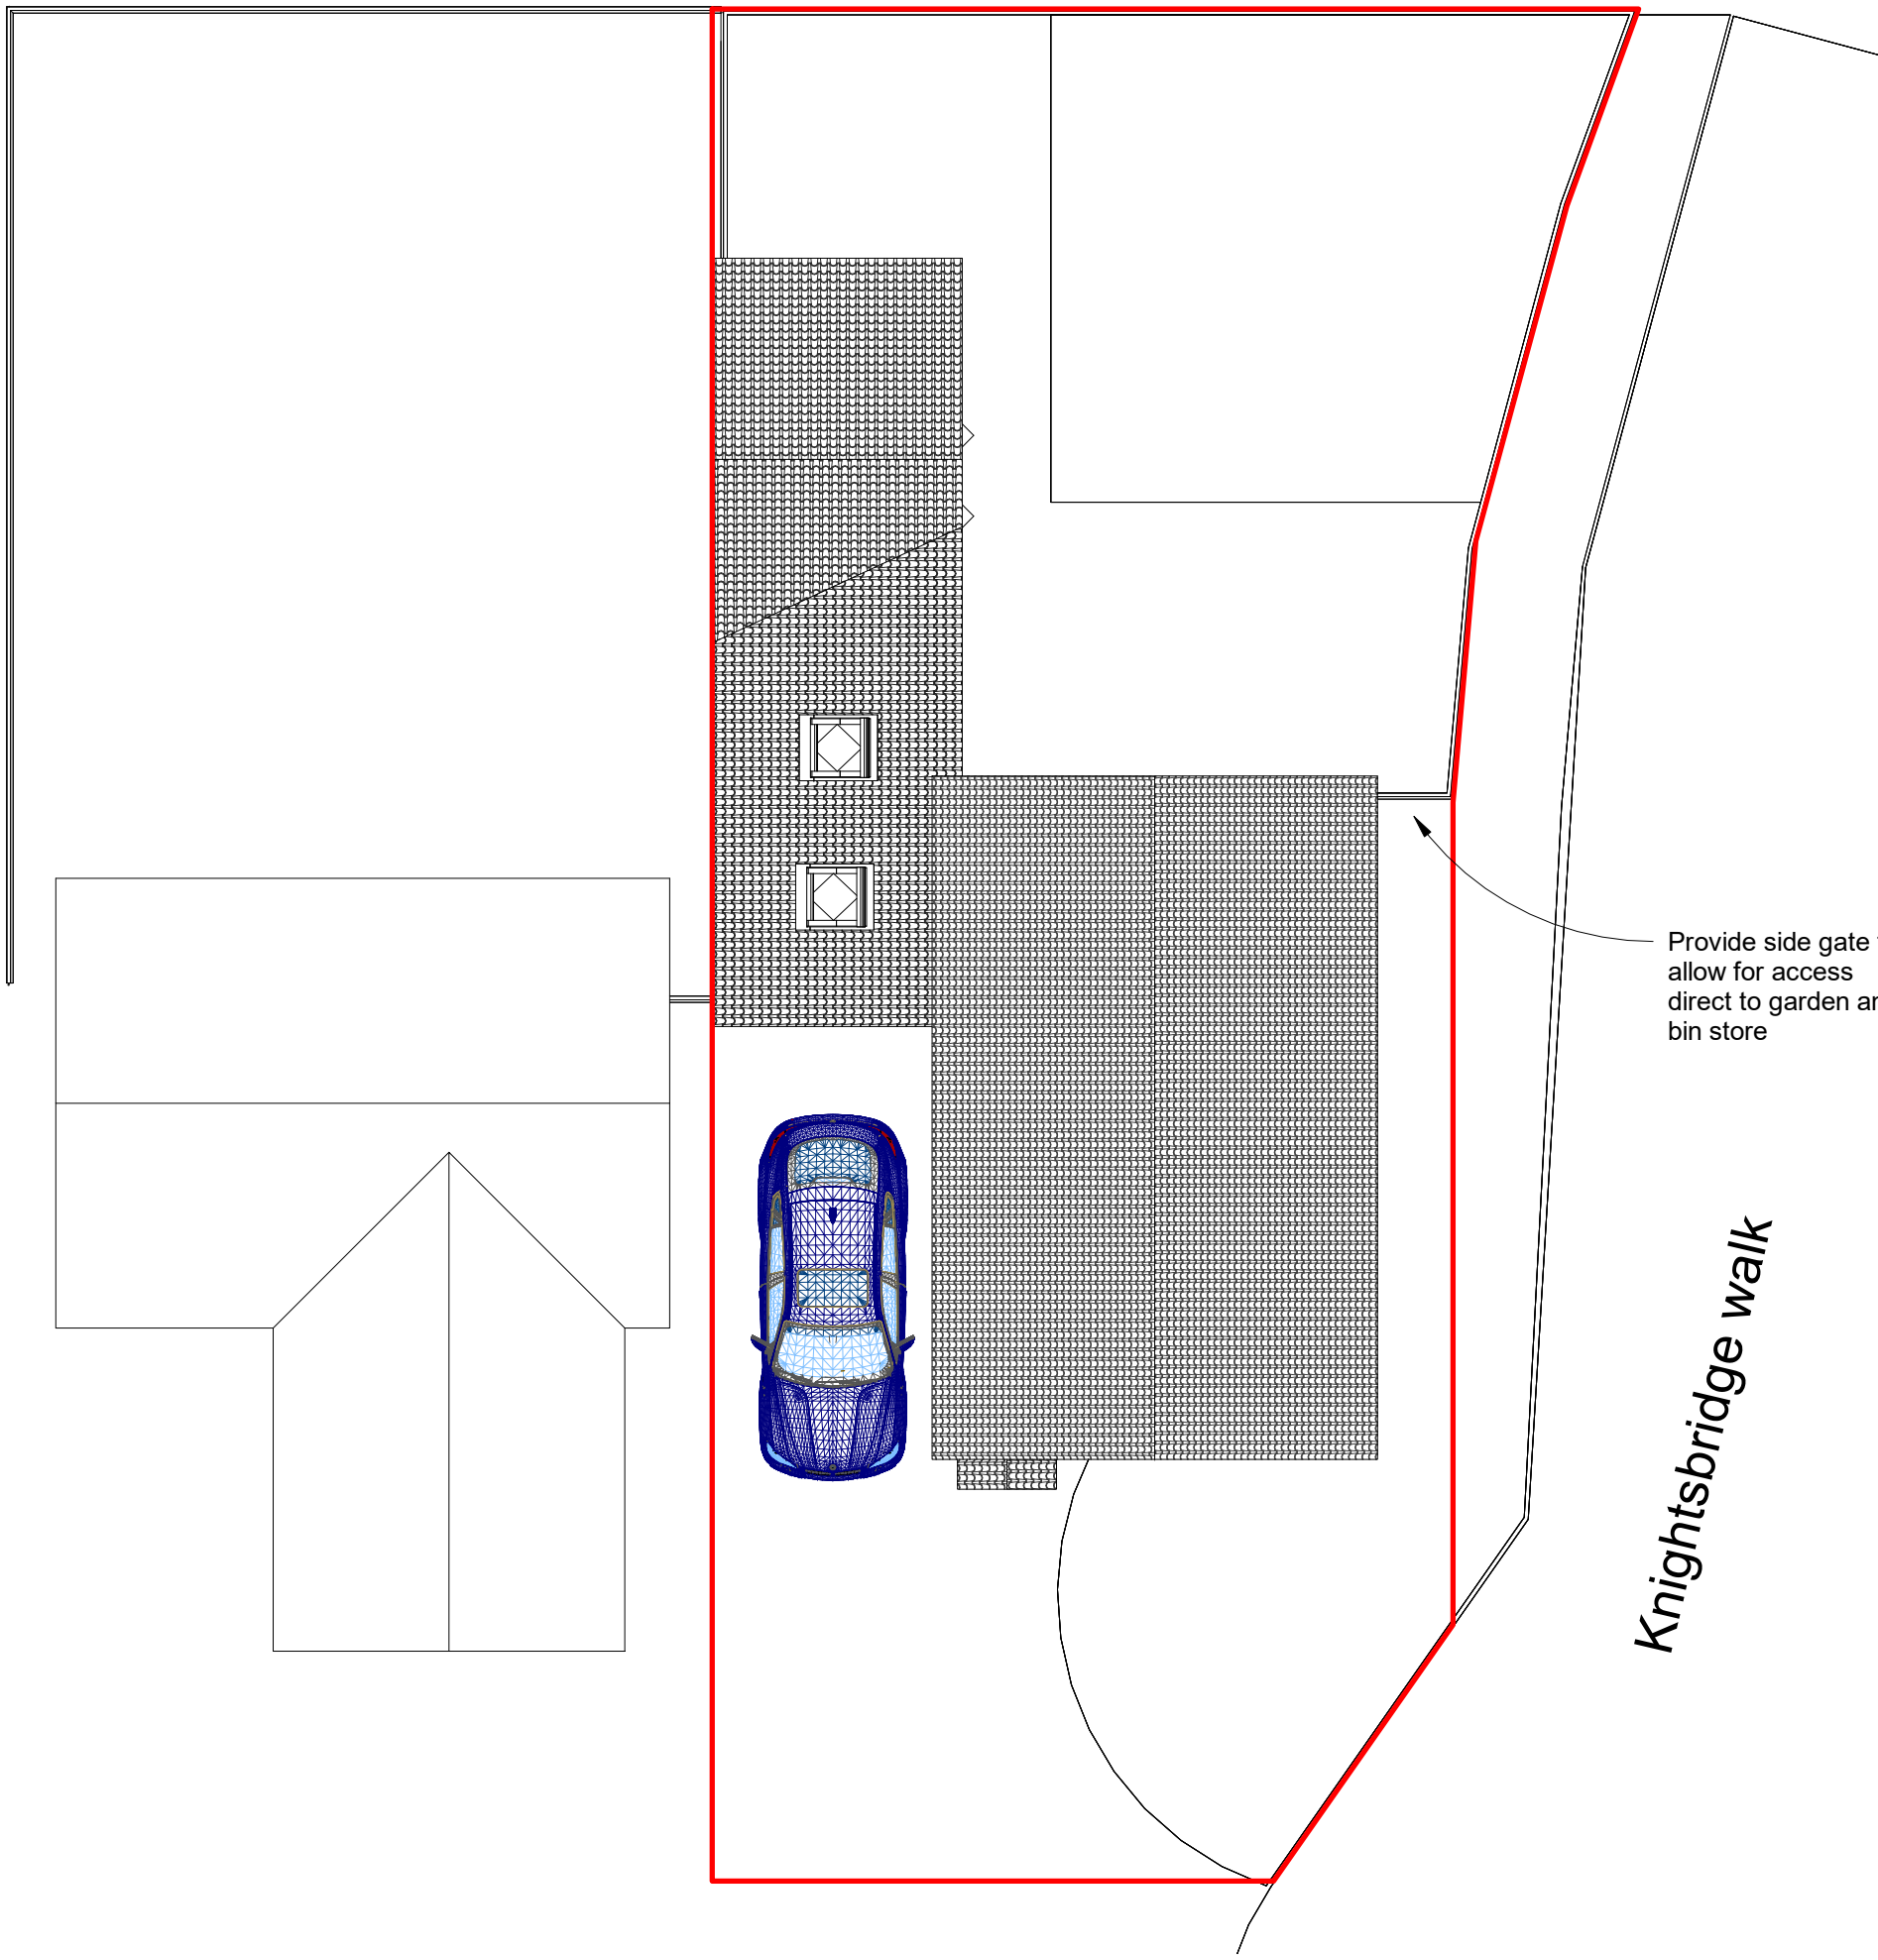

1 Proposed Site Plan
1 : 100