




Copyright: All rights reserved.
This drawing must not be copied, transmitted or disclosed to any third party or unauthorised person without prior permission of ArchiTeh Ltd.
This drawing is to be read in conjunction with all other relevant drawings prepared by consultants and sub-contractors.
All dimensions must be checked on site.
Report any discrepancies to the Architect.

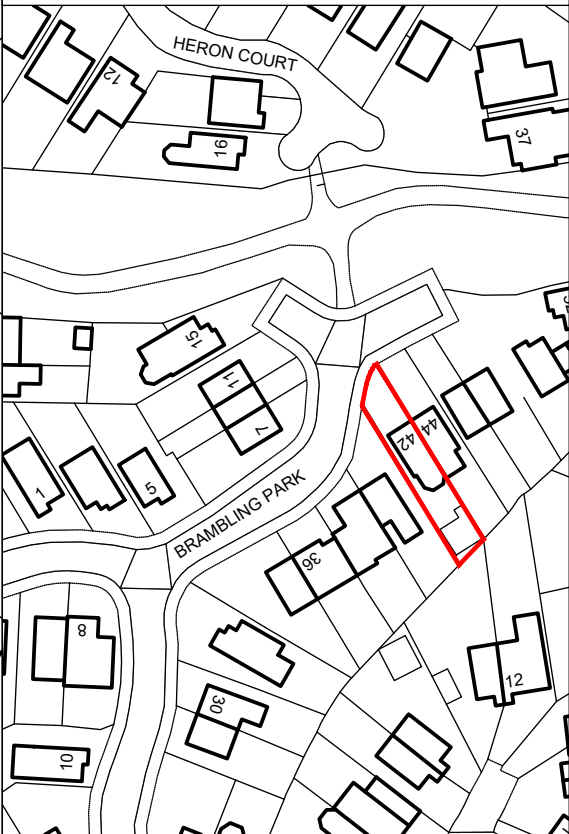

LOCATION PLAN SCALE 1:1250

A	Remove 'do not scale' disclaimer	01/07/24
---	----------------------------------	----------


Rev:	Description:	Date:
------	--------------	-------

Project No.: HE23-12	Drawing No.: AG(00)01	Rev. A
-------------------------	--------------------------	-----------

Project Name:
EXTENSION & ALTERATIONS
42 BRAMBLING PARK
LIVERPOOL
L26 7WE

Drawing Title:

EXISTING SITE & LOCATION PLAN

 ArchiTeh Ltd. Bridge Chapel Centre Heath Road Liverpool L19 4XR +44 (0)151 345 1810	 ArchiTeh Ltd Chartered Practice • Architects architecture • contracts • construction
--	--

Scale: 1:250 / 1:1250 @A3	Drawn by: AK
Date: 06/06/2024	Check by: ET

EXISTING SITE PLAN SCALE 1:250

