




Brick stallriser (Wienerberger - Crofters Medley or similar/ approved to match existing Prescott Shopping Centre building) to satisfy Knowsley Shopfront and Signage Design Supplementary Planning Guidance

Existing steps and handrail to be retained


Painted timber fascia and window frames (RAL7021 finish) to satisfy Knowsley Shopfront and Signage Design Supplementary Planning Guidance and to compliment neighbouring Grade II listed building

Existing Fire Hose Reel


Proposed Side Elevation 1 - Planning
1 : 25

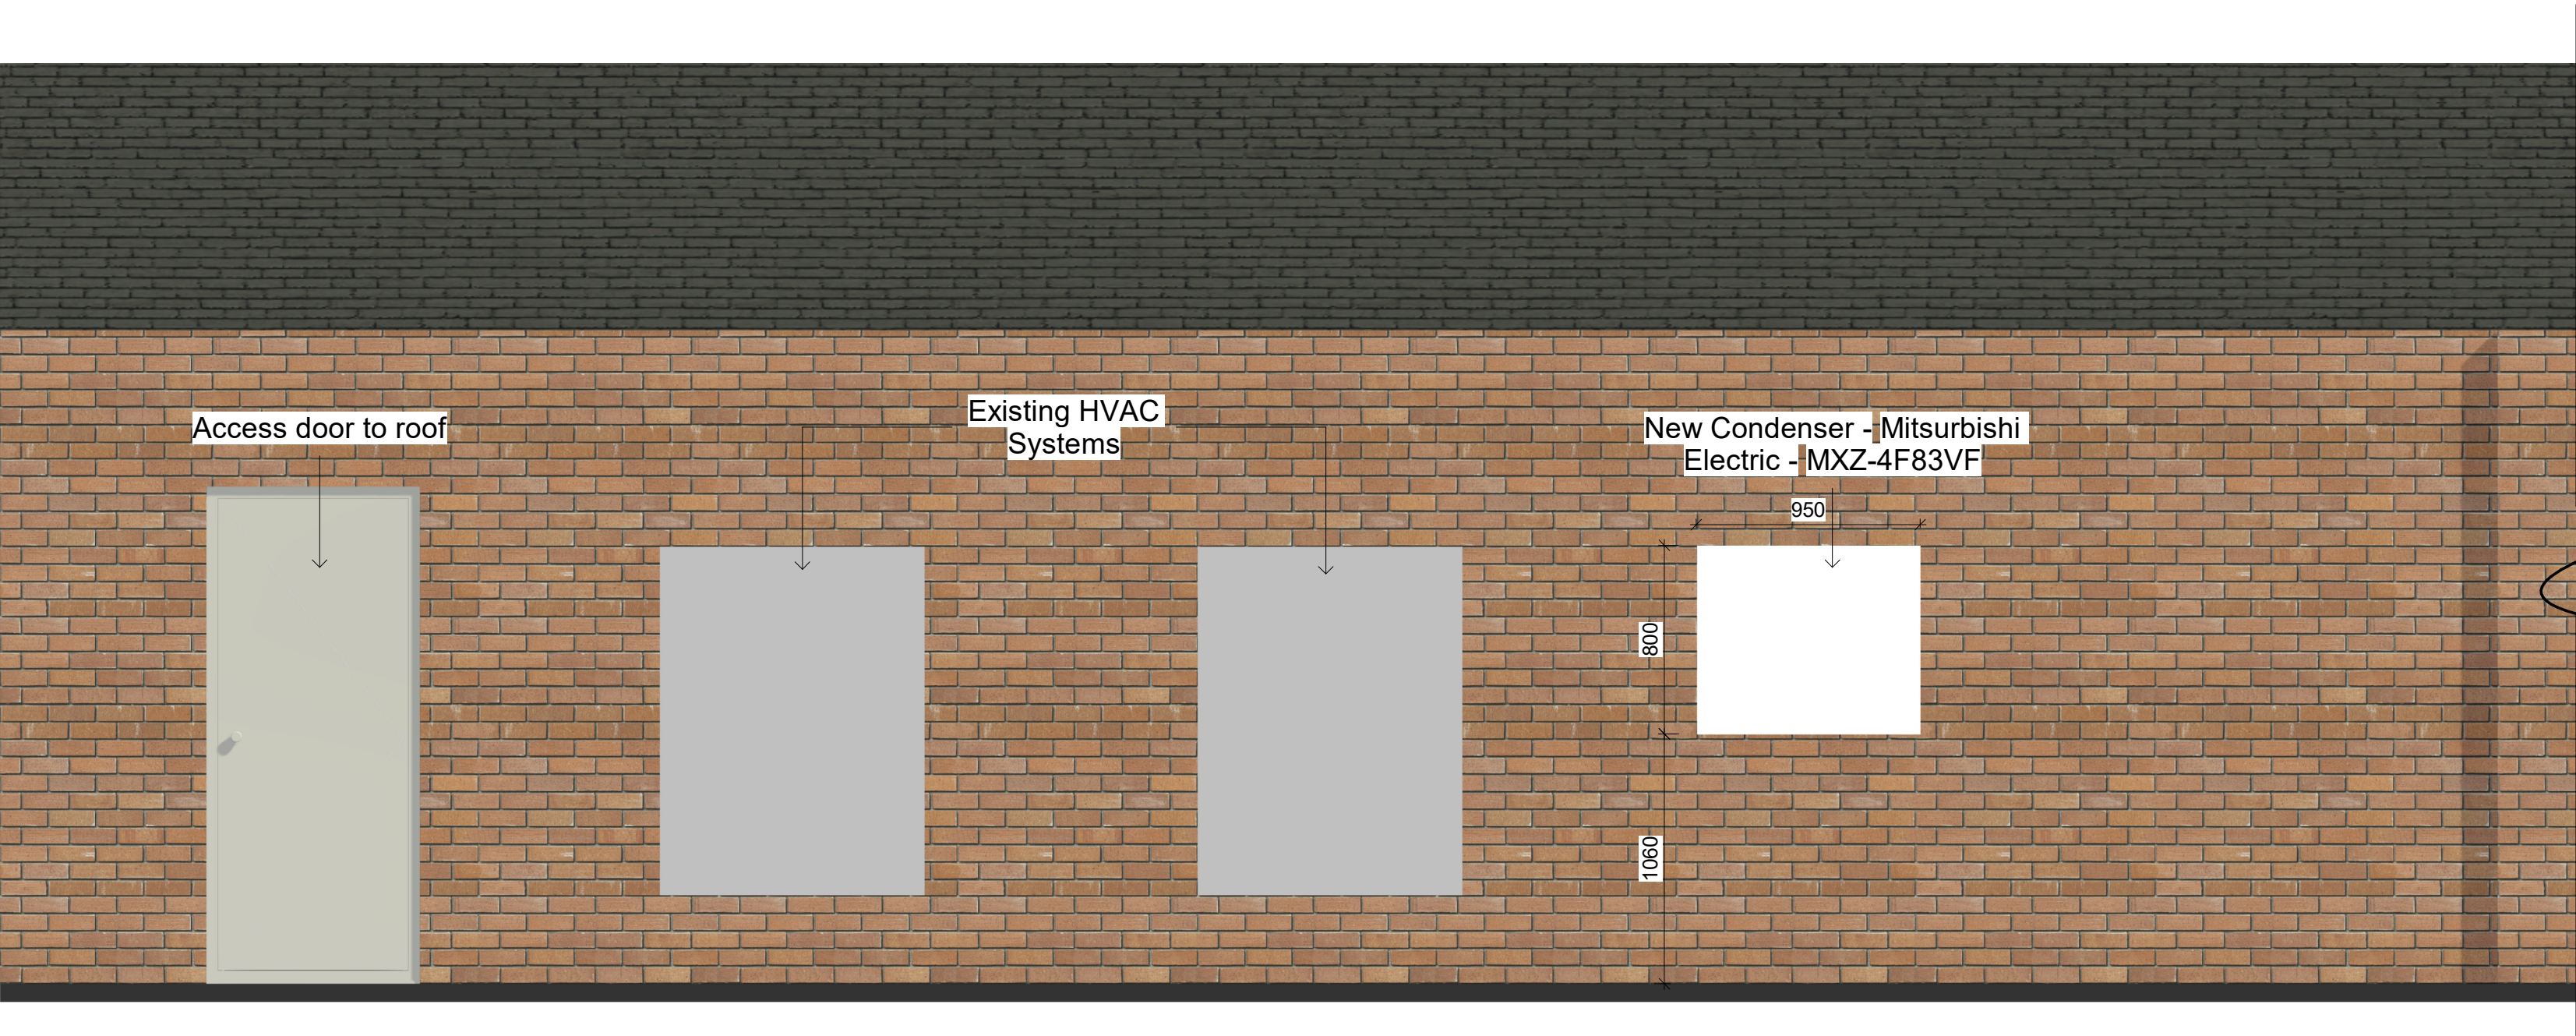

Proposed Roof Elevation - Planning
1 : 25

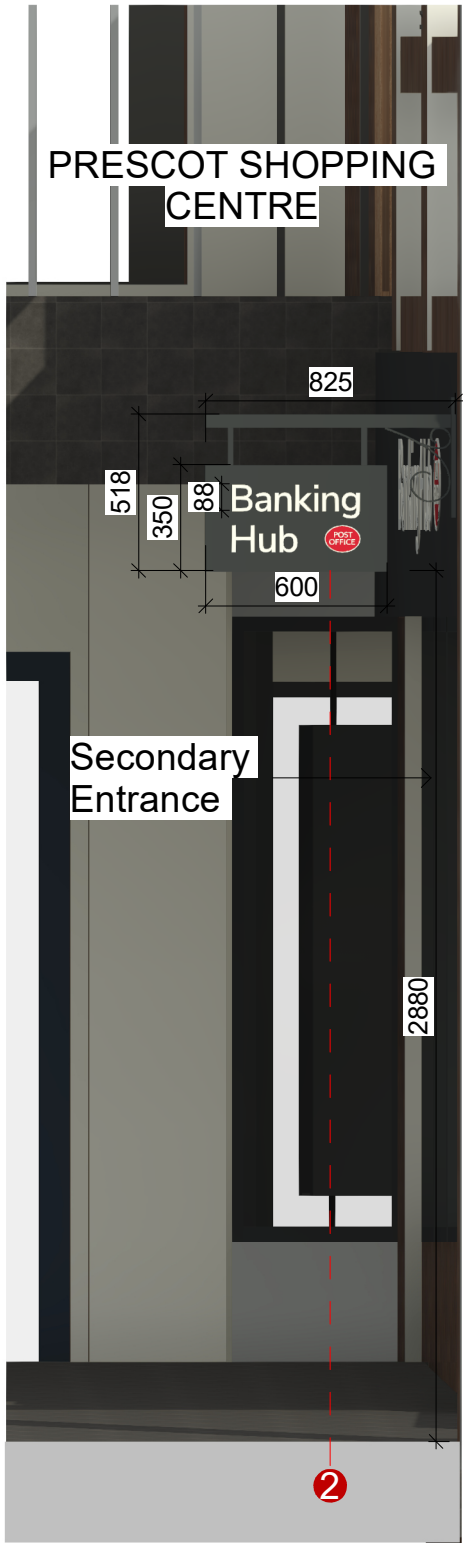

Proposed Side Elevation 3 - Planning
1 : 25

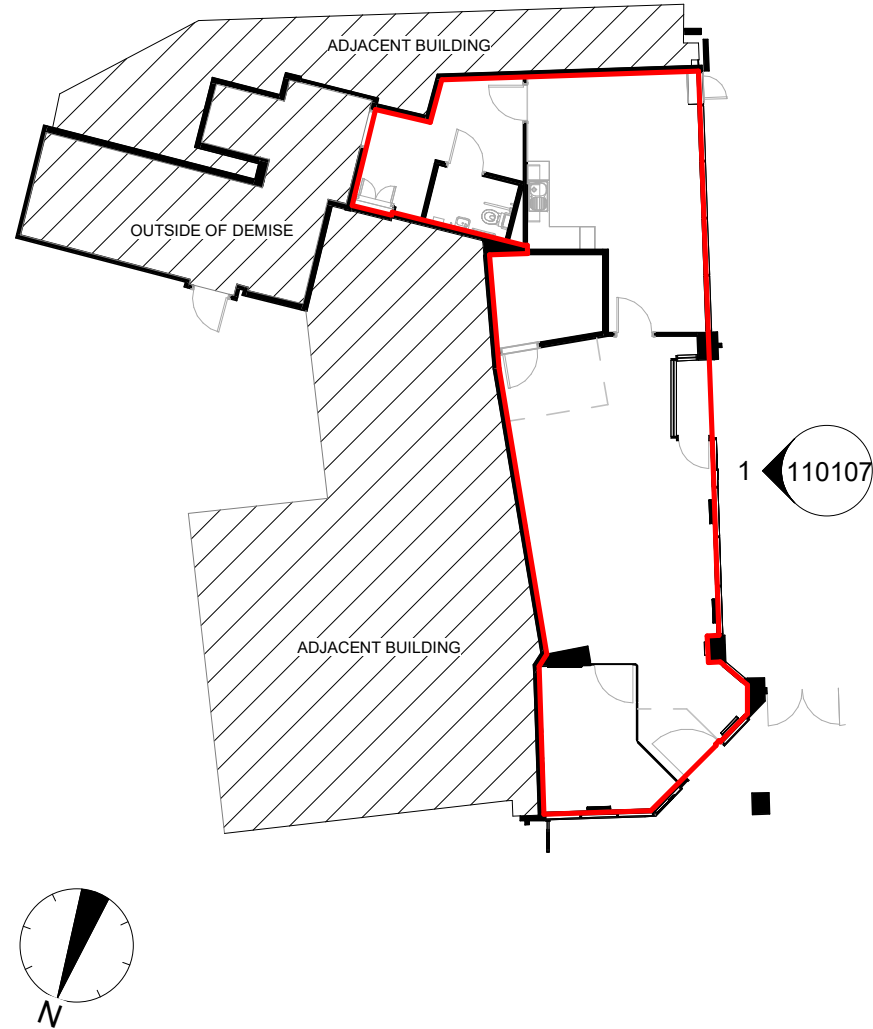

Side Elevation Key Plan
1 : 200

DISCLAIMER NOTES:

- THIS DOCUMENT IS COPYRIGHT OF THE ORIGINATOR AND MUST BE TREATED AS CONFIDENTIAL.
- THIS DOCUMENT MUST NOT BE ALTERED, REPRODUCED OR DISTRIBUTED WITHOUT PRIOR WRITTEN CONSENT OF THE ORIGINATOR.
- THIS DOCUMENT MUST NOT BE ALTERED - THE ORIGINATOR ACCEPTS NO RESPONSIBILITY FOR ANY DISCREPANCIES ARISING AS A RESULT OF THE ORIGINATOR'S INFORMATION BEING ALTERED BY OTHERS.
- ANY DISCREPANCY MUST BE REPORTED TO THE ORIGINATOR.
- DO NOT SCALE THIS DOCUMENT - USE FIGURED DIMENSIONS ONLY.
- ALL DIMENSIONS MUST BE CHECKED ON SITE PRIOR TO COMMENCEMENT OF ANY RELATED WORKS.
- THIS DOCUMENT MUST BE READ IN CONJUNCTION WITH ALL SUPPORTING DOCUMENTS PRODUCED BY THE ORIGINATOR AND OTHER PROJECT DISCIPLINES.
- THE ORIGINATOR ACCEPTS NO RESPONSIBILITY FOR THE ACCURACY OF BACKGROUND INFORMATION PRODUCED BY THIRD PARTIES - THIS MUST BE TREATED AS INDICATIVE ONLY.
- USERS OF THIS DOCUMENT ARE RESPONSIBLE FOR CHECKING WHICH REVISION IS CURRENT.
- THE DOCUMENT STATUS "INFORMATION" OR "PRELIMINARY", INDICATES THAT THIS DRAWING IS FOR REFERENCE PURPOSES ONLY - THE ORIGINATOR WILL ACCEPT NO RESPONSIBILITY FOR THE COMPLETENESS OF INFORMATION UNDER THIS STATUS.
- THE DOCUMENT STATUS "RECORD" OR "AS BUILT" HAS BEEN PREPARED, IN PART, BASED UPON INFORMATION FURNISHED BY OTHERS. WHILE THIS INFORMATION IS BELIEVED TO BE RELIABLE, THE ORIGINATOR ASSUMES NO RESPONSIBILITY FOR THE ACCURACY OF THIS "RECORD" OR "AS BUILT" DOCUMENT OR FOR ANY ERRORS OR OMISSIONS THAT MAY HAVE BEEN INCORPORATED INTO IT AS A RESULT OF INCORRECT INFORMATION PROVIDED TO THE ORIGINATOR. THOSE RELYING ON THE "RECORD" OR "AS BUILT" DOCUMENT ARE ADVISED TO OBTAIN INDEPENDENT VERIFICATION OF ITS ACCURACY.

DRAWING NOTES:

- CDM REGULATIONS 2015
- SIGNIFICANT OR NON-OBVIOUS RISKS AND RISKS WHICH ARE DIFFICULT TO MANAGE ARE IDENTIFIED ON THIS DRAWING USING THE FOLLOWING SYMBOL IDENTIFIED TO THE RIGHT WITH BRIEF ACCOMPANYING TEXT. FOR FURTHER DETAILS OF THE RISKS IDENTIFIED BY DESIGNERS, REFERENCE SHOULD BE MADE TO CDM HAZARD REGISTER.

- Key**
- Heritage Brand Fascia and Sign
Timber Banking Hub fascia sign with individual 5mm acrylic lettering
Fascia to be painted to Match RAL 7021
Fabricator to ensure compliance with 'Design Guide v5.0 Fascia Sign'
 - Heritage Projecting Sign Positioned to the Side of Fascia
Flat Panel on heritage bracket
Painted to Match RAL 7021, with Vinyl lettering
Fabricator to ensure compliance with 'Design Guide v5.0 Projecting Sign'
 - Suspended Non-Illuminated Directory of Services and Bank Availability Poster
 - Non-Illuminated (front elevation) and illuminated (side elevation) Marketing Posters
Suspended A1 Poster, Metal Frame to match RAL 7021, Changeable Graphics, Tension Cables.
 - Opening Hours Sign - A4
Paper insert(s) in an acrylic holder with suction cups.
Double-sided with Goodbye Messaging and QR Code Message on the back
 - CCTV Sign
Double sided vinyl sign to be applied to the internal face of the entrance door/window glazing.
Signage fabricator to ensure compliance with Design Guide v5.0
 - Community and Ownership Messages (Vinyl)
Vinyl Lettering Placed Externally onto Glazing
White - when lettering is placed directly onto glazing.
Grey - when lettering is placed onto frosted surface.
Please refer to Notes on Drawings to identify Site Specific Community Message Vinyl.

CO3	Planning updates	20/09/2025	MH	DM
CO2	Full Planning issue for Planning Application	24/07/2025	MH	DM
CO1	Planning Issue	17/07/2025	MH	DM
REV	DESCRIPTION	DATE	BY	CHKD

ORIGINATOR:

TOWER WHARF
CHEESE LANE
BRISTOL
BS2 0JJ

TEL NO: 0117 244 2500
WWW.RIDGE.CO.UK

CLIENT:

IN ASSOCIATION WITH:

PROJECT:
Unit 8, Prescott Centre, Ecclestone St,
Prescot L34 5GA

TITLE:
PROPOSED SIDE ELEVATIONS -
PLANNING

DRAWN BY:	MH	SCALE:	As indicated	@ A1
CHECKED BY:	DM	DATE:	24/07/2025	

STATUS:

A3 - SUITABLE FOR PLANNING

DRAWING No:	PROJECT:	ORG:	ZONE:	LEVEL:	TYPE:	ROLE:	NUMBER:	REV:
5019069	RDG	95	XX	D	A	11010	03	