


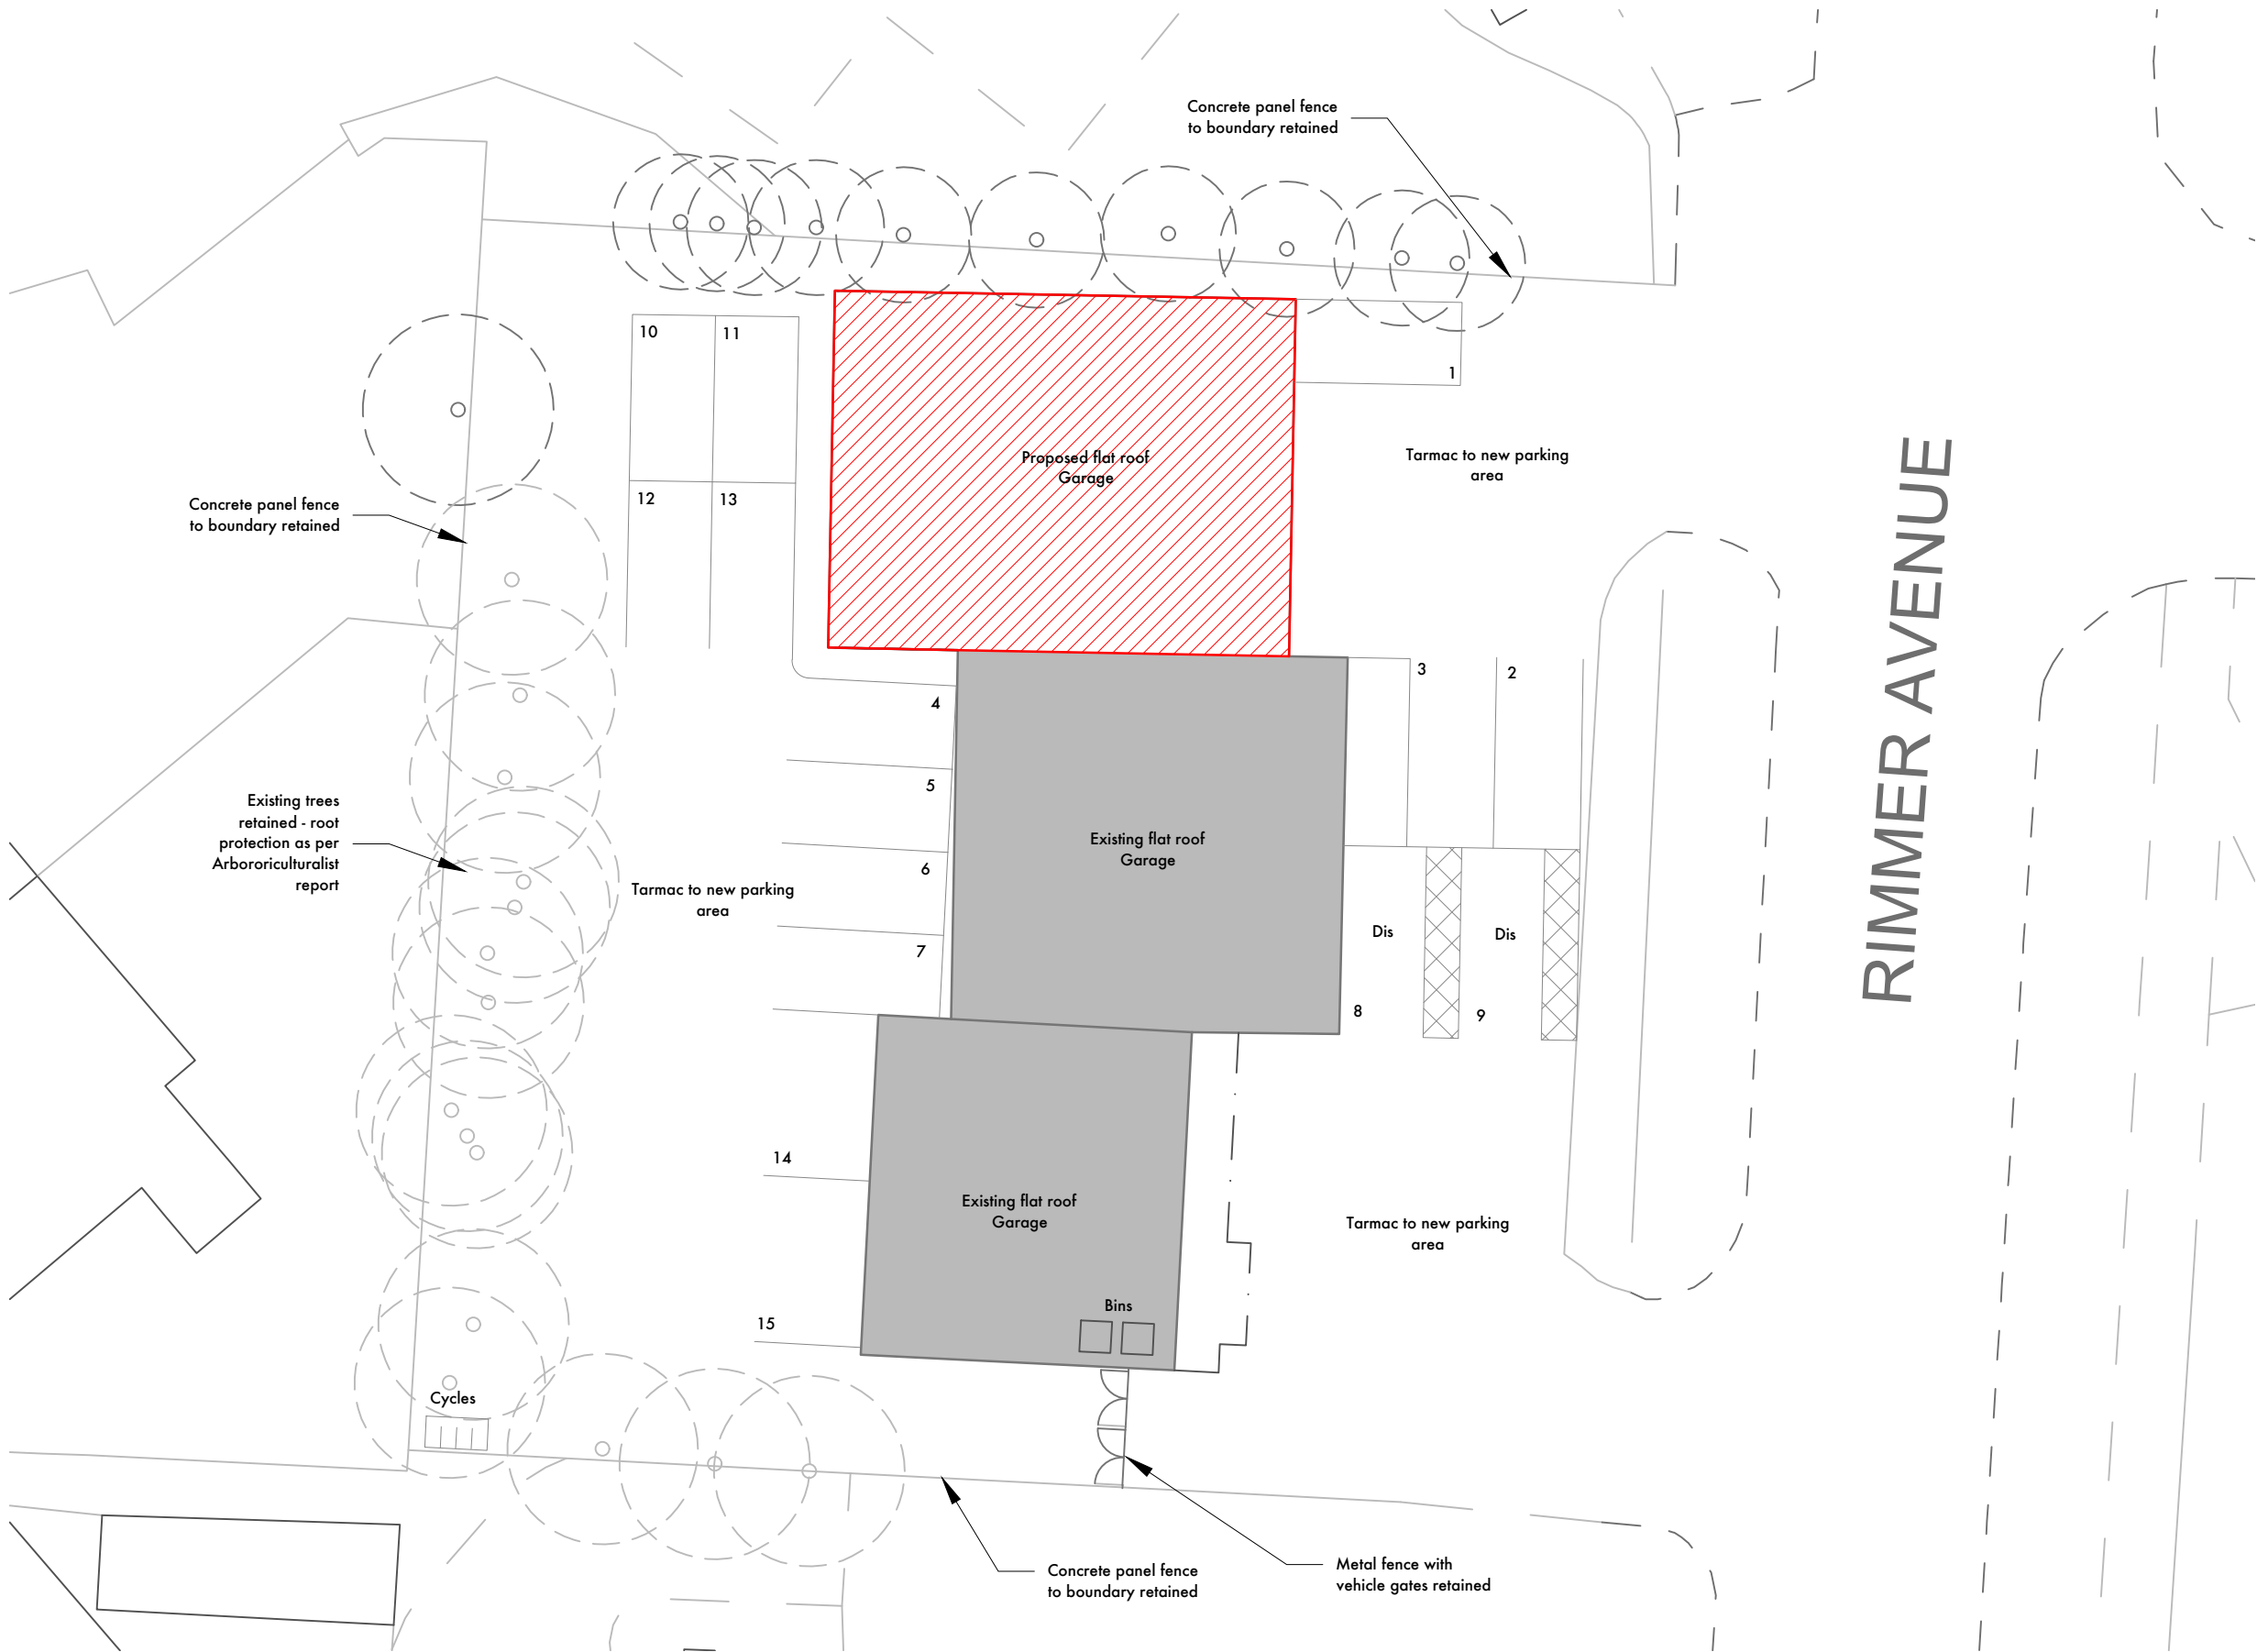

Parking

Visitor parking : Spaces 1 to 7 inclusive

Disabled parking : Spaces 8 and 9

Staff parking : Spaces 10 and 11

Customers cars being stored : Spaces 12 to 15 inclusive

PROPOSED Site Plan
(1:200 @ A3)



REVISION NOTES :		DATE OF REV/ BY :
B - Car park layout amended as requested by Planning		04.03.25
A - Redesigned car park layout		24.09.24
DIAZ associates 5 CAVENDISH ROAD CROSBY LIVERPOOL L23 6XB TEL+FAX 0151 931 1339	JOB TITLE :	DWG. NO. :
	Rimmer Avenue Huyton Liverpool	711-02-B
	DWG TITLE :	SCALE :
	Proposed Site Plan	1:1200 (@A3)
DATE :		
ANTHONY H. DIAZ B.A., DIP-ARCH R.I.B.A., CHARTERED ARCHITECT & INTERIOR DESIGNER		
PLANNING REF. :		
DC/2020/.....		