



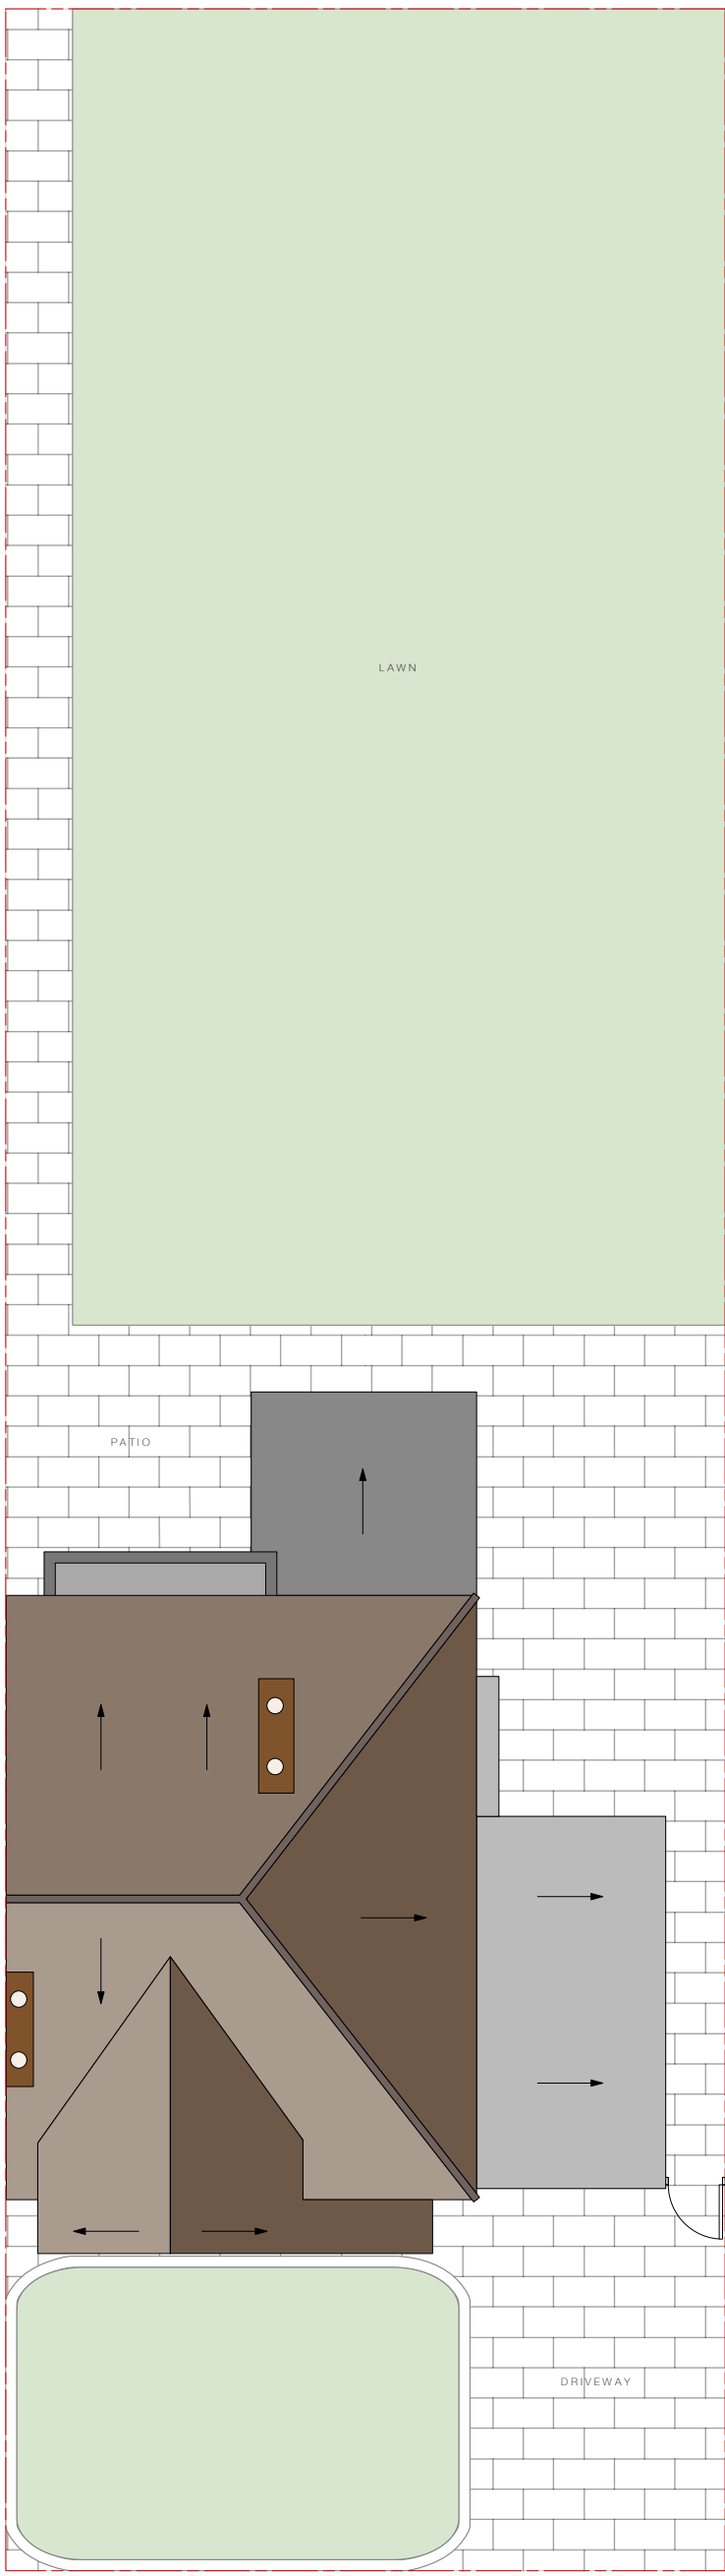


SITE PLAN

Existing
1:100 @ A1

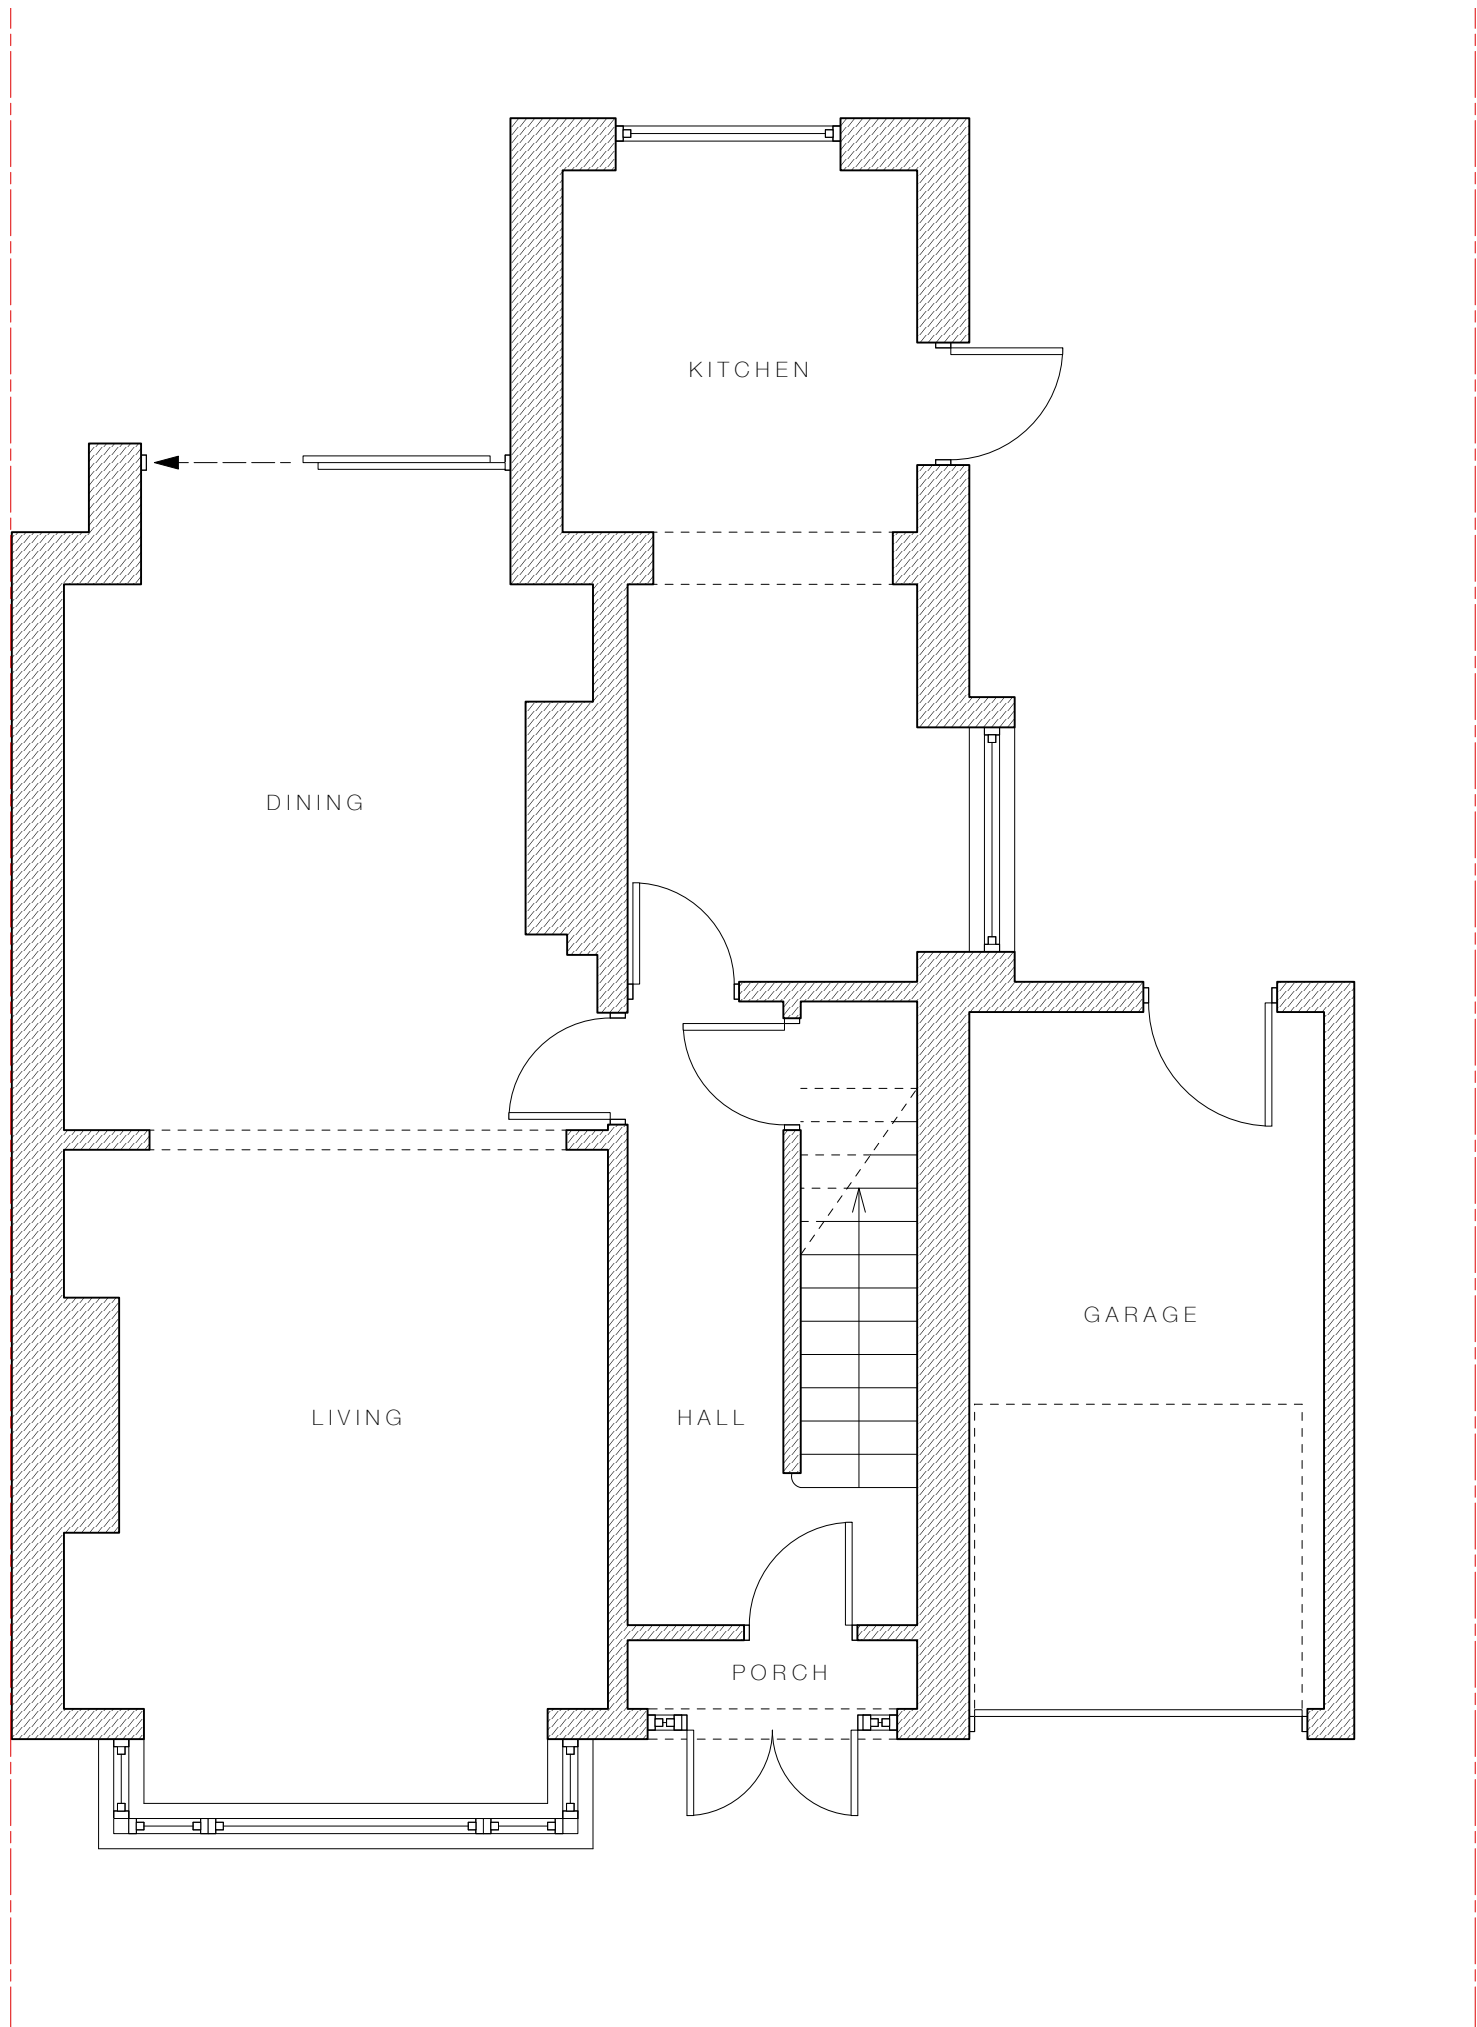

GROUND FLOOR PLAN

Existing
1:50 @ A1

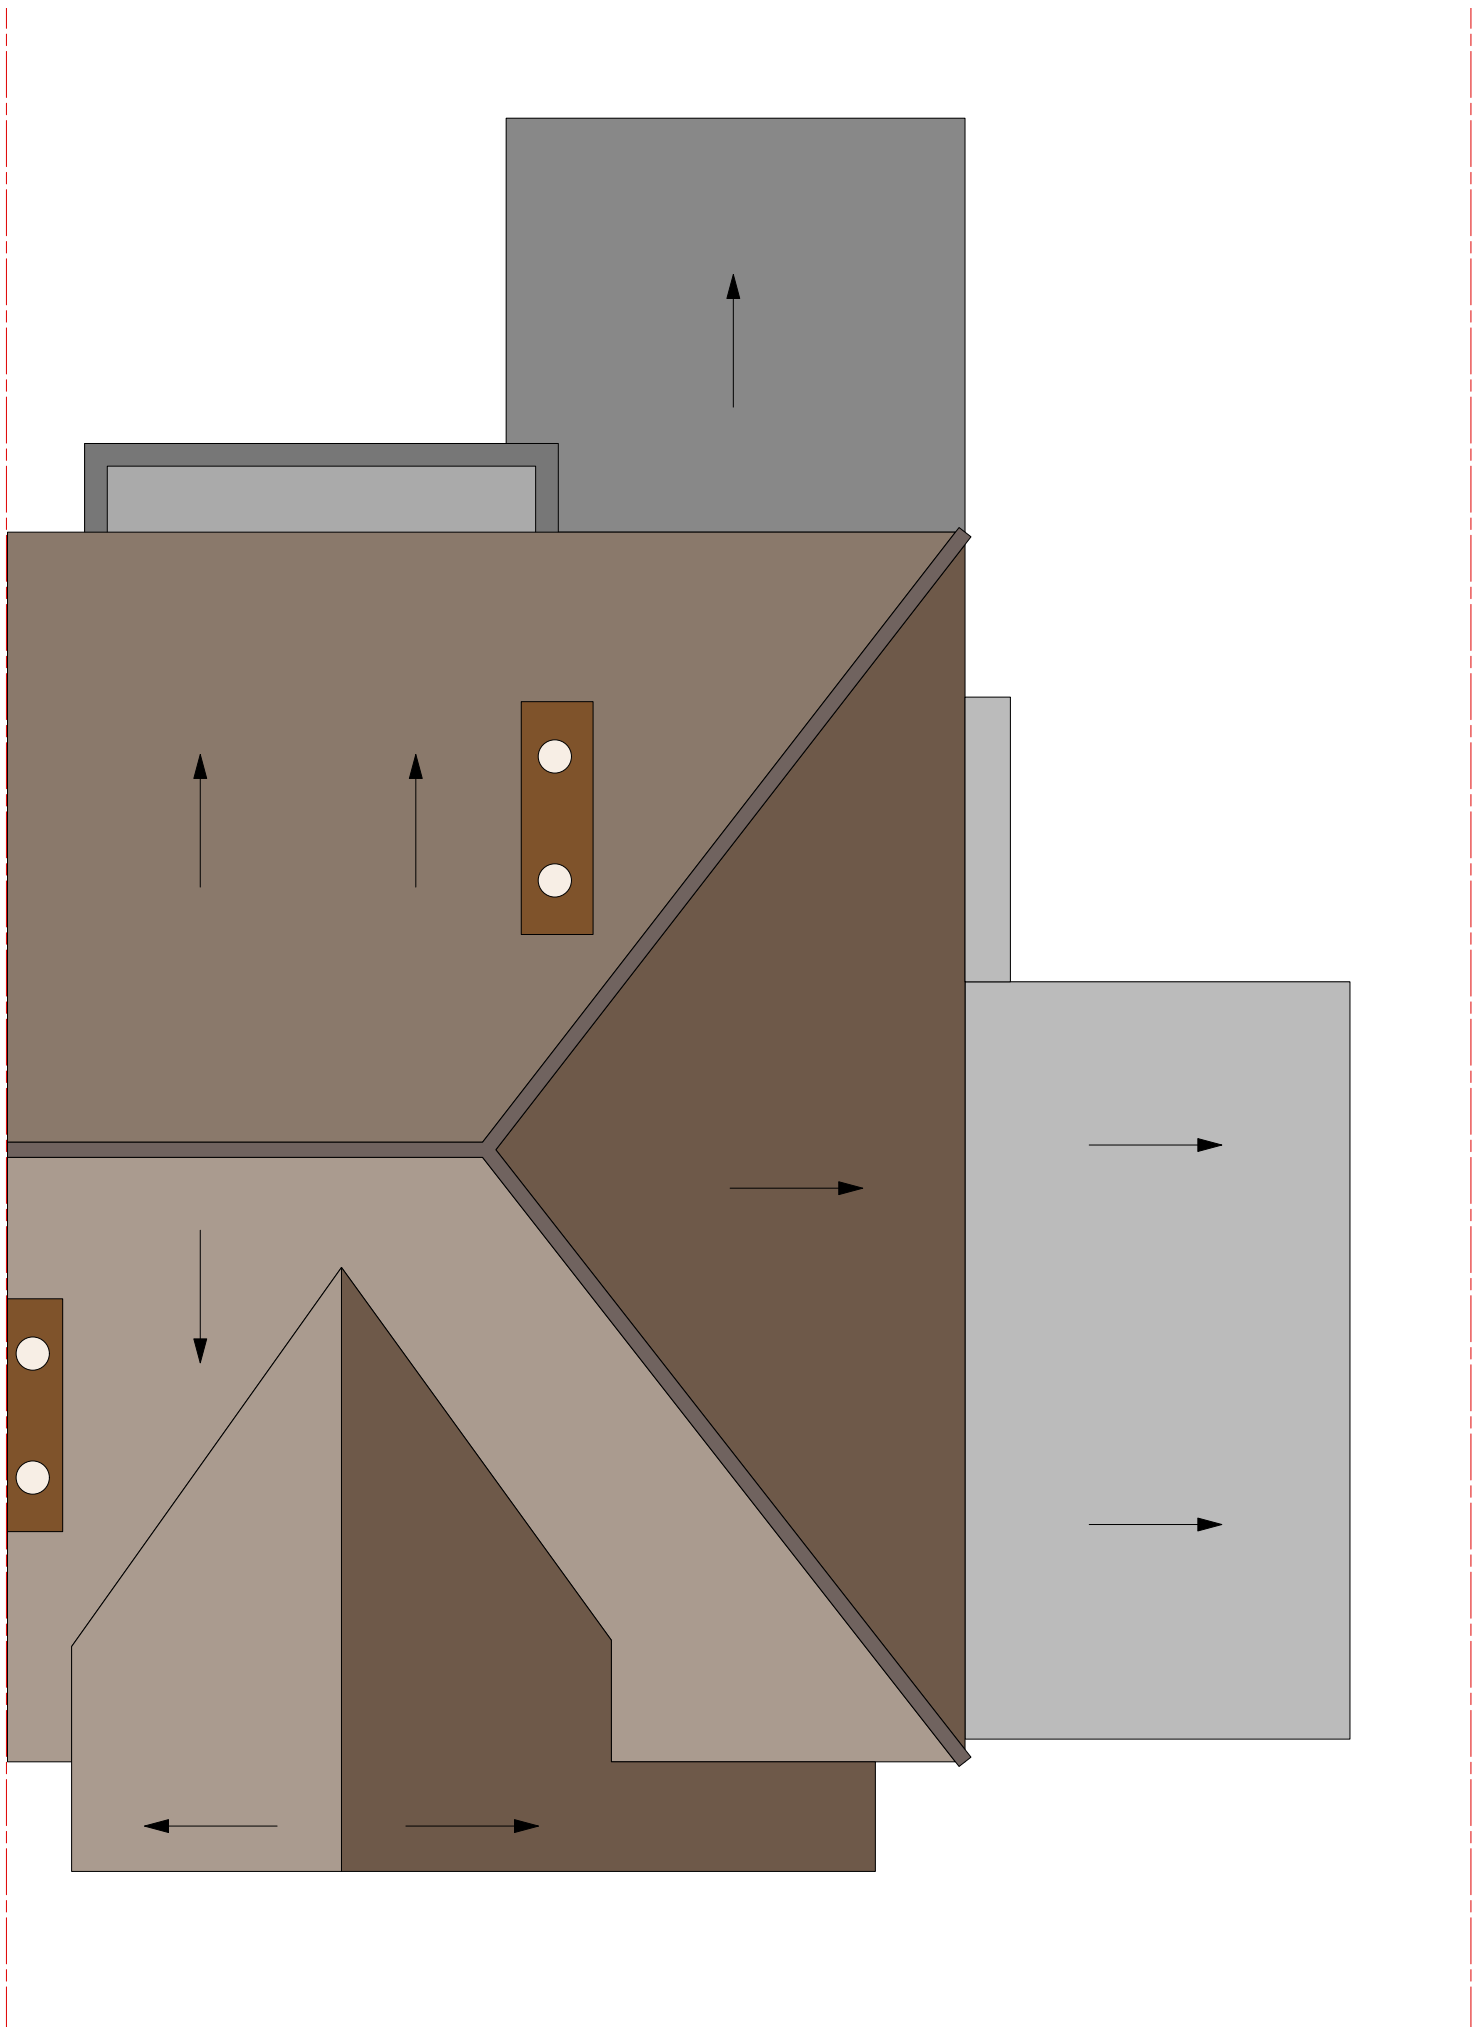

ROOF PLAN


Existing
1:50 @ A1



Scale Bar
1: 100 @ A1



Scale Bar
1: 50 @ A1

 

Revision	Date	Description
----------	------	-------------

REVISION NOTES

Additional Notes
Do not scale from this drawing.
Copyright of this drawing belongs solely to Acacia Architects.
All dimensions on this drawing are shown in millimeters unless stated otherwise.
All dimensions and levels on this drawing are to be checked by the contractor and any discrepancies must be reported back to the Architect prior to the commencement of works.
Please refer to M+E drawings for all Mechanical and Electrical information.
Please refer to SE Drawings for all Structural, Connection and Underground Details.

ACACIA Architects

 acaciaarchitects  mail@acacia-architects.co.uk

ISSUED FOR:

PLANNING

Job:	192 Leathers Lane
Client:	Mr. D. O'Hare
Drawing Title:	Existing General Arrangement Plans
Date:	10/02/2023
Drawing no:	031 - 02
Scale:	1:50 @ A1