





FRONT ELEVATION
Existing



REAR ELEVATION
Existing

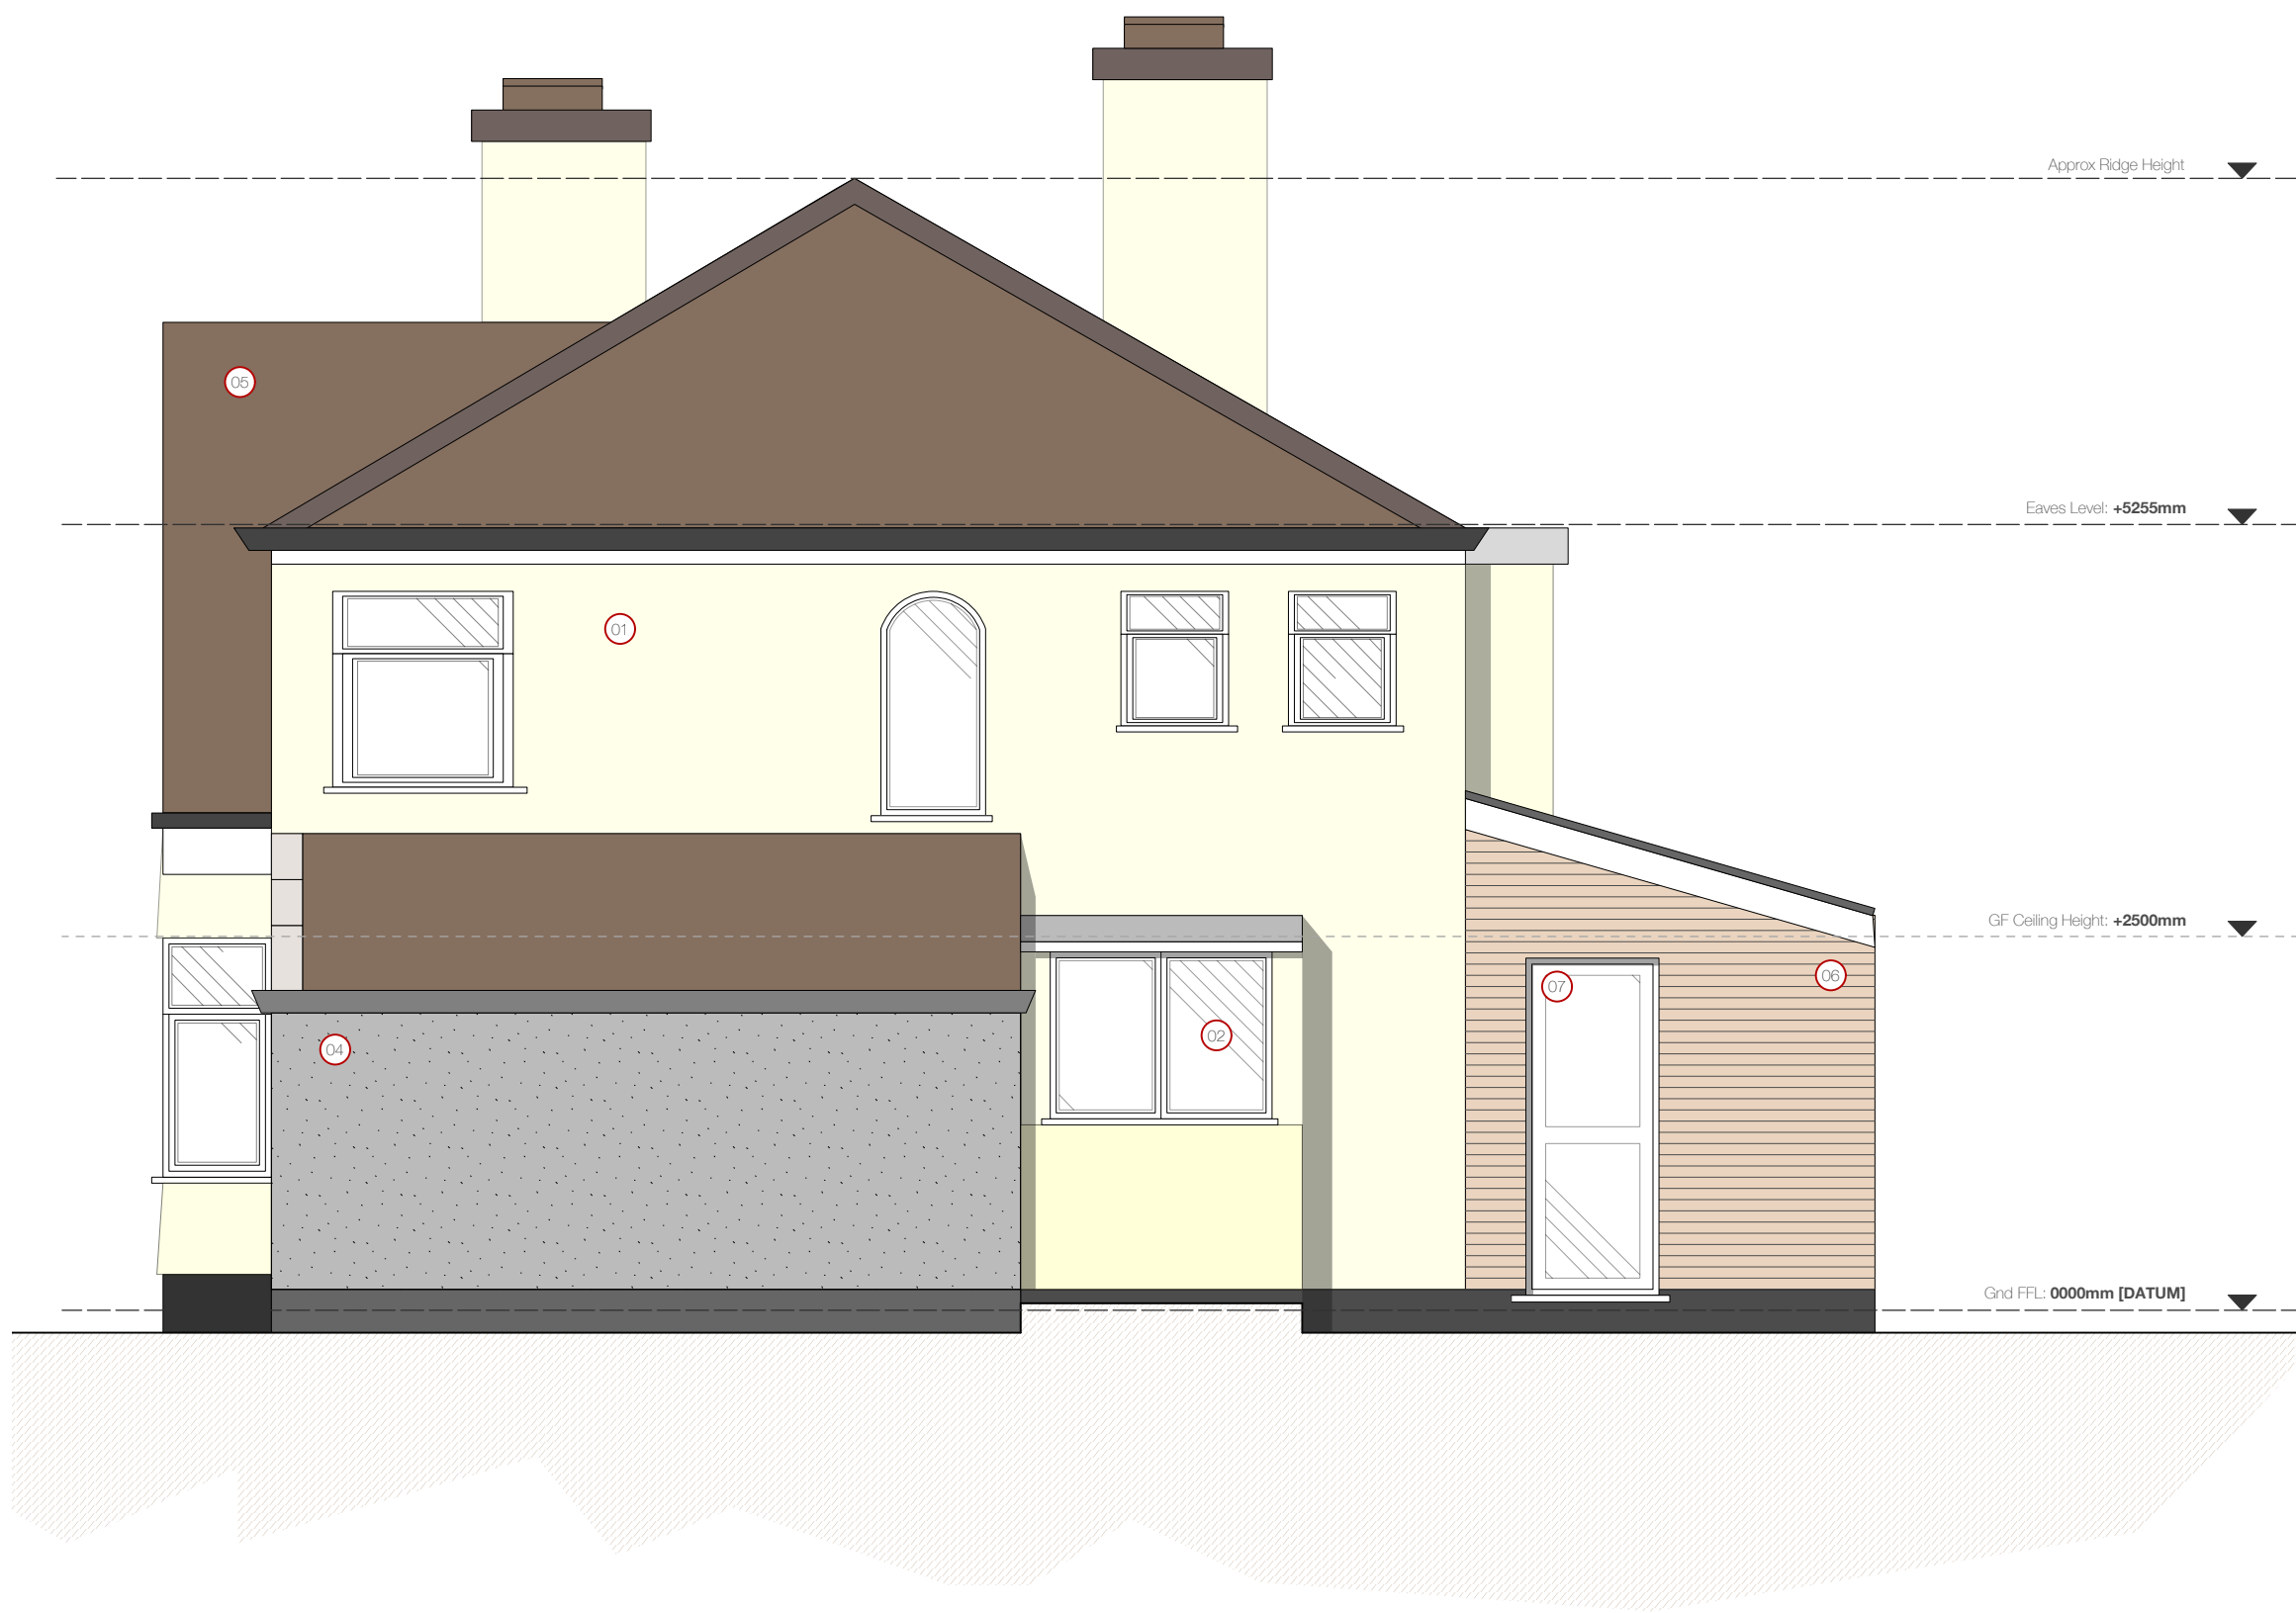

SIDE ELEVATION 01
Existing

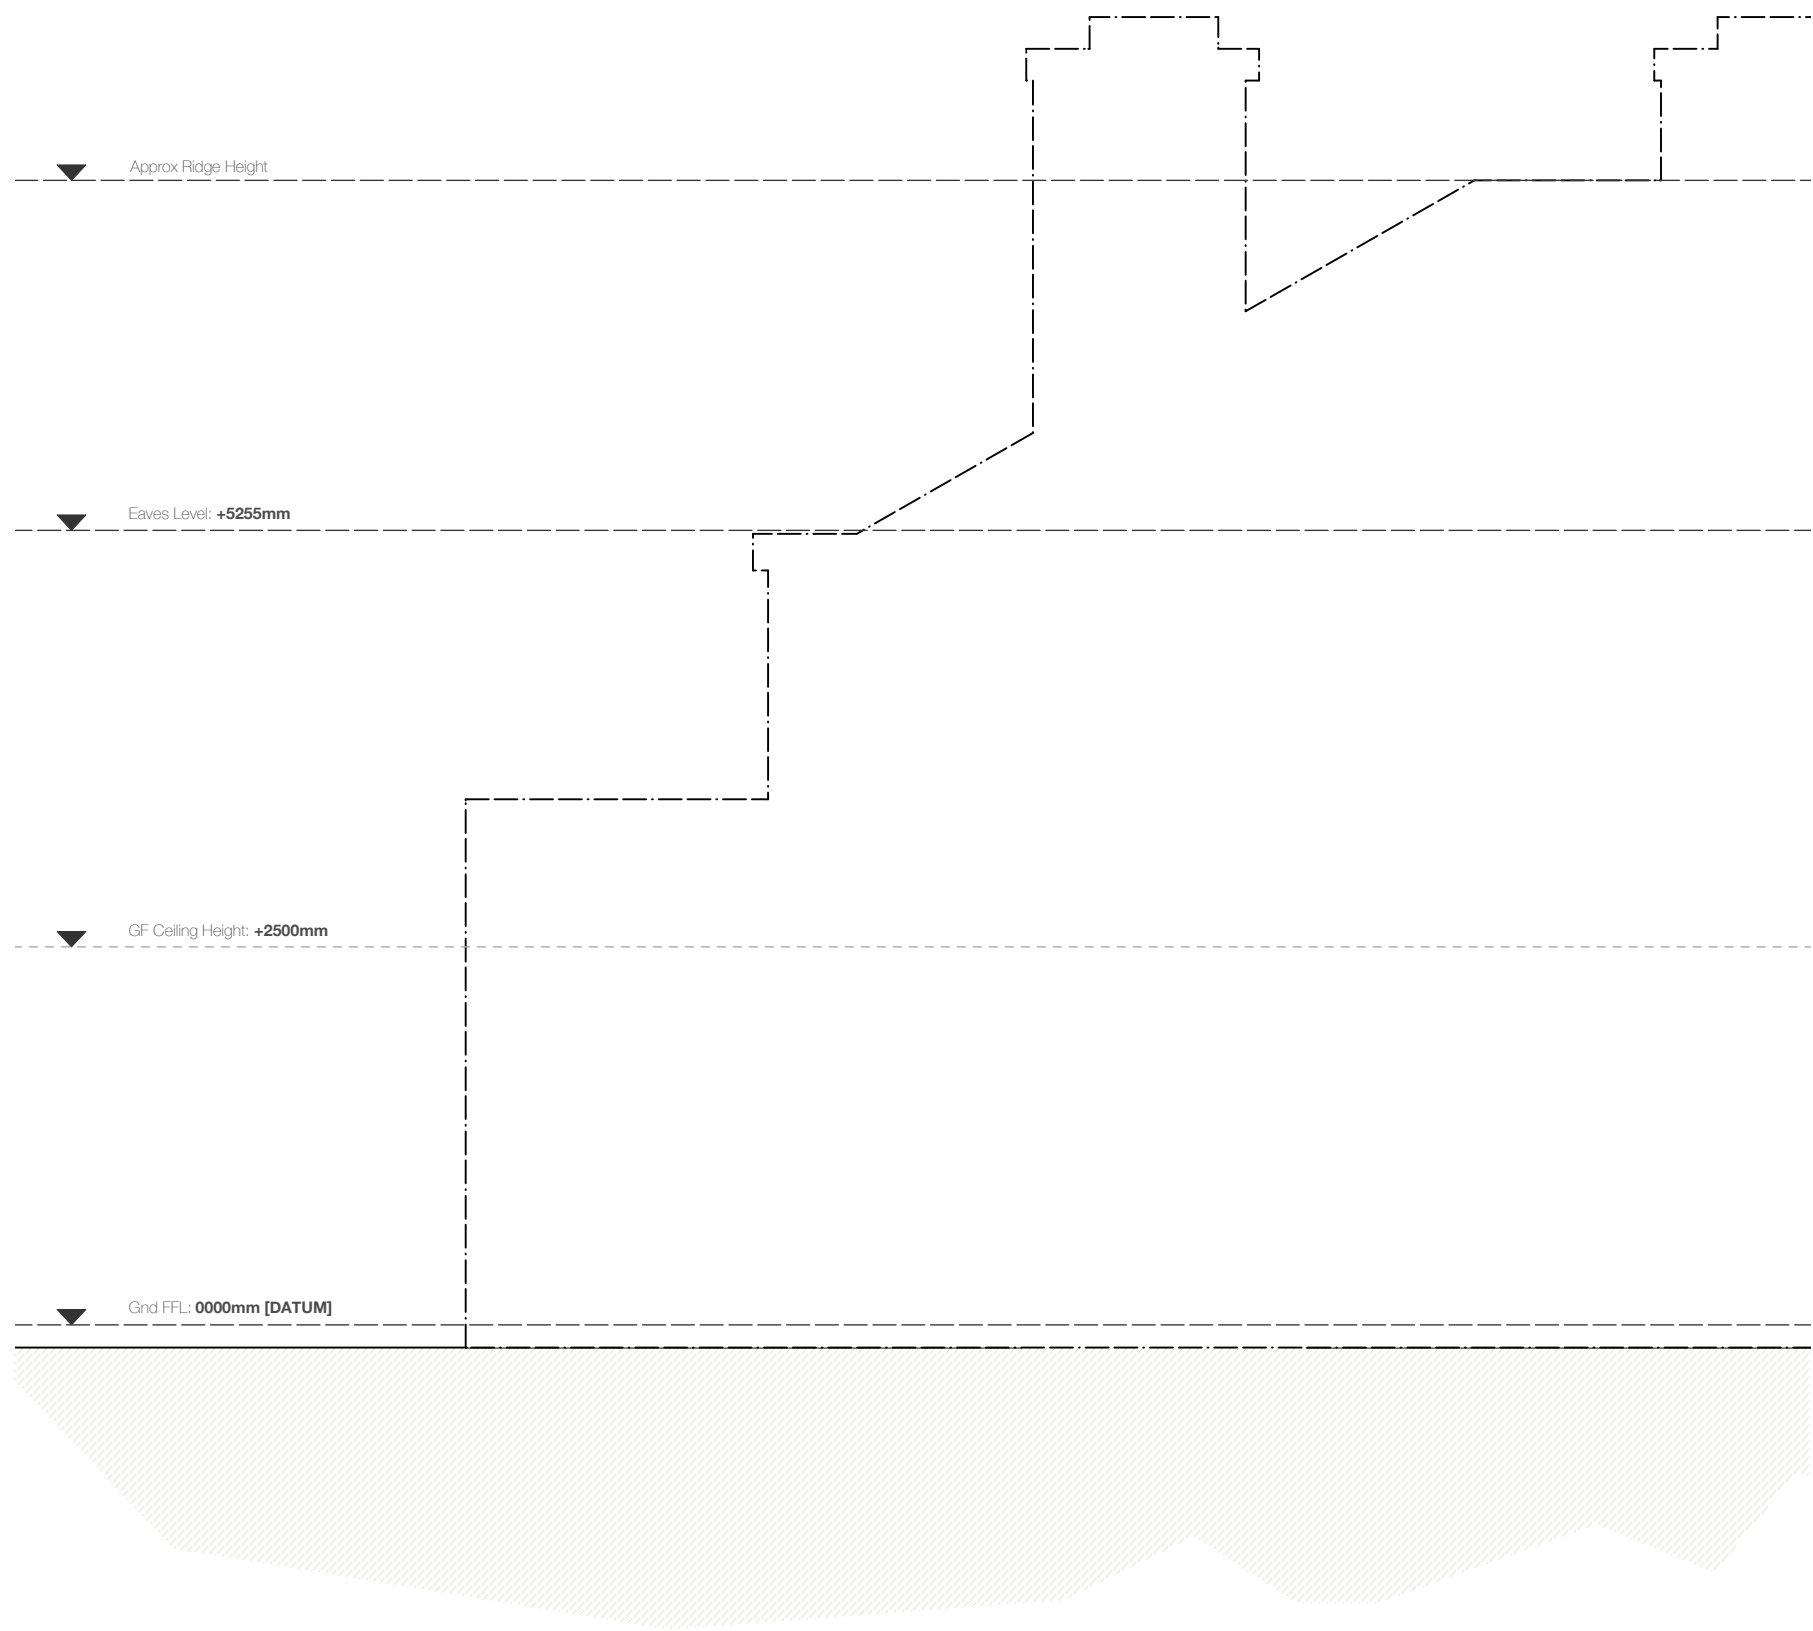

SIDE ELEVATION 02 - (As viewed from 194 Leathers Lane)
Existing

Material Key

- 01. Render
- 02. UPVC Windows
- 03. Garage Door
- 04. Pebble-Dash
- 05. Roof Tiles
- 06. Brickwork
- 07. UPVC Door

Scale Bar

1: 50 @ A1

0m 0.5m 1m 2.5m 5m

Revision	Date	Description
----------	------	-------------

REVISION NOTES

Additional Notes

Do not scale from this drawing.
Copyright of this drawing belongs solely to Acacia Architects.
All dimensions on this drawing are shown in millimeters unless stated otherwise.
All dimensions and levels on this drawing are to be checked by the contractor and any discrepancies must be reported back to the Architect prior to the commencement of works.
Please refer to M+E drawings for all Mechanical and Electrical information.
Please refer to SE Drawings for all Structural, Connection and Underground Details.

ACACIA Architects



ISSUED FOR:

PLANNING	
Job:	192 Leathers Lane
Client:	Mr. D. O'Hare
Drawing Title:	Existing Elevations
Date:	10/02/2023
Drawing no:	031 - 03
Scale:	1:50 @ A1