



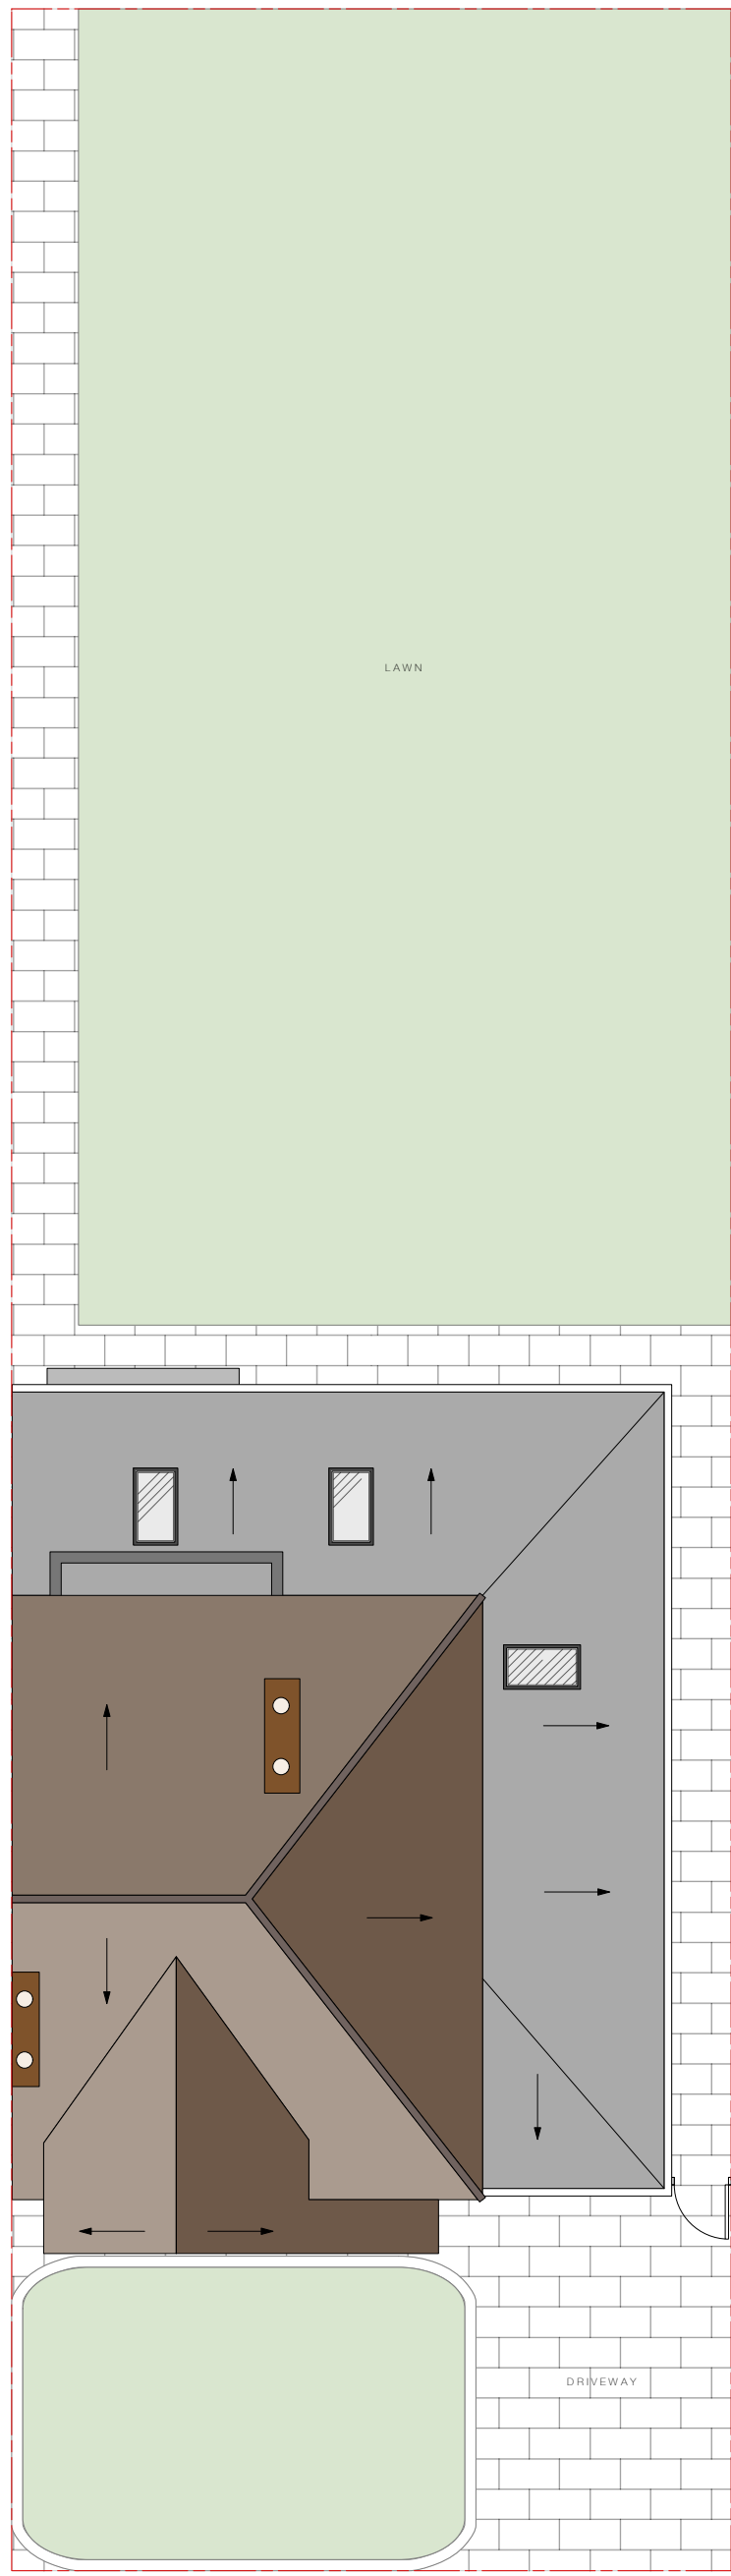


SITE PLAN

Proposed - Option 01
1:100 @ A1

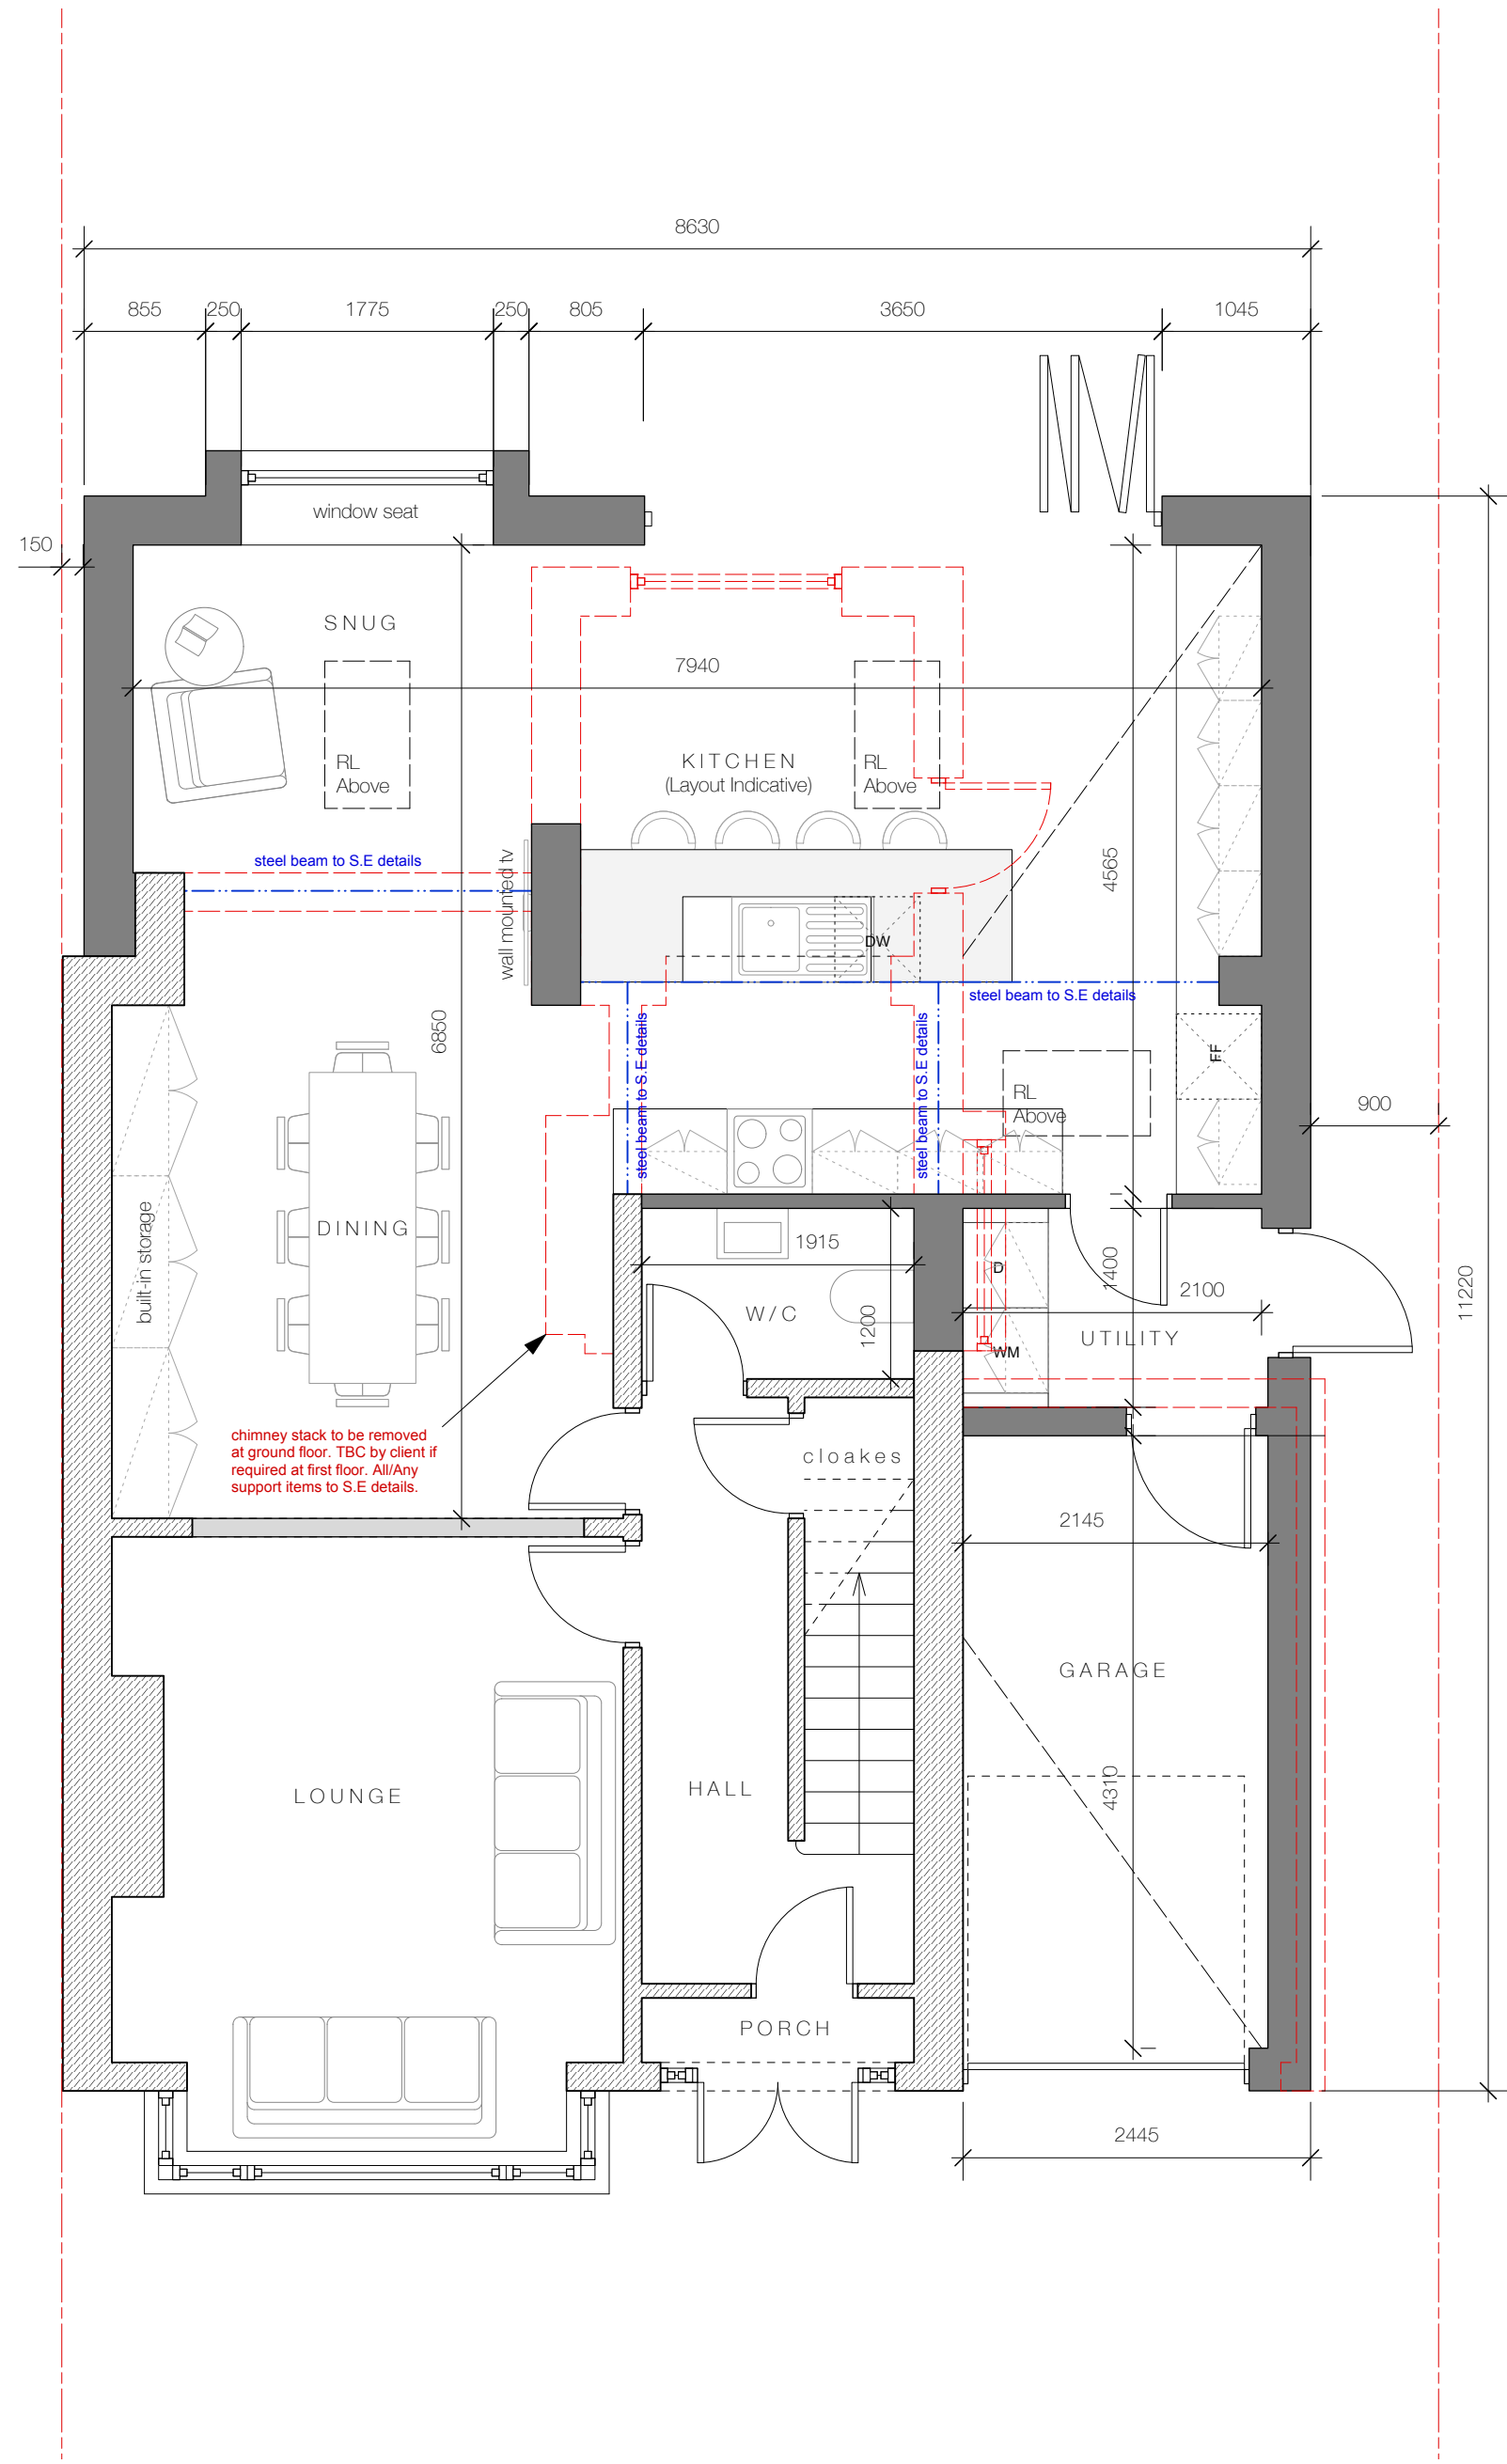

GROUND FLOOR PLAN

Proposed - Option 01
1:50 @ A1

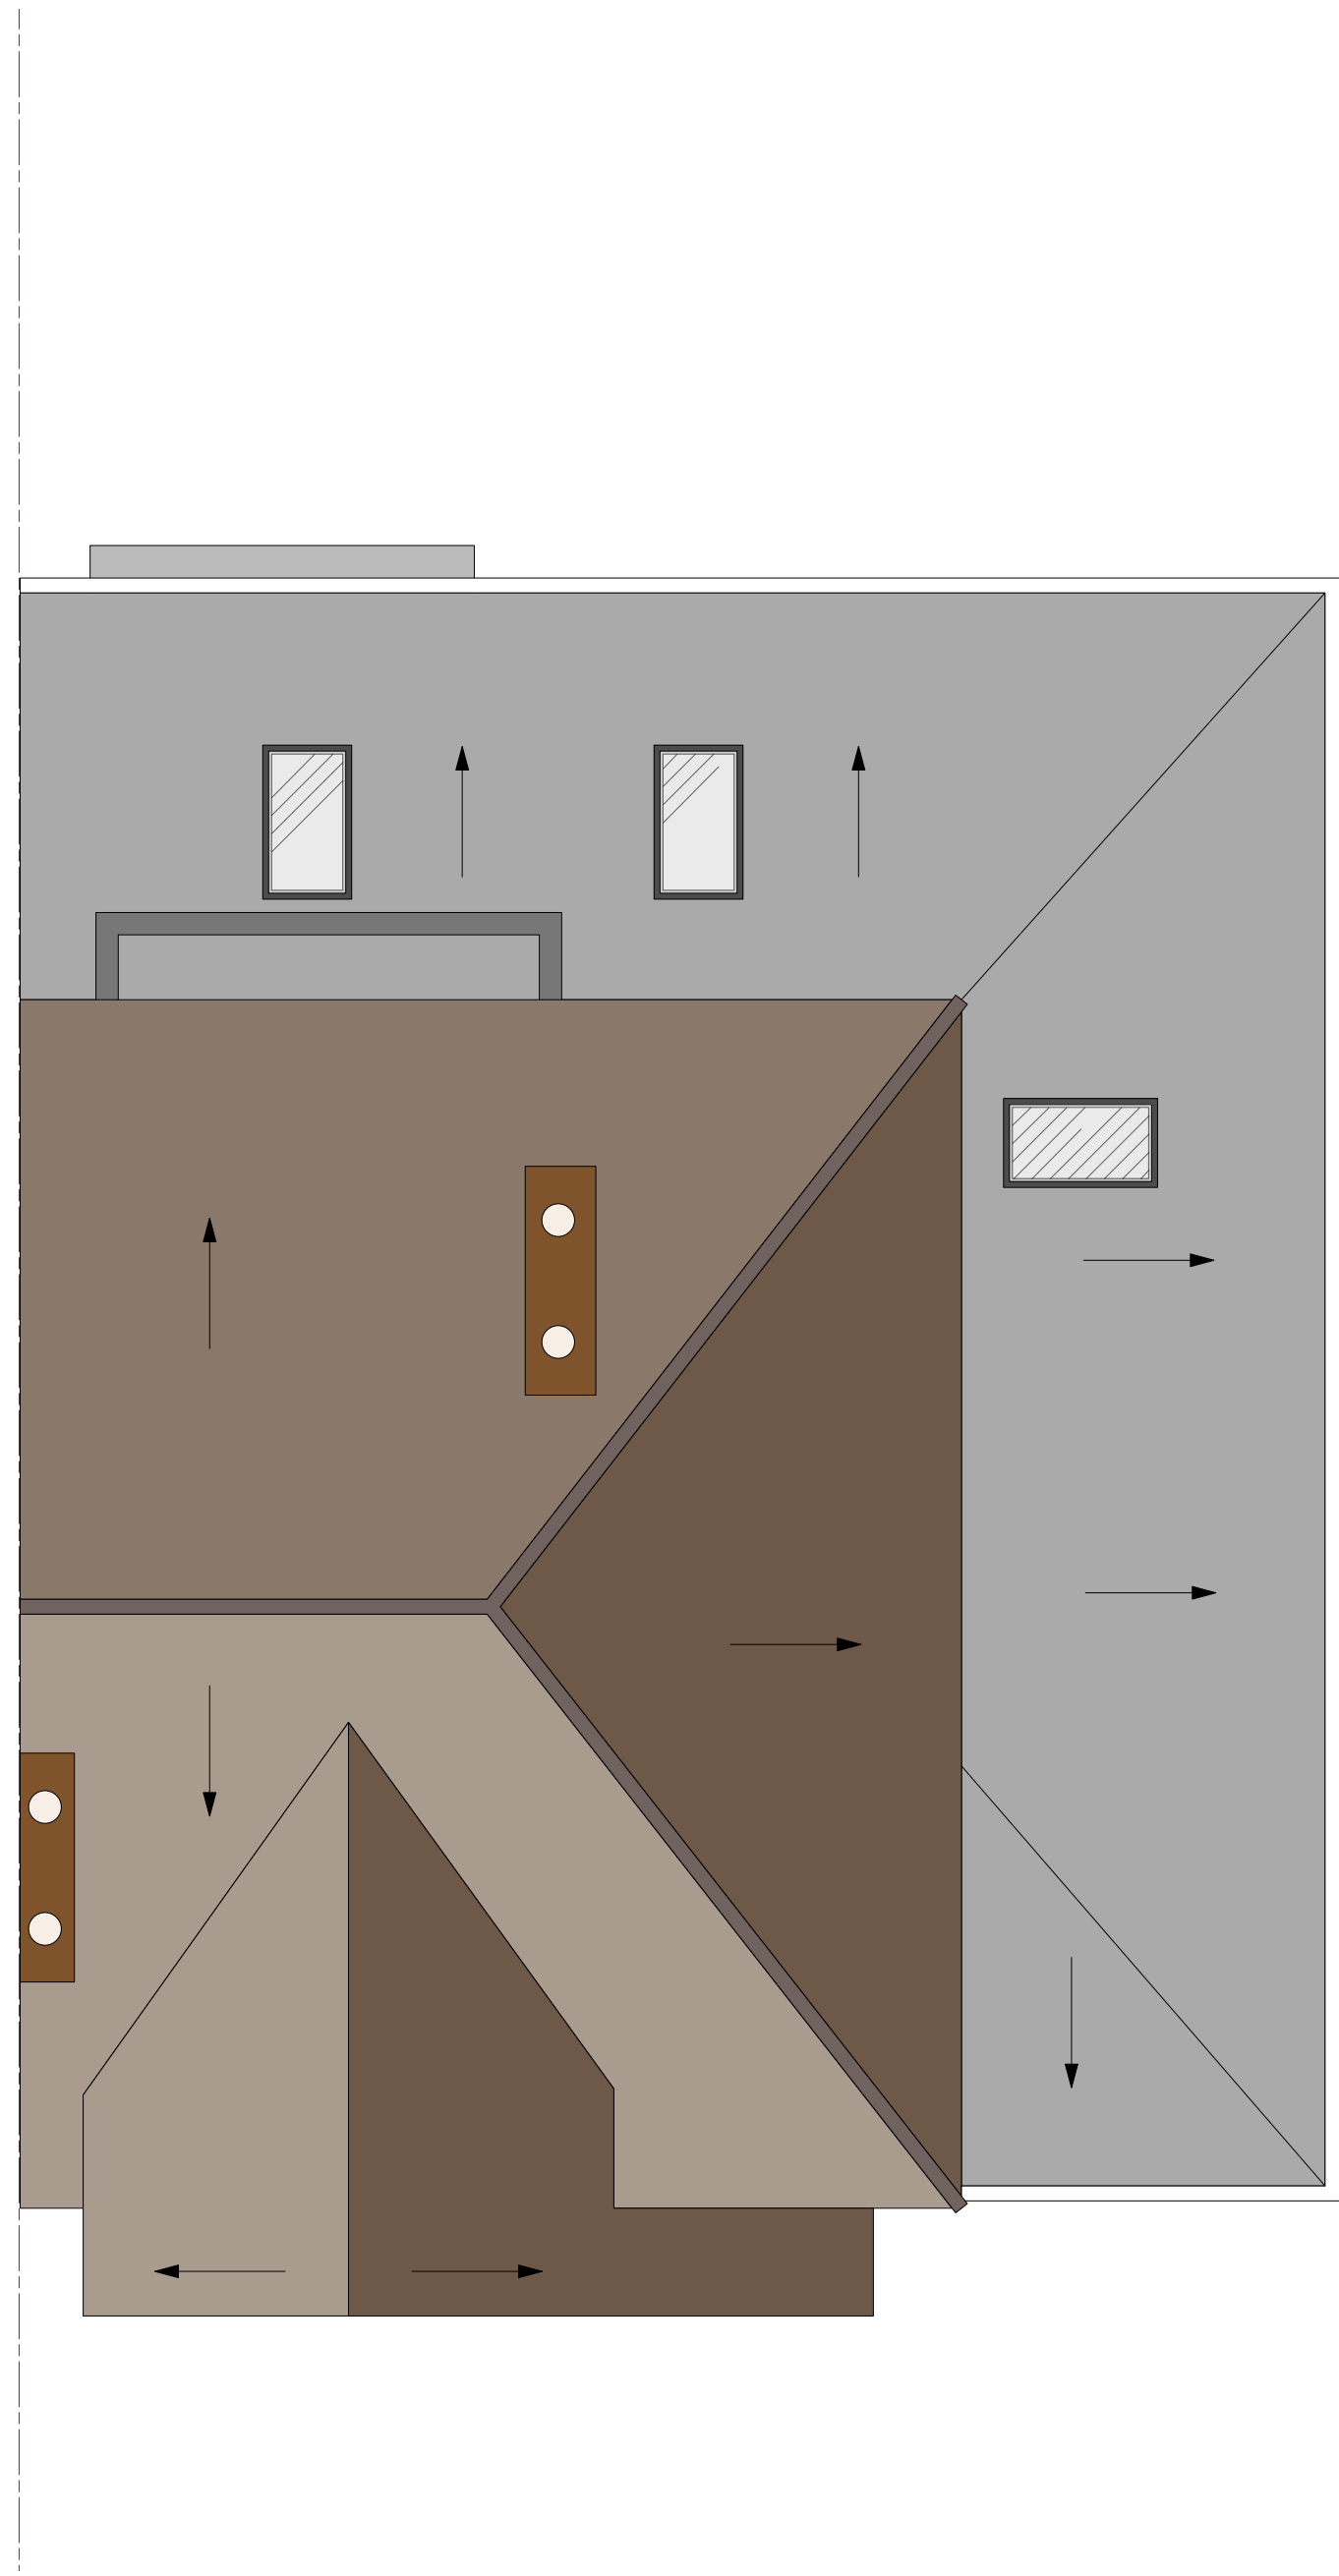

ROOF PLAN

Proposed - Option 01
1:50 @ A1

Material Key - Ground Floor Plan


- Existing Construction
- Proposed Construction
- Proposed Demolition
- Steel TBC by Structural Engineer



Scale Bar
1: 100 @ A1



Scale Bar
1: 50 @ A1

 

Revision	Date	Description
----------	------	-------------

REVISION NOTES

Additional Notes
Do not scale from this drawing.
Copyright of this drawing belongs solely to Acacia Architects.
All dimensions on this drawing are shown in millimeters unless stated otherwise.
All dimensions and levels on this drawing are to be checked by the contractor and any discrepancies must be reported back to the Architect prior to the commencement of works.
Please refer to M+E drawings for all Mechanical and Electrical information.
Please refer to SE Drawings for all Structural, Connection and Underground Details.

ACACIA Architects

acaciaarchitects mail@acacia-architects.co.uk

ISSUED FOR:

PLANNING	
Job:	192 Leathers Lane
Client:	Mr. D. O'Hare
Drawing Title:	Proposed General Arrangement Plans
Date:	10/02/2023
Drawing no:	031 - 04 revision
Scale:	1:50 @ A1