



This drawing (or any part thereof) may not be copied, transmitted or disclosed to any third party or unauthorized person without the prior written permission of Future3Architecture
This drawing is to be read in conjunction with all other relevant drawings prepared by consultants and sub-contractors. Do not scale from this drawing. Work only to printed dimensions. Report any discrepancies to the Architect or representatives thereof.




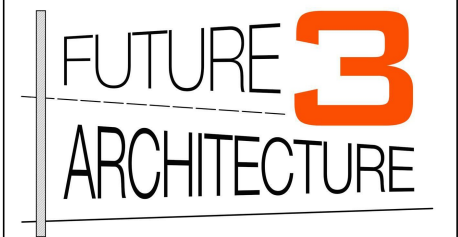


Contact:
07919222347
hello@future3.co.uk
155 Score Lane, Liverpool, L16 5EE
www.future3.co.uk

PROJECT	15 Laurel Grove
	Huyton
	L36 5UD
PROJECT N°	25026
CLIENT	Amie Boner
DRAWING	Location, Site Plan & 3D
STATUS	Planning
SCALE (@ A3)	As indicated
DRAWN BY	LL
DATE	23.5.25
DRAWING NUMBER	25026 - 01
REV	A

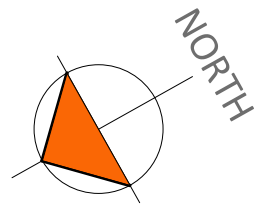

LOCATION PLAN SCALE 1:1250

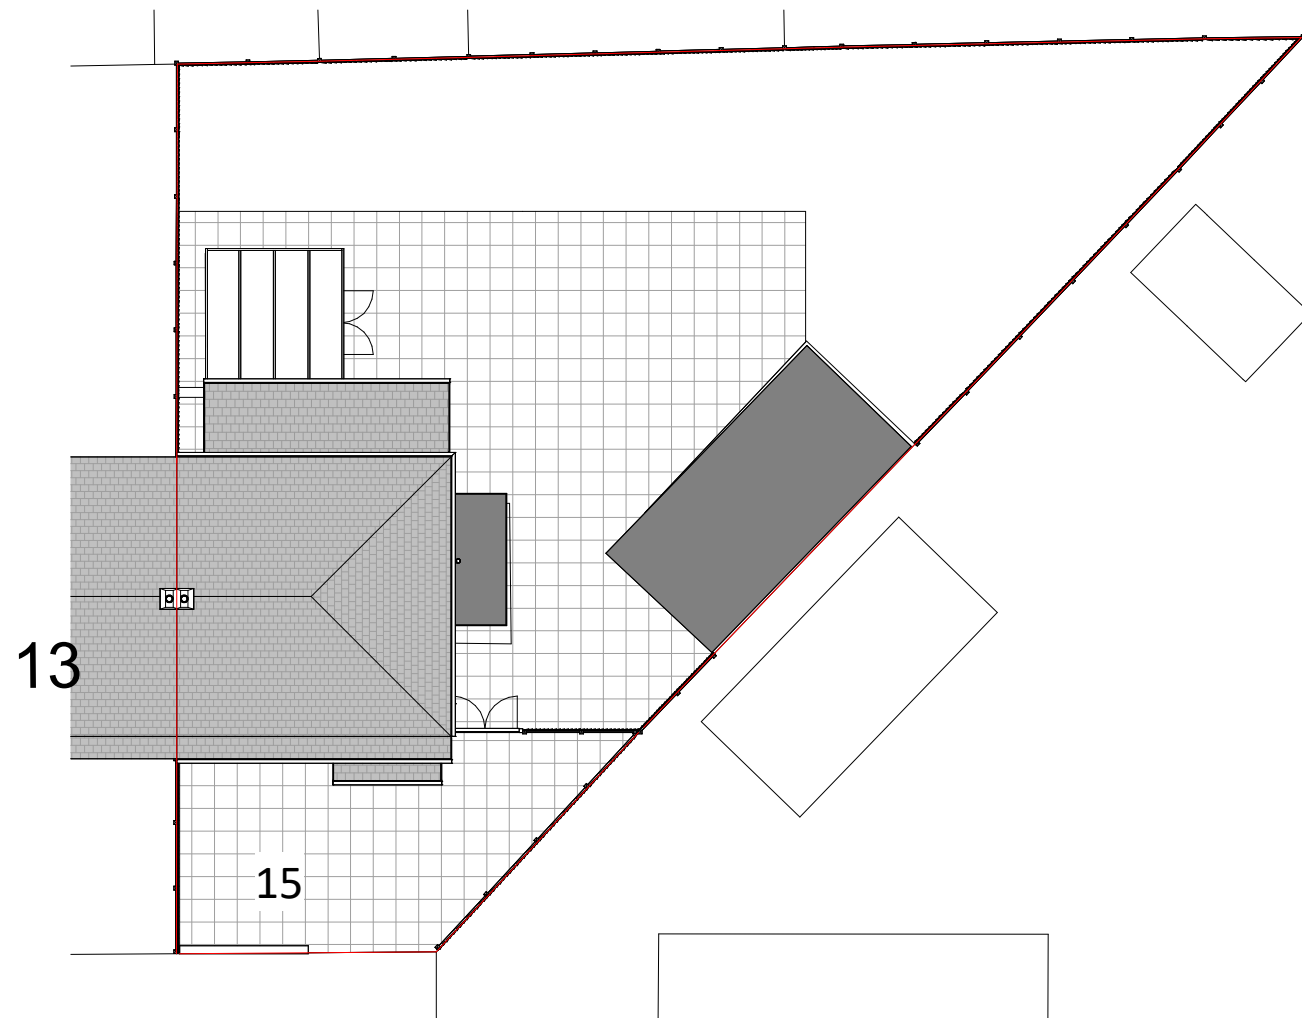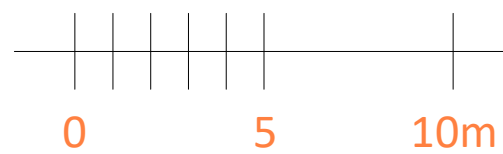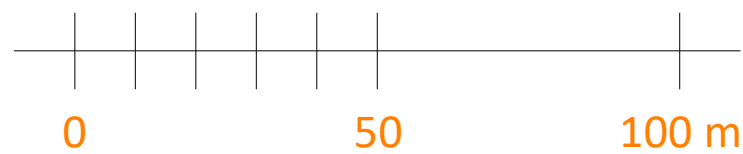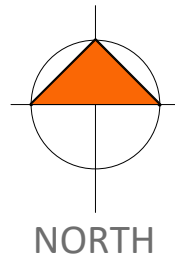

SITE PLAN 1:200