



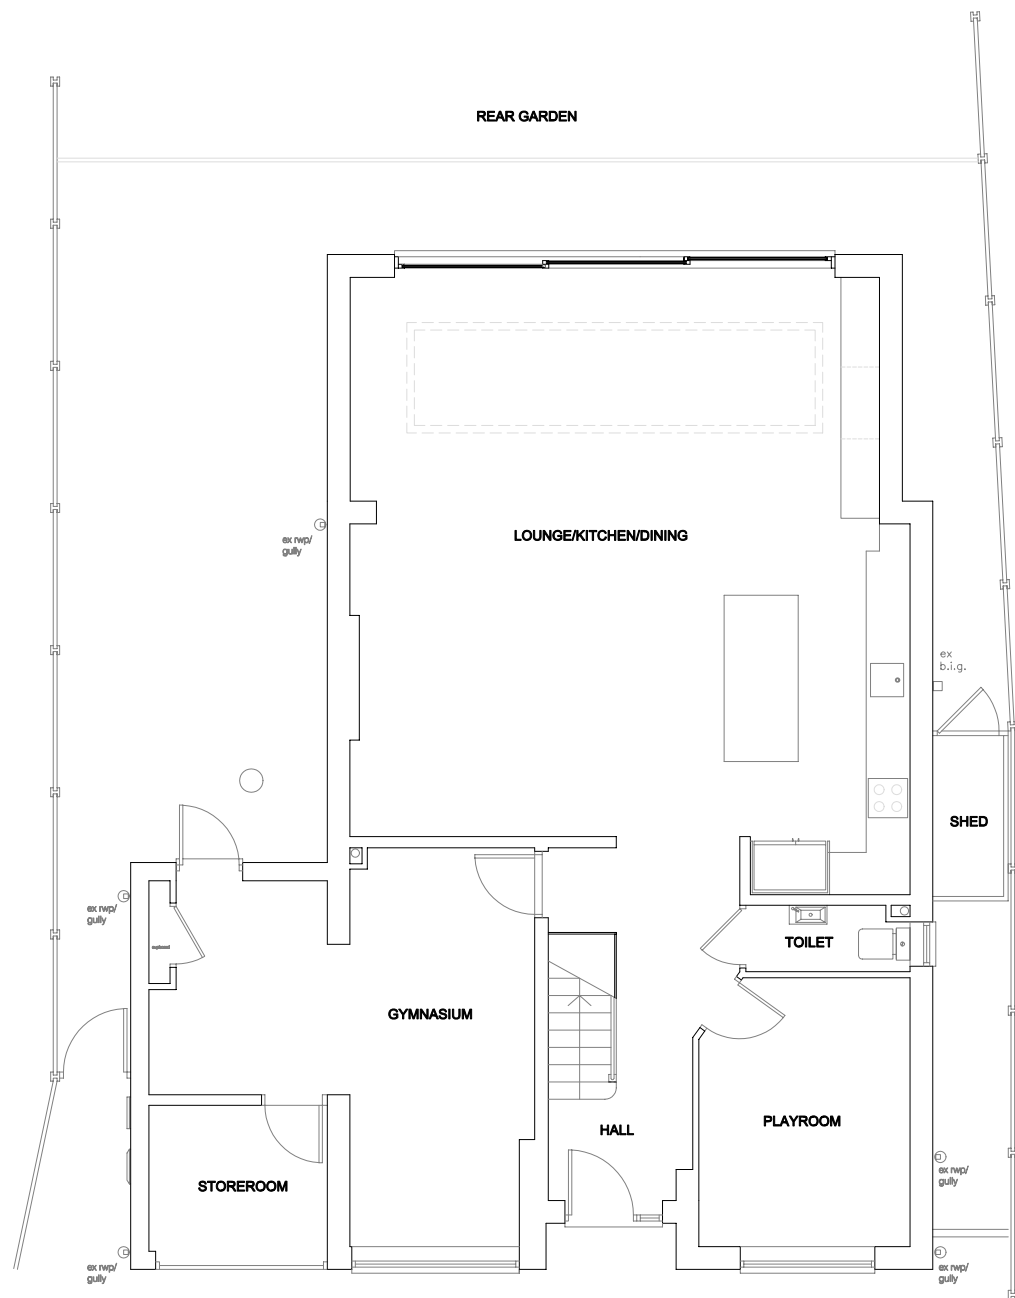

GROUND FLOOR PLAN (EXISTING)

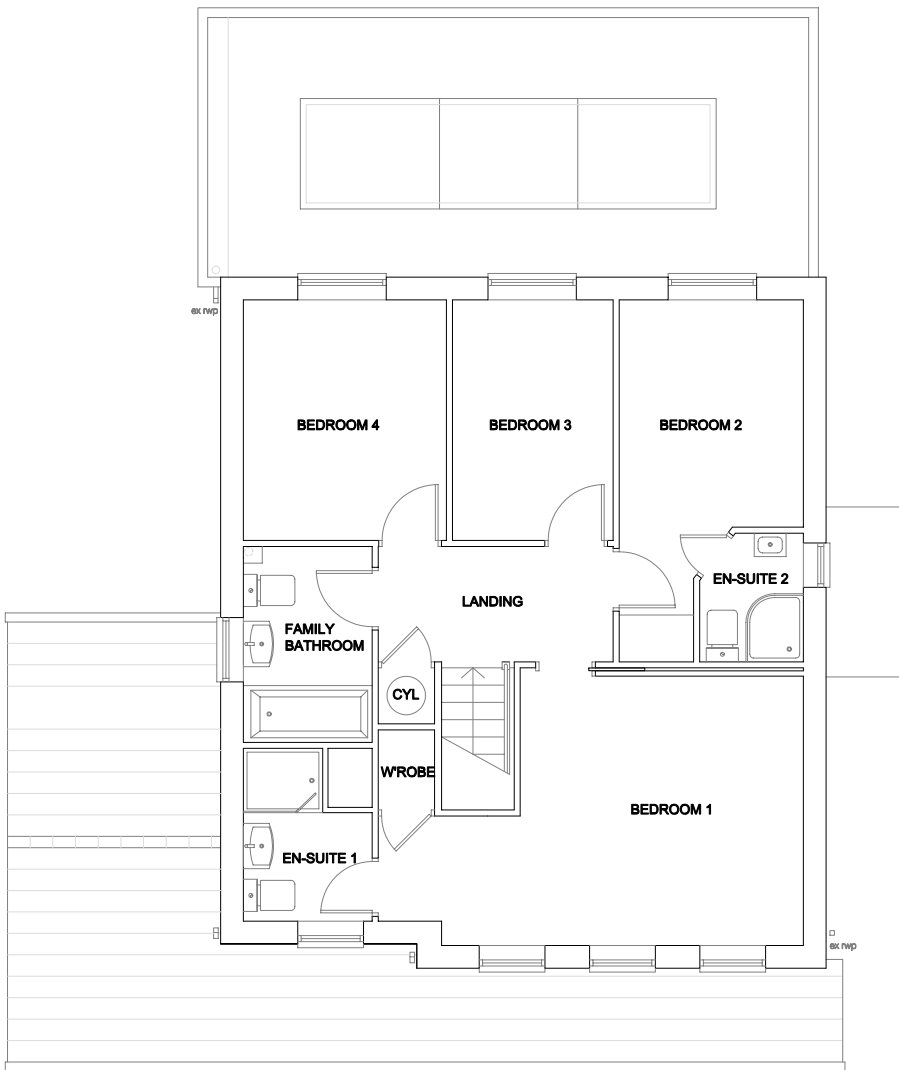

FIRST FLOOR PLAN (EXISTING)



T2D (Team2Design) Architectural and Structural Design Consultancy Building Construction and Renovations Contractors Project and Property Management Consultancy email: team2design@btinternet.com tel: 07830 607627 (mobile) 0151 5301275 (office)		
client Mrs Jenny/Mr Robin HULBERT		
project To retain side extension, with open canopy flat roof over barbeque/patio sitting area 4 CRESSWELL CLOSE, HALEWOOD KNOWSLEY, MERSEYSIDE L26 6NB		
drawing title FLOOR PLANS AS EXISTING		
scale 1:100 @ A3	date May 2022	dwg no 4CC/CANOPY01