



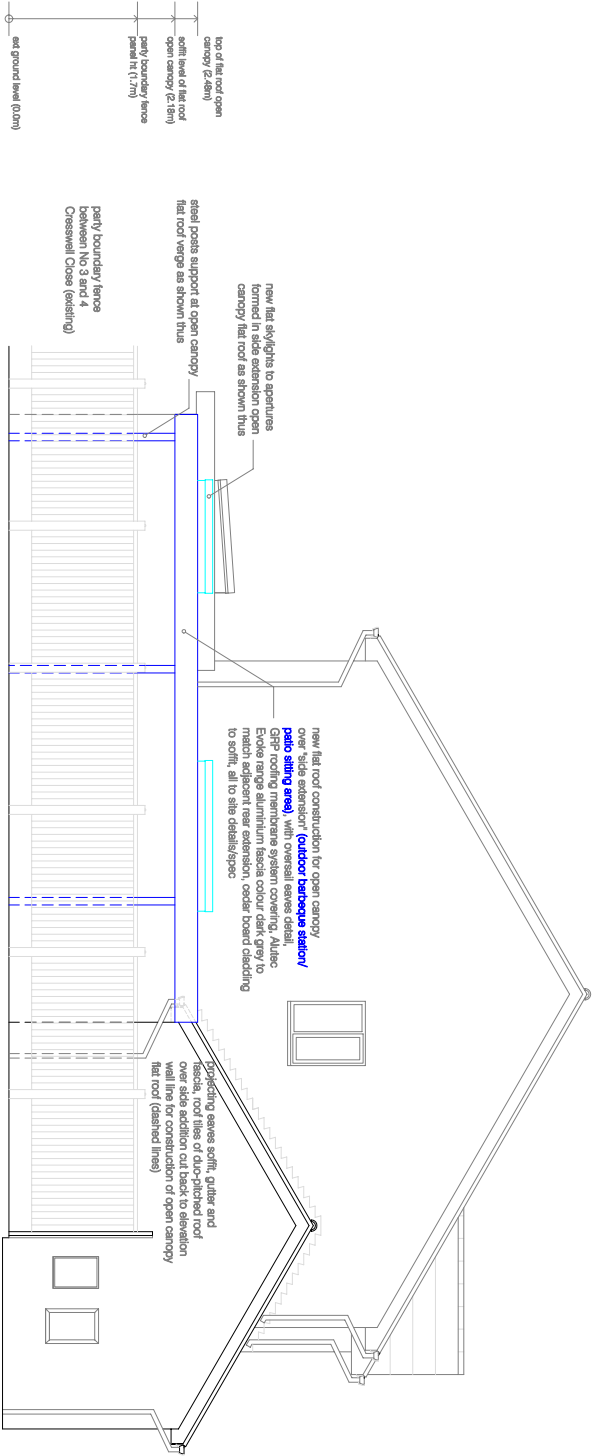


GABLE ELEVATION (PROPOSED) View from No. 3

side extension open canopy (flat roof) 3500 approx

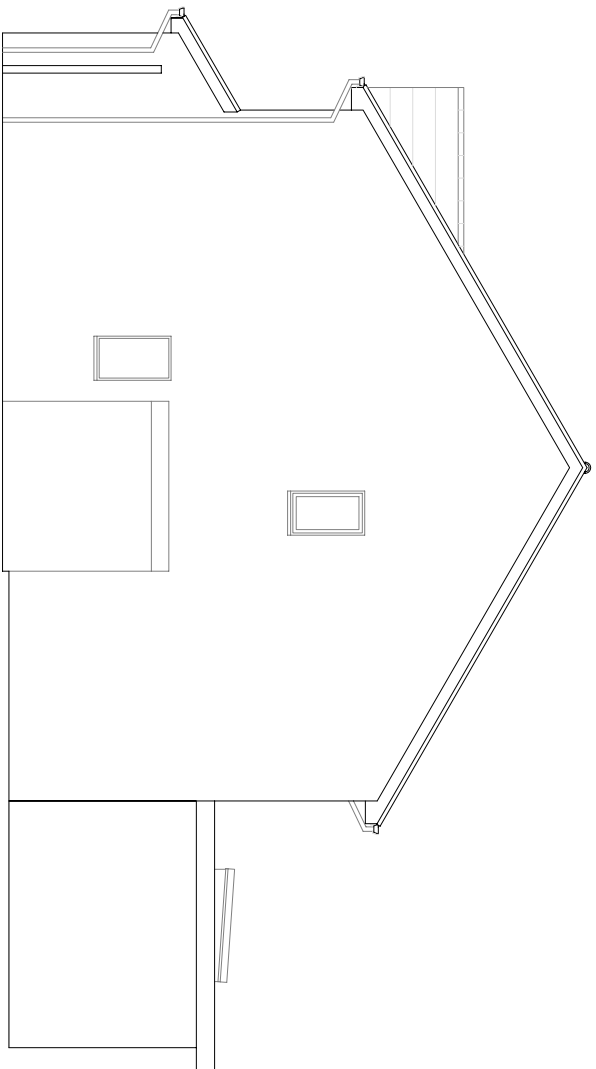


GABLE ELEVATION (PROPOSED) View from No. 5

Note: NO CHANGE

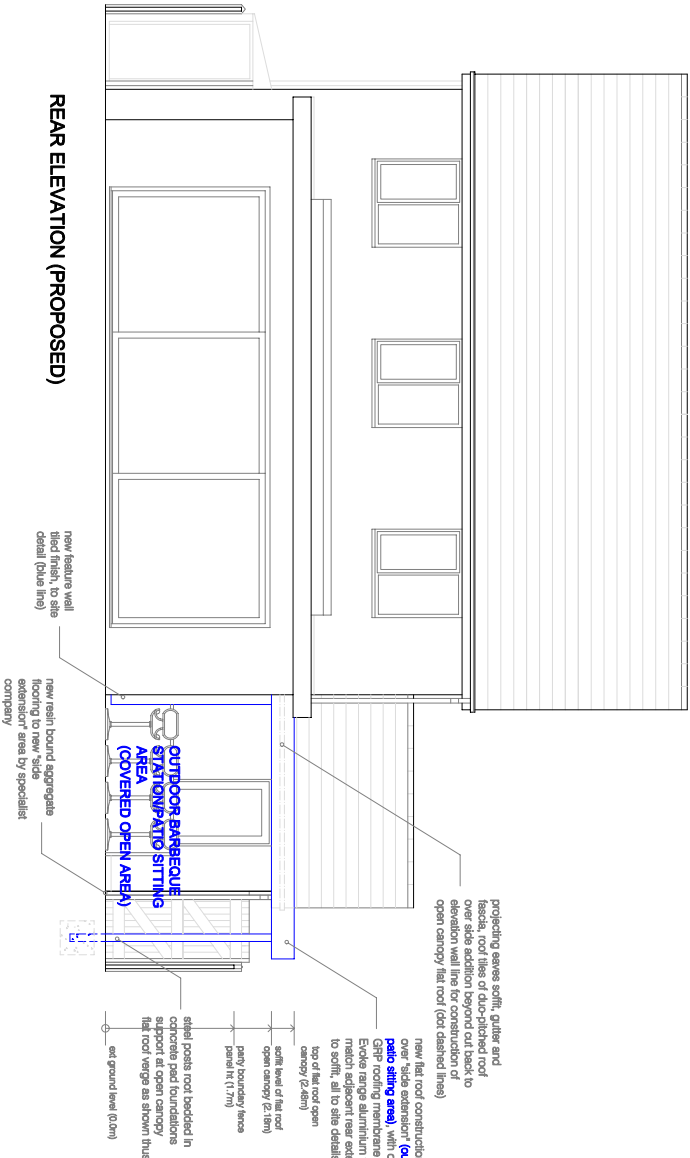

REAR ELEVATION (PROPOSED)

side extension open canopy (flat roof)
3500 approx

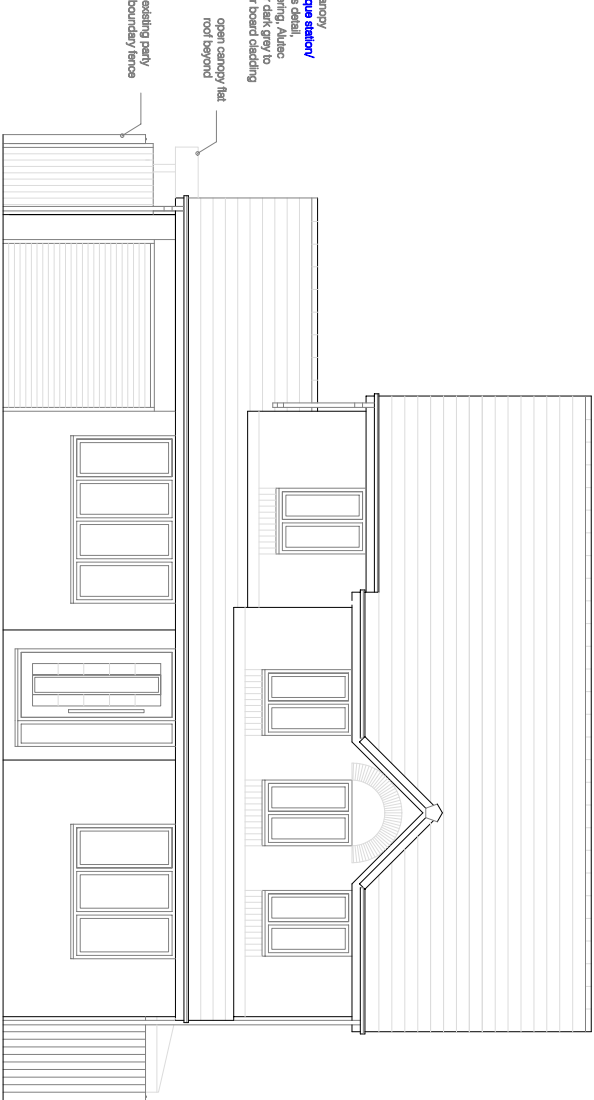

FRONT ELEVATION (PROPOSED)



T2D (Team2Design) Architectural and Structural Design Consultancy Building Contractors and Renovations Contractors Project and Property Management Consultancy email: team2design@outlook.com tel: 07830 60767 (mobile) 0193 5501725 (office)			
client	Mrs Jenny/Mr Robin HULBERT		
project	To retain side extension with open canopy flat roof over barbeque/patio sitting area 4 CRESSWELL CLOSE, HALEWOOD KNOWSLEY, MERSEYSIDE L26 6NB		
drawing title	ELEVATIONS AS PROPOSED		
scale	1:100	@ A3	
date	May 2022		
draw no	40C/CANOPY04		