



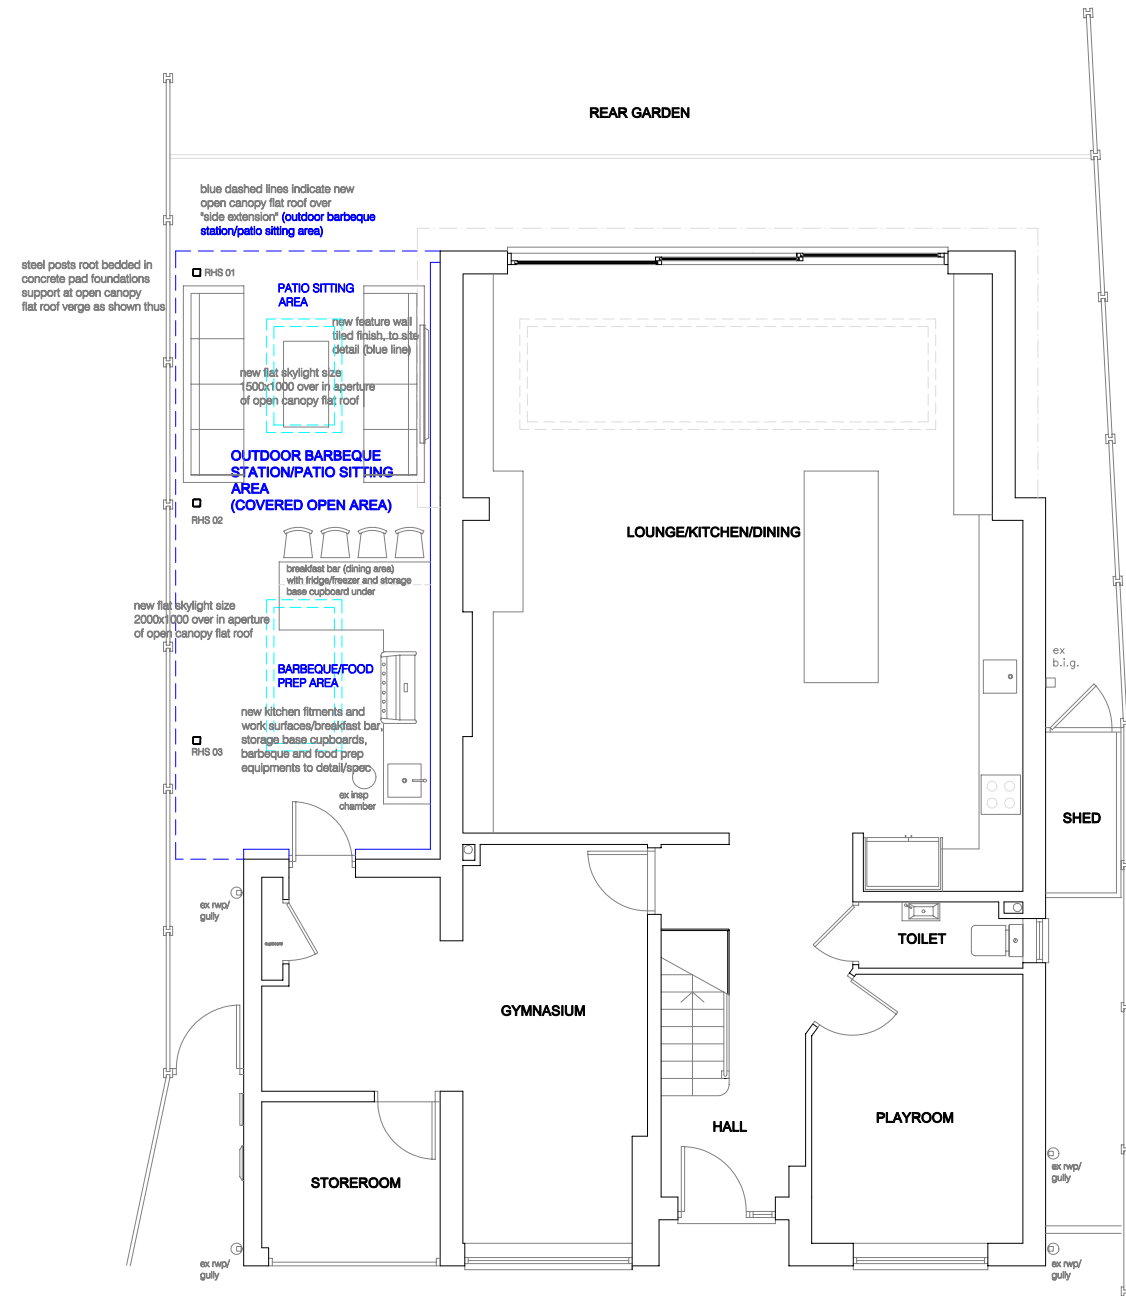

GROUND FLOOR PLAN (PROPOSED)

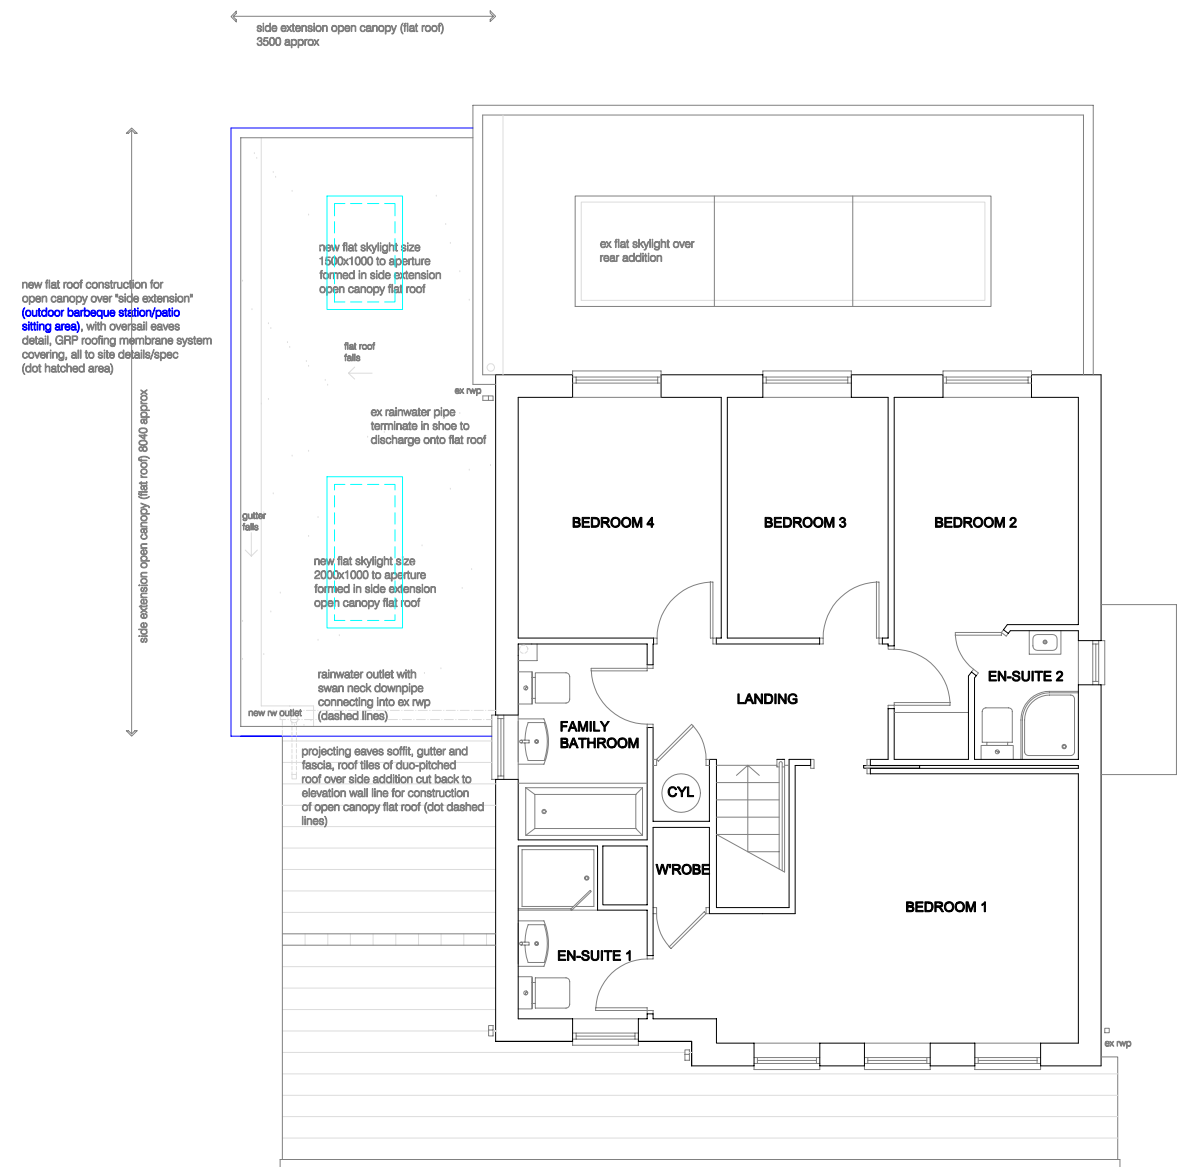

FIRST FLOOR PLAN (PROPOSED)



T2D (Team2Design)
 Architectural and Structural Design Consultancy
 Building Construction and Renovations Contractors
 Project and Property Management Consultancy

client
 Mrs Jenny/Mr Robin HULBERT

project
 To retain side extension with open canopy flat roof over barbeque/patio sitting area
 4 CRESSWELL CLOSE, HALEWOOD
 KNOWSLEY, MERSEYSIDE L26 6NB

drawing title
 FLOOR PLANS AS PROPOSED

scale 1:100 @ A3	date May 2022	dwg no 4CC/CANOPY03
---------------------	------------------	------------------------