


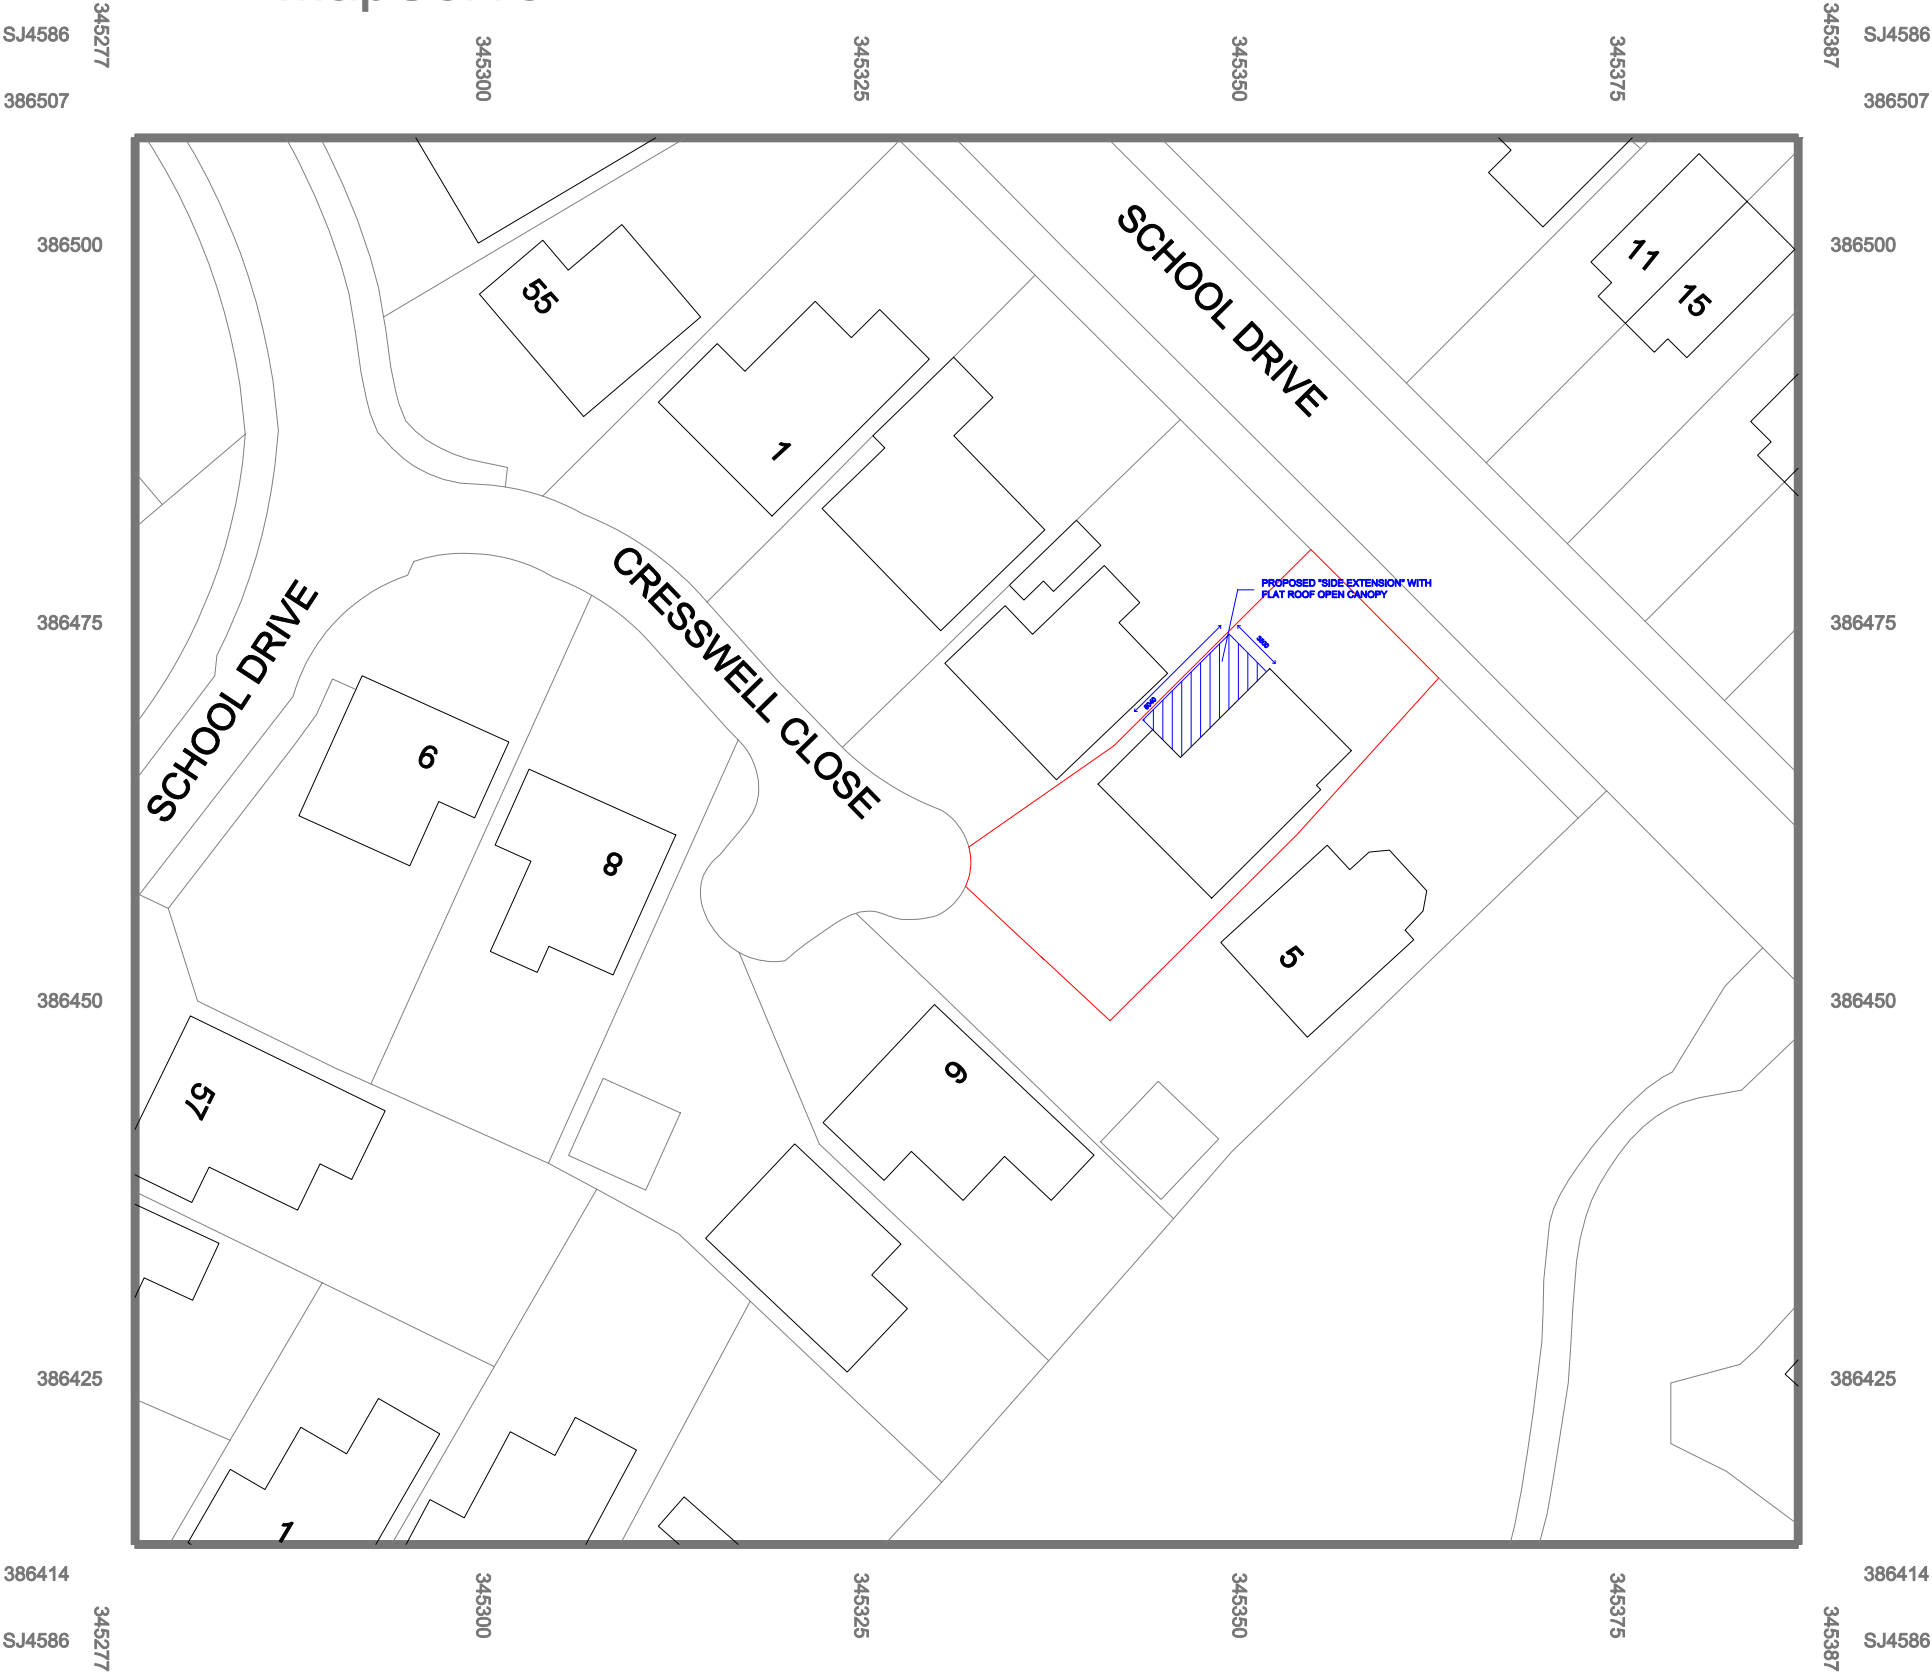

© Crown copyright 2021 Ordnance Survey 100053143

Drawing Title:
SITE PLAN

Site Address:
4 CRESSWELL CLOSE, HALEWOOD, KNOWSLEY
MERSETSIDE L26 6NB

Scale: 1:500 Drwg No. 4CC/CANOPY/SP02

