




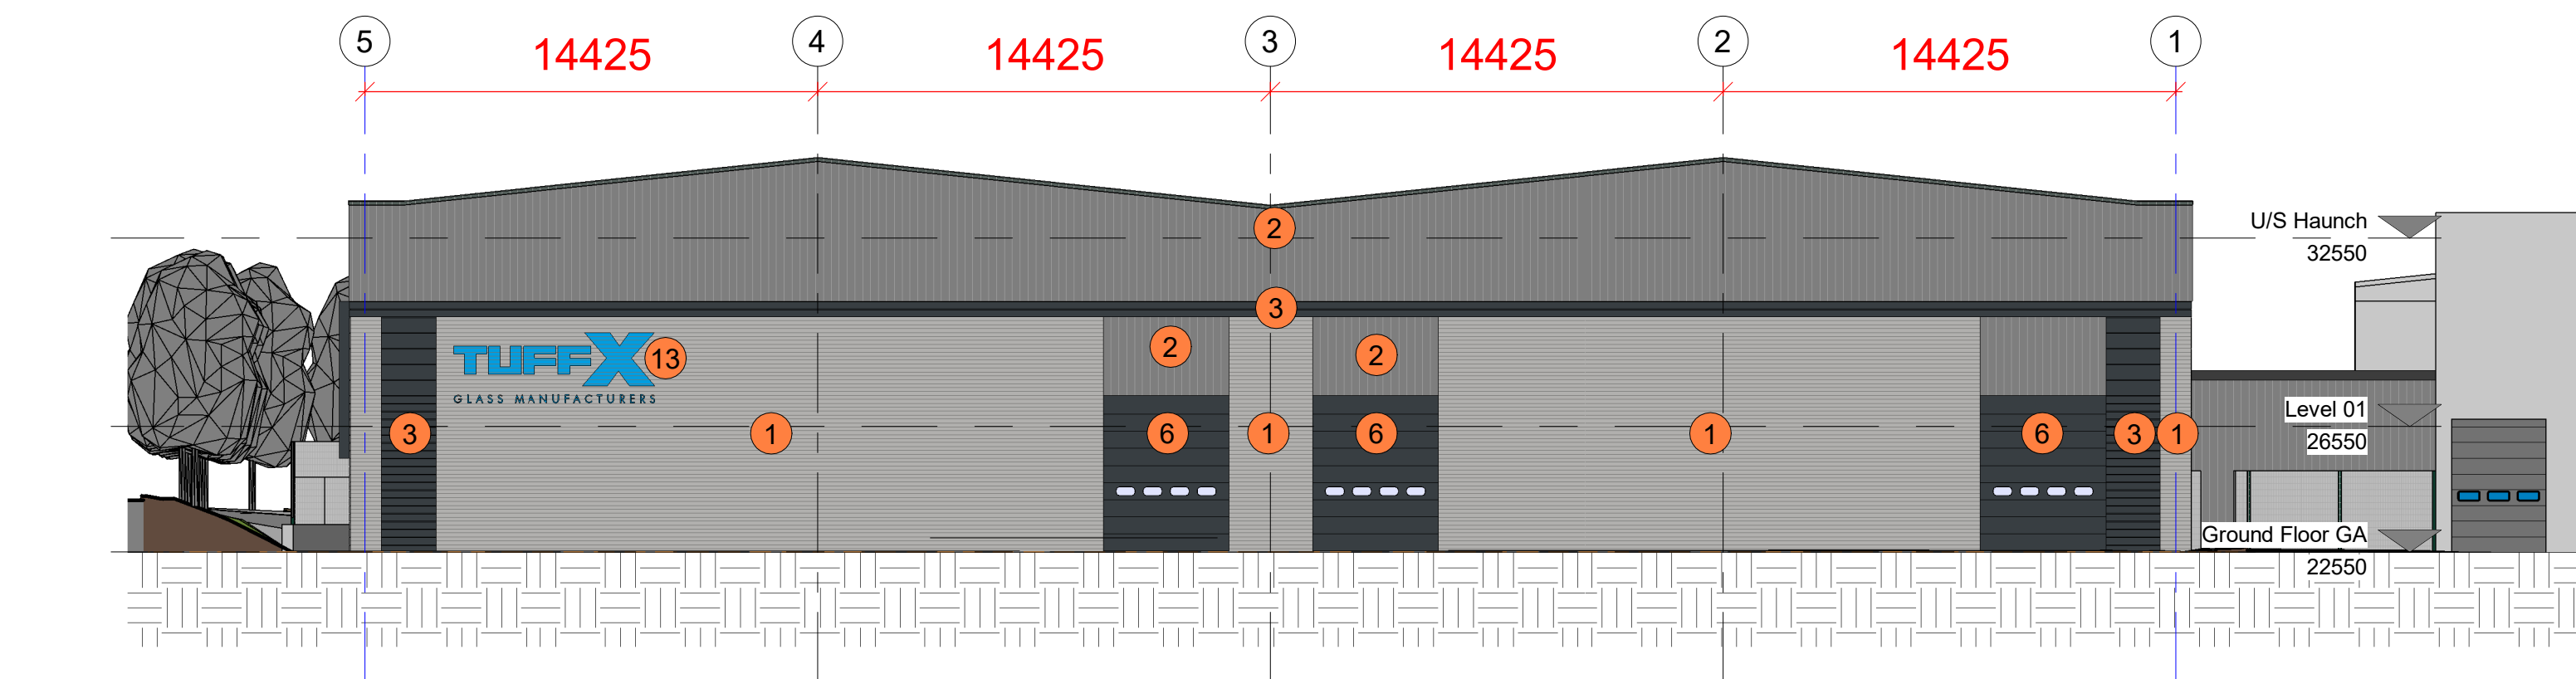


Proposed North Elevation

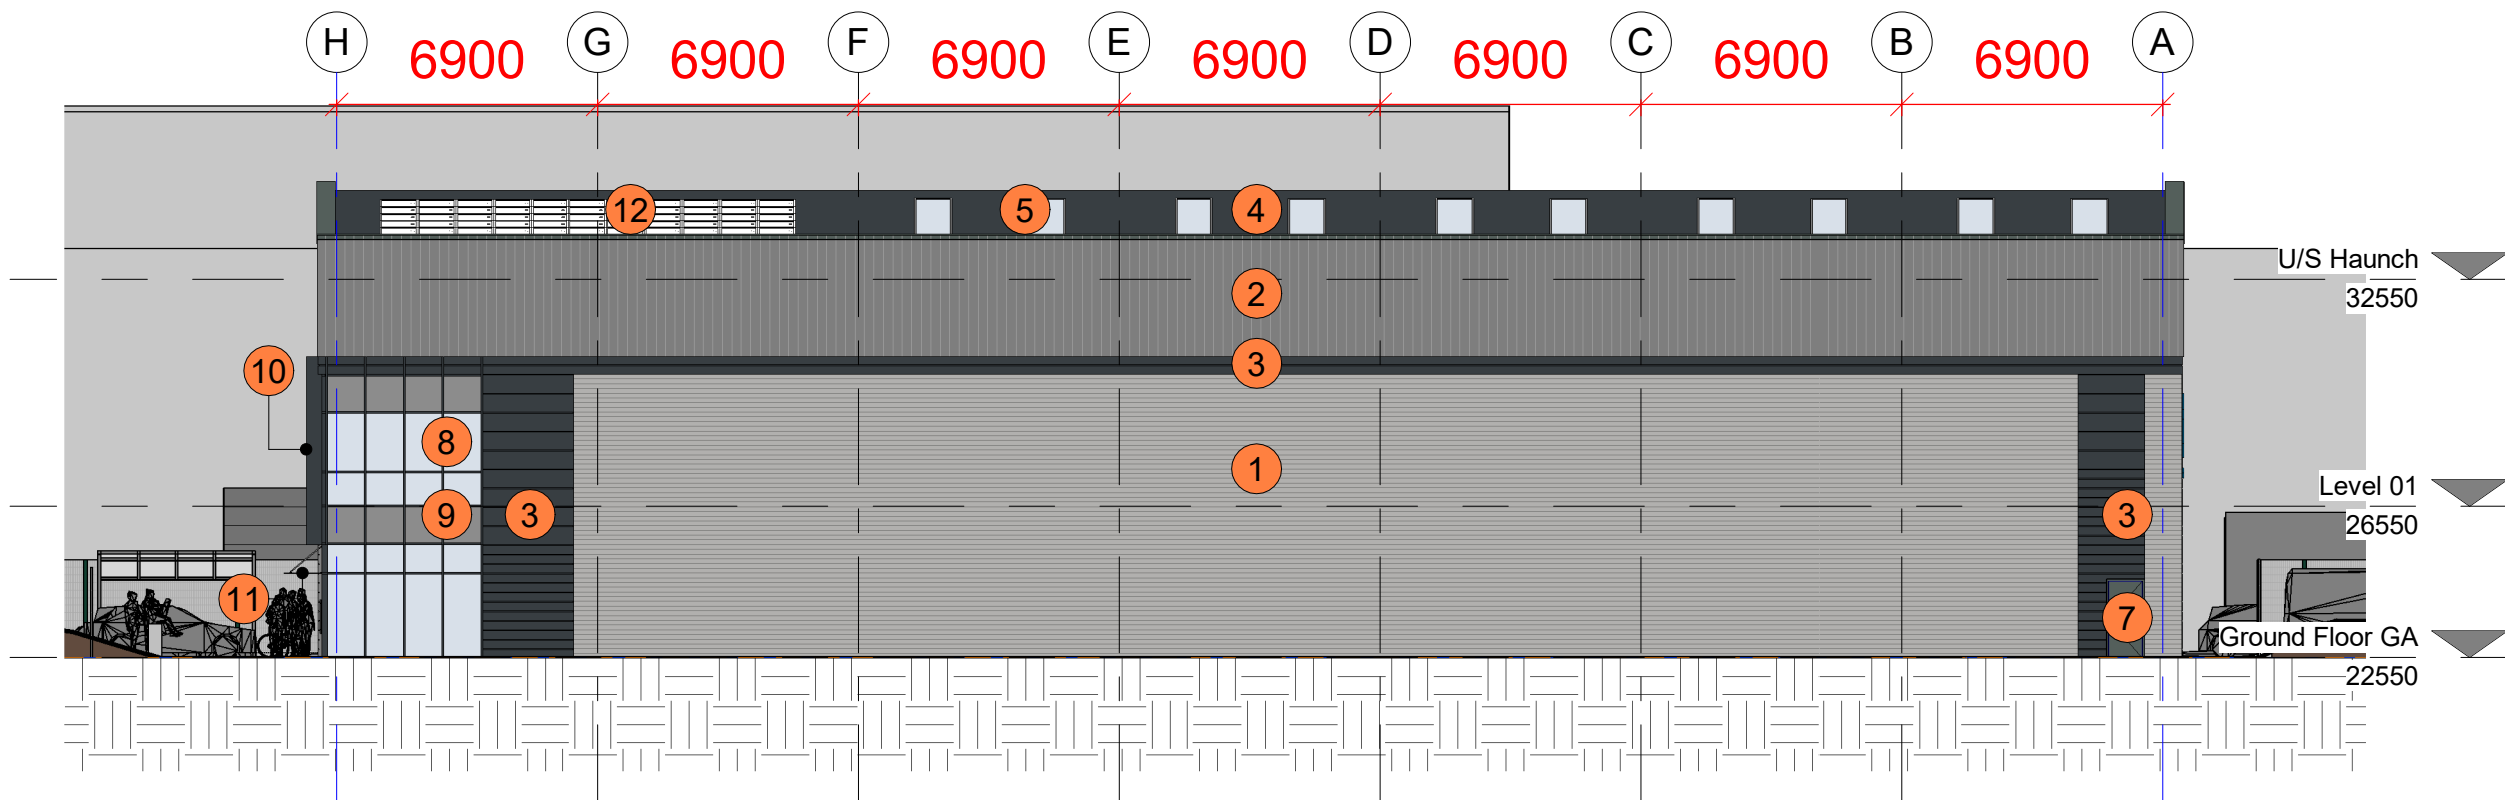

Proposed East Elevation

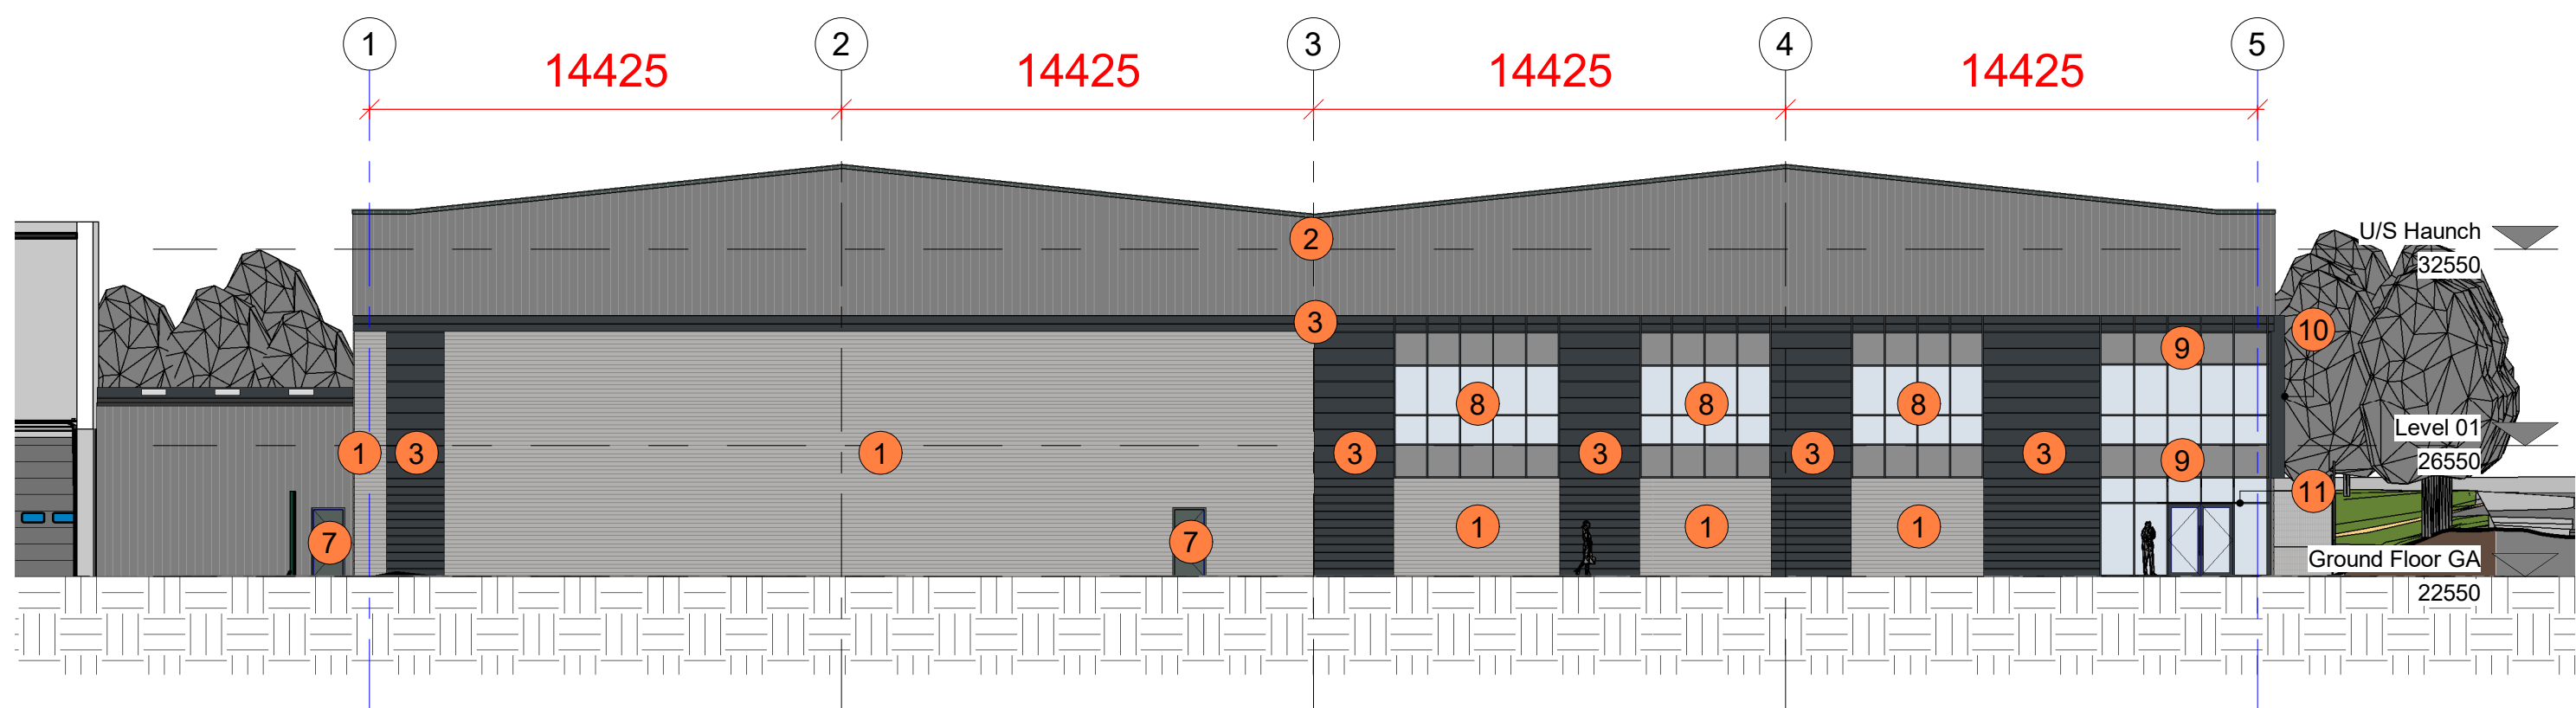

Proposed South Elevation

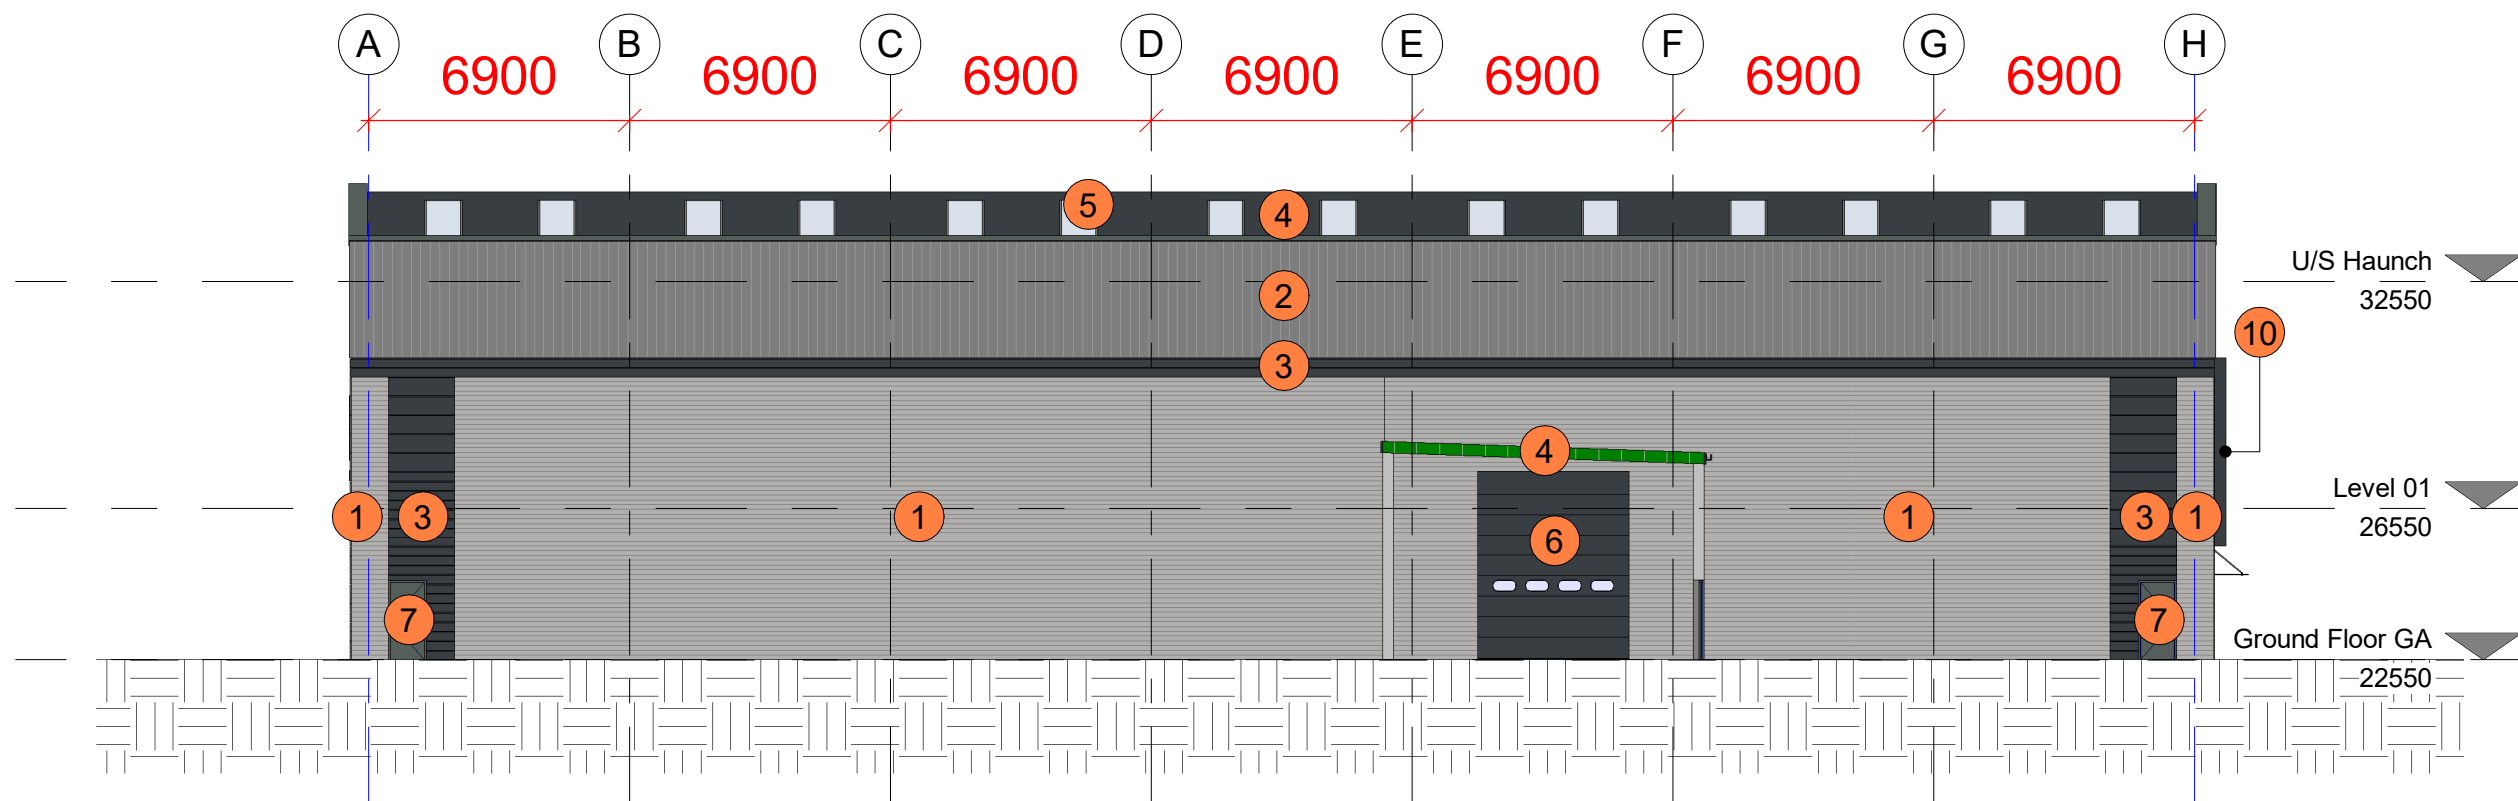

Proposed West Elevation

General Notes

Do not scale from this drawing. Only work to written dimensions.

All site dimensions shall be verified by the Contractor on site prior to commencing any works.

This drawing is the property of Fletcher-Rae (UK) Limited (t/a Fletcher-Rae) and copyright is reserved by them. The drawing is not to be copied or disclosed by or to any unauthorised persons without the prior written consent of Fletcher-Rae (UK) Limited.

Elevation Material Legend

Walls

- Horizontal trapezoidal cladding at 125mm centres with colour matching flashings.
Colour - Light Grey, with preformed corners and Colour matching flashings.
- Vertical trapezoidal cladding at 100mm centres with colour matching flashings.
Colour - Mid Grey, with preformed corners and Colour matching flashings.
- Flat 500mm/250mm panel horizontal microrib cladding with shadow gaps and colour matched flashings.
Colour - Dark Grey

Roof

- Composite kingspan roofing system KS1000RW with 15% rooflights.
Fascia Colour - Dark Grey
- Kingspan Trapezoidal Roof Lights.
Colour - Frames in Dark Grey

Doors

- Asisa Abloy OH1042 Sectional Insulated Level Access Shutter Doors with 3 vision panels.
Colour - Mid Grey with Mid Grey frames
- Steel faced personnel / fire escape door to match colour of the surrounding cladding.
Colour - to match adjacent cladding. Internal face of door in white to match liner panel.

Windows / Curtain Glazing

- PPC aluminium curtain walling / glazing system with double glazed units.
Colour - Frames in Dark Grey
- PPC aluminium cladding blanking panel within curtain walling.
Colour - Mid Grey
- PPC aluminium Brs Solels formed as fins projecting from mullions
Colour - Dark Grey

Misc

- Glazed Canopy to Office Entrance
- Area designated for Photovoltaic panels
- TuffX logo signage

P01	Issued for Planning	18/02/22	JB		
Rev.	Description	Date	ISS	APP	

Scale As indicated @ A1

Status
Drawn By JB
Checked By BB
Date 18/02/22

Client:
Tilstone Managing Warehouse REIT PLC
Gellings Road
Knowsley

Sheet Name:
Proposed Elevations

Project No. Orig. Zone Level Type Role Cls Dwg No. Rev
19008-FRA-01-XX-DR-A-20-1004 P01

fletcher|rae
Architects | Master Planners | Designers
Hill Quays, 5 Jordan Street, Manchester, M15 4PY

t +44 (0) 161 242 1140
f +44 (0) 161 242 1141
w www.fletcher-rae.com
e info@fletcher-rae.com

