


PROPOSED SIDE & REAR EXTENSIONS, 4 Corncroft Road, Knowsley.

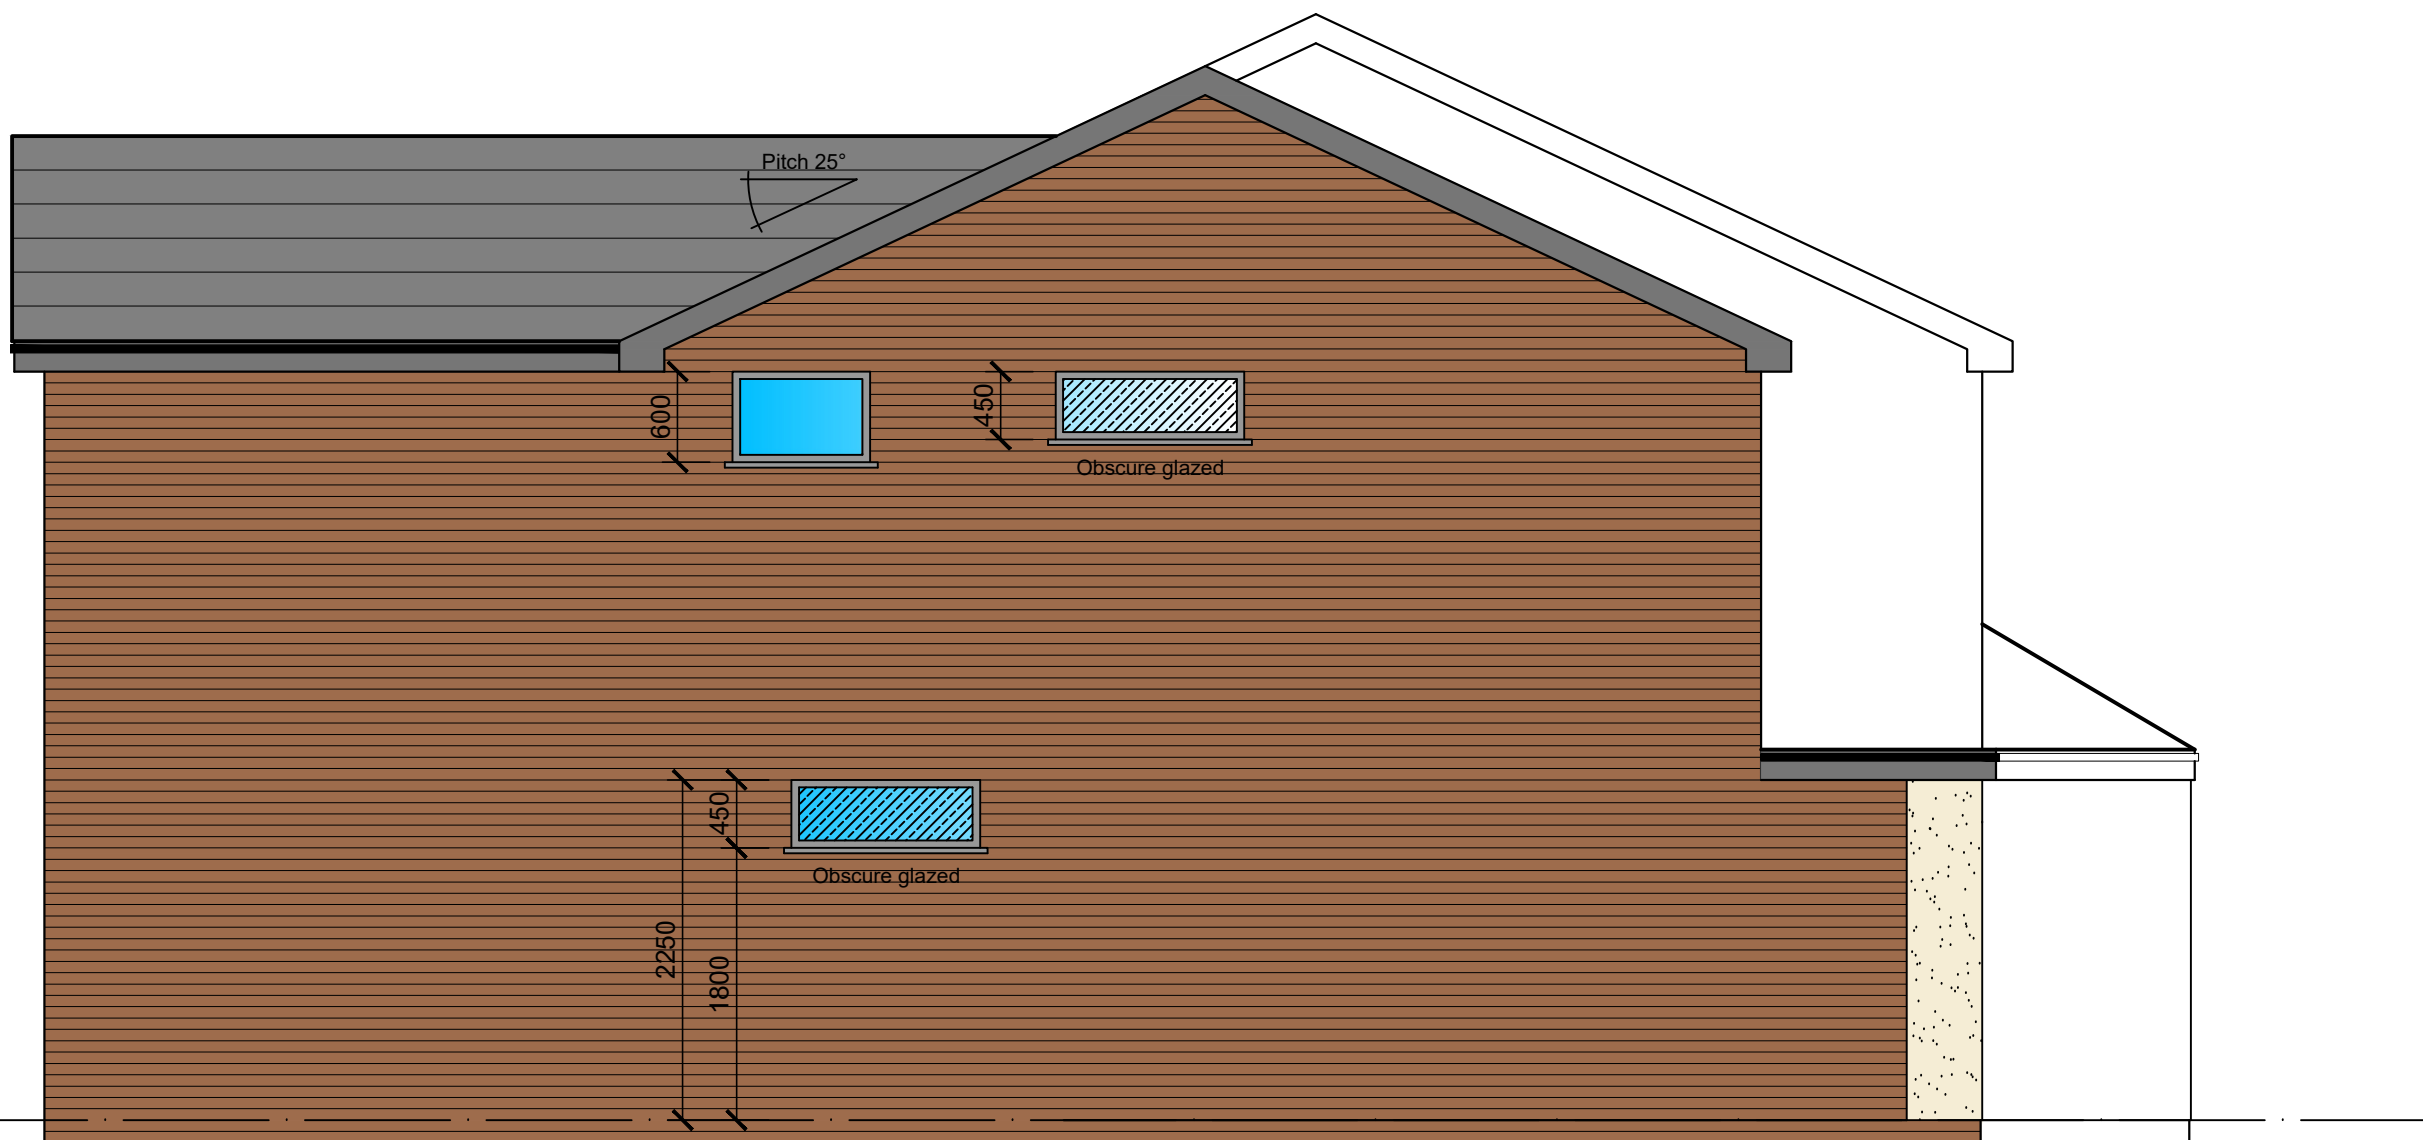


PROPOSED NORTH ELEVATION



PROPOSED EAST ELEVATION



PROPOSED SOUTH ELEVATION

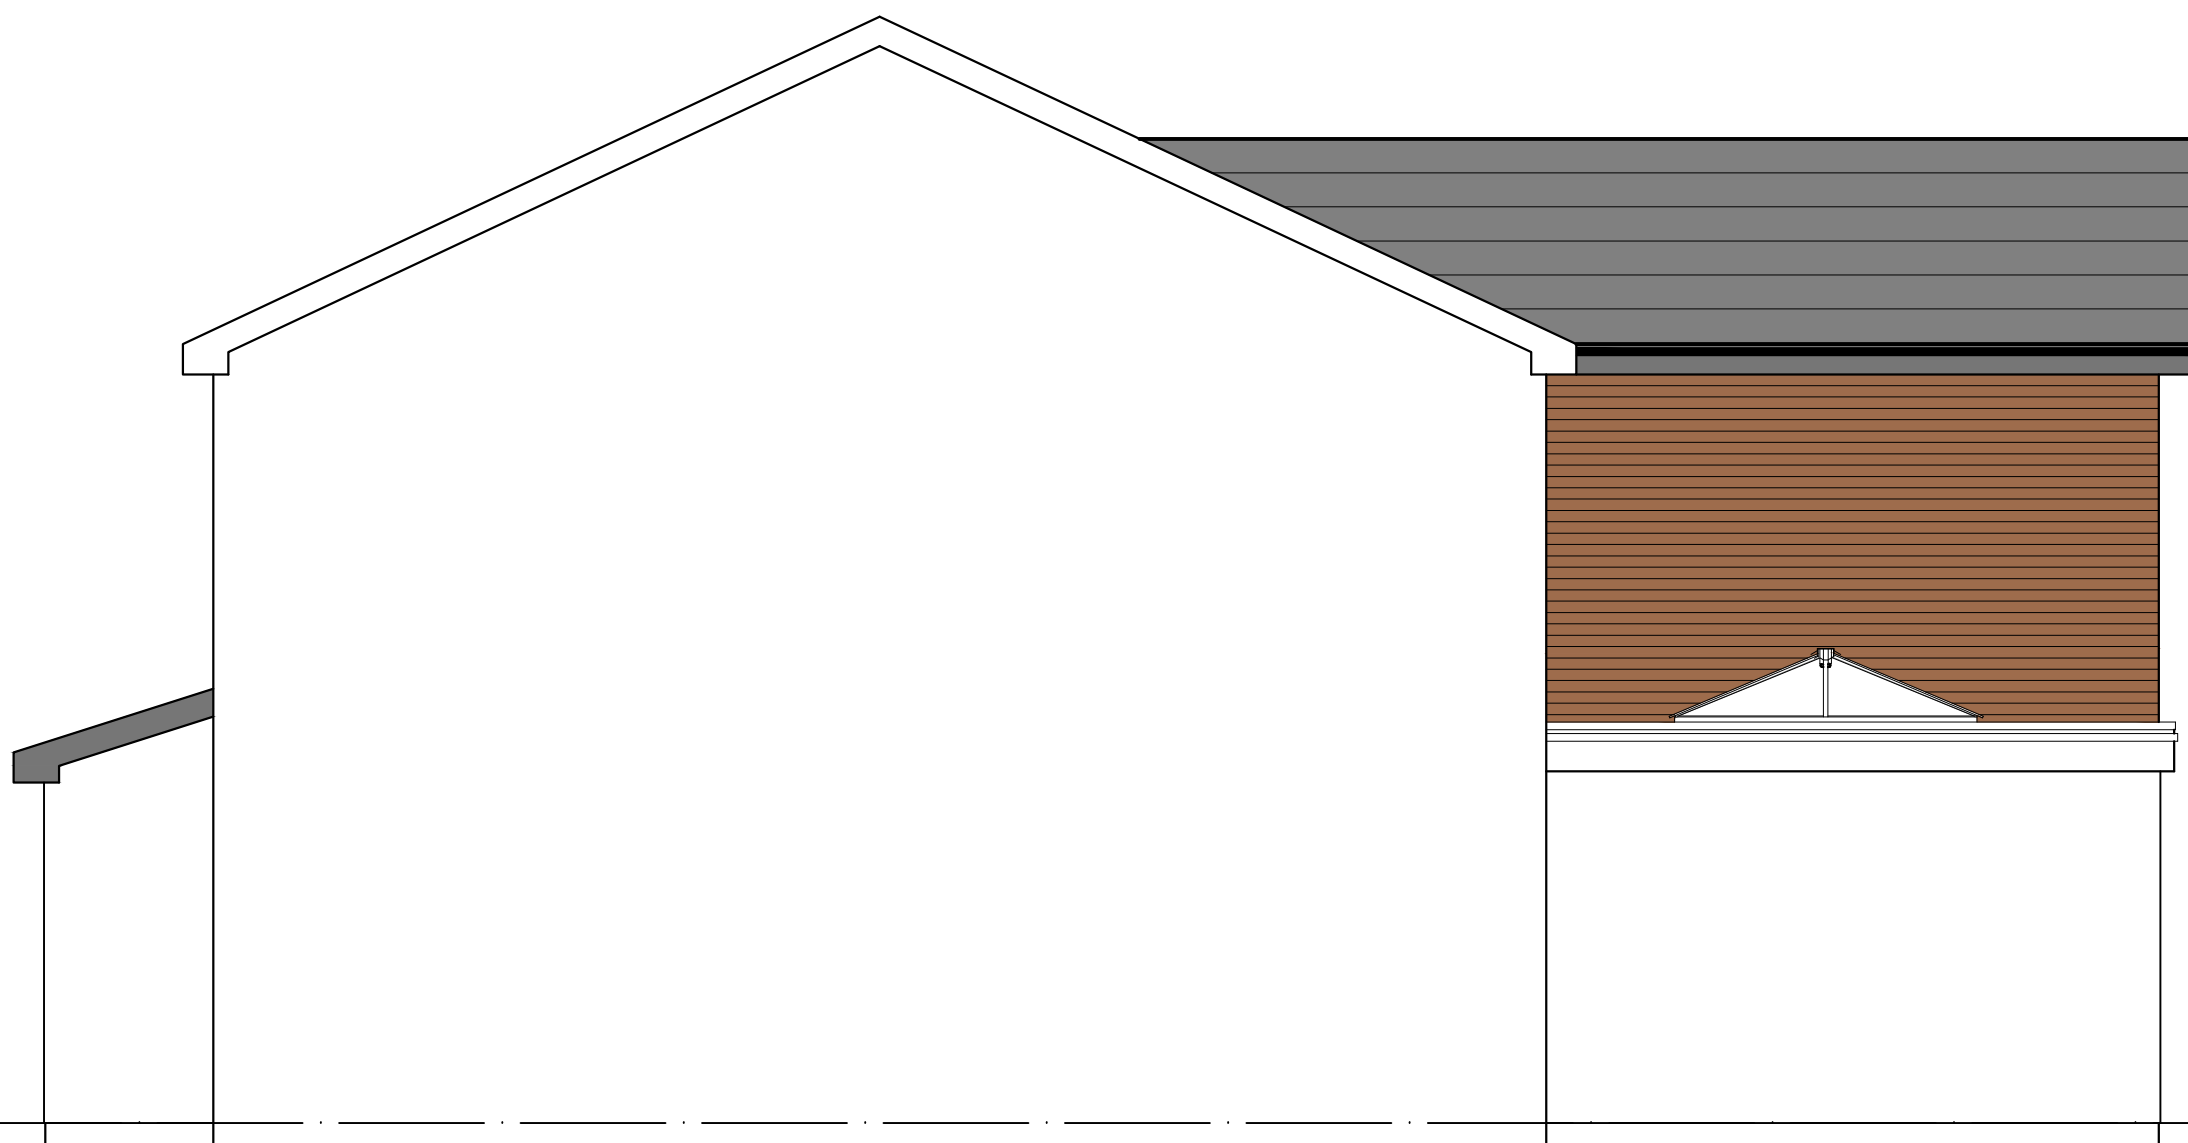

PROPOSED WEST ELEVATION



PLANNING

Rev	Date	Detail	By
P5	08-10-25	Updated in accordance with Planning Officers comments	DLM
P4	23-09-25	Updated in accordance with Planning Officers comments	DLM
P3	19-08-25	Updated in accordance with Planning Officers comments	DLM
P2	24-06-25	Planning issue	DLM
P1	17-06-25	Preliminary issue	DLM



Creating Spaces for Better Living
M 07921 826 274 | T 01942 933 634
E cadesignservices@hotmail.co.uk
Shedding House (2-4 Market Place) | Altrincham | Manchester | M46 0DQ

Contractor

Client

Project Title

Drawing Title

Scale

Date

Design

CAD

Checked

Drawing No.

Rev

MR & MRS T. HARRIGAN

PROPOSED SIDE AND REAR EXTENSIONS
4 CORNCROFT ROAD, KNOWSLEY

PROPOSED ELEVATIONS

1:50 @ A1

June 2025

2525-04

P5