




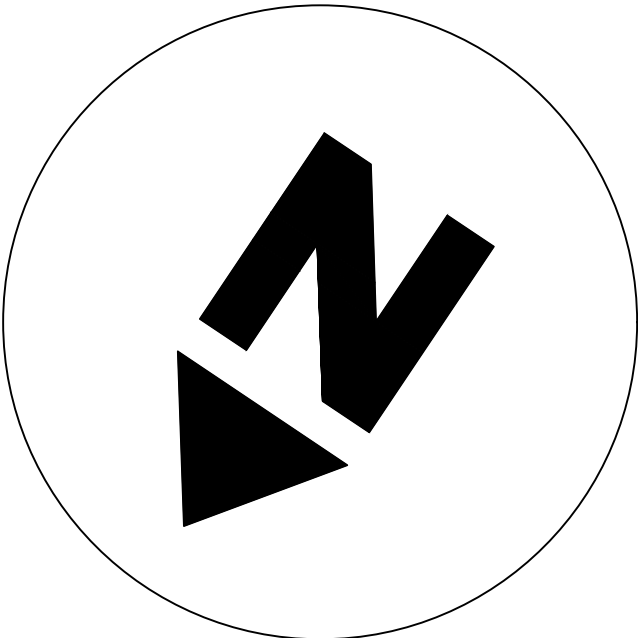


PROPOSED FRONT ELEVATION

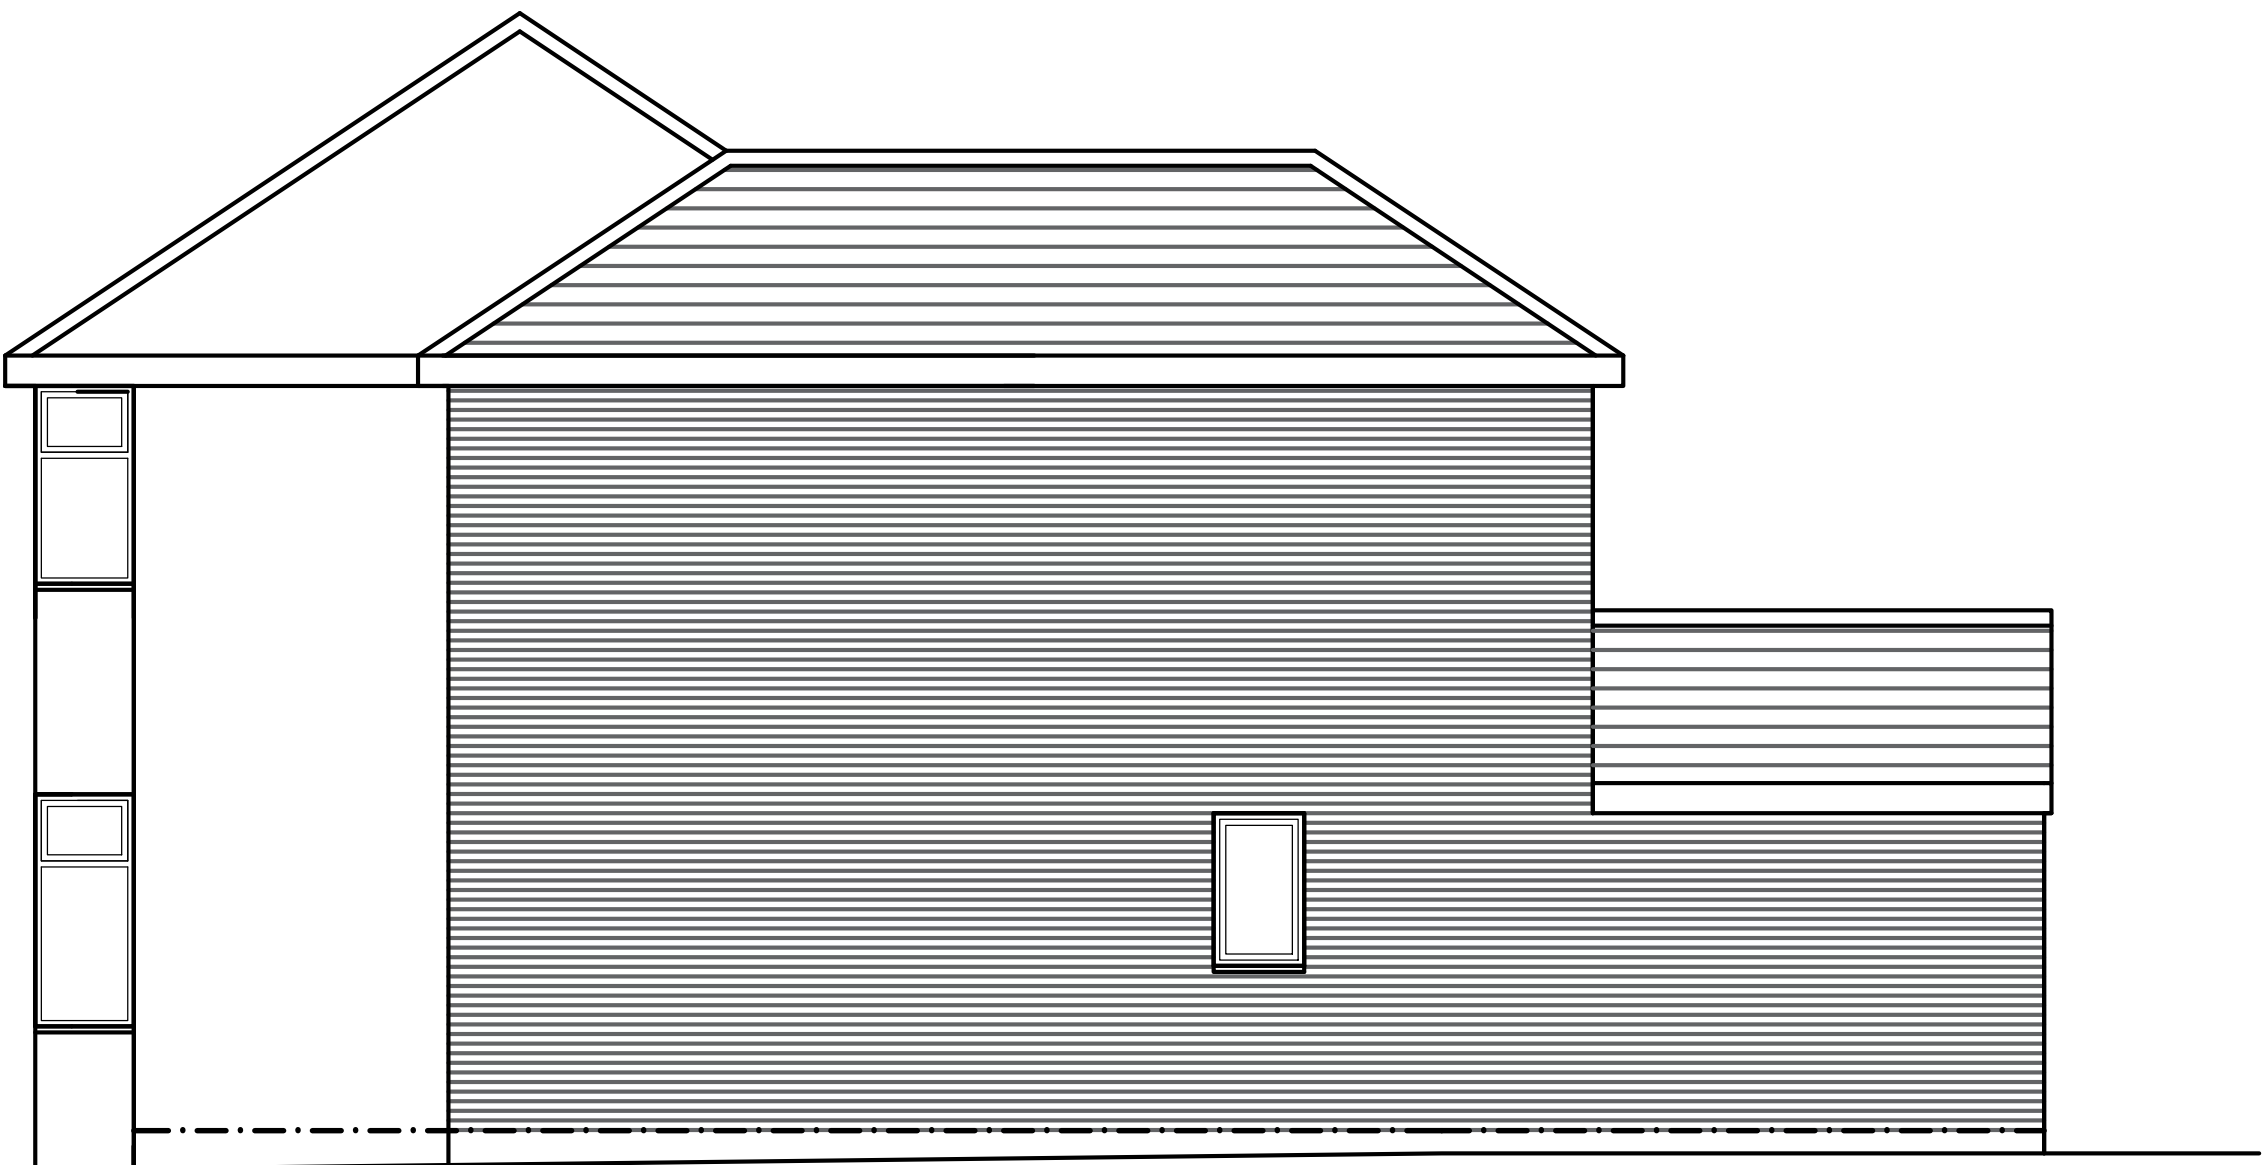

PROPOSED REAR ELEVATION

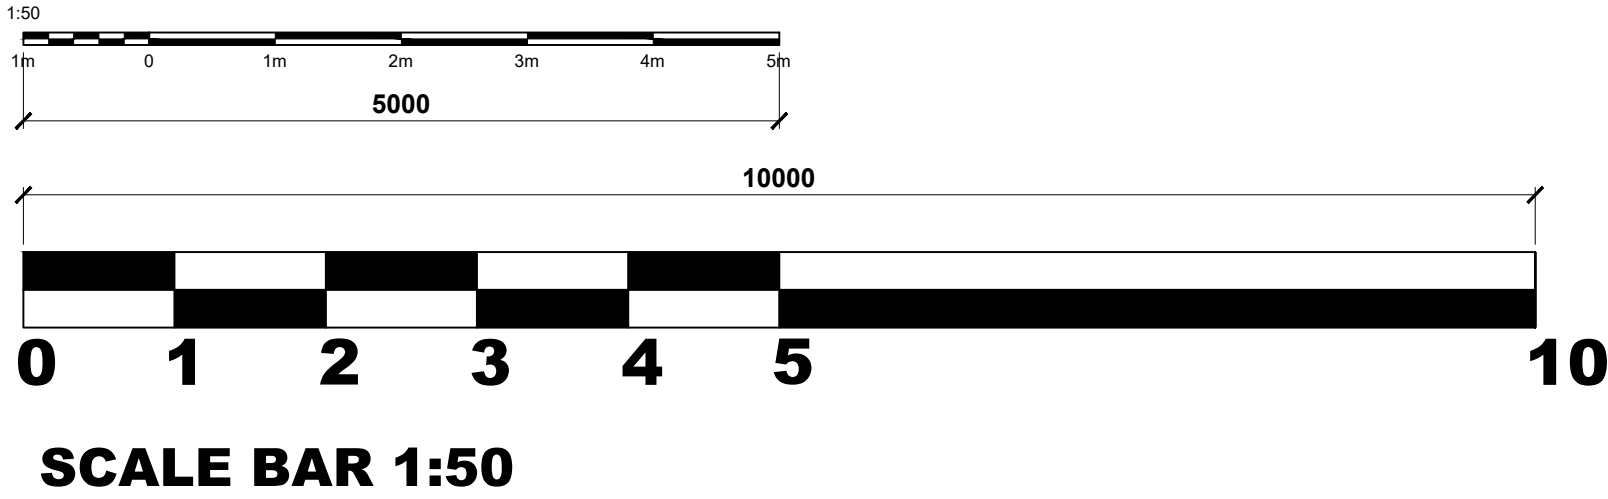

PROPOSED SIDE ELEVATION

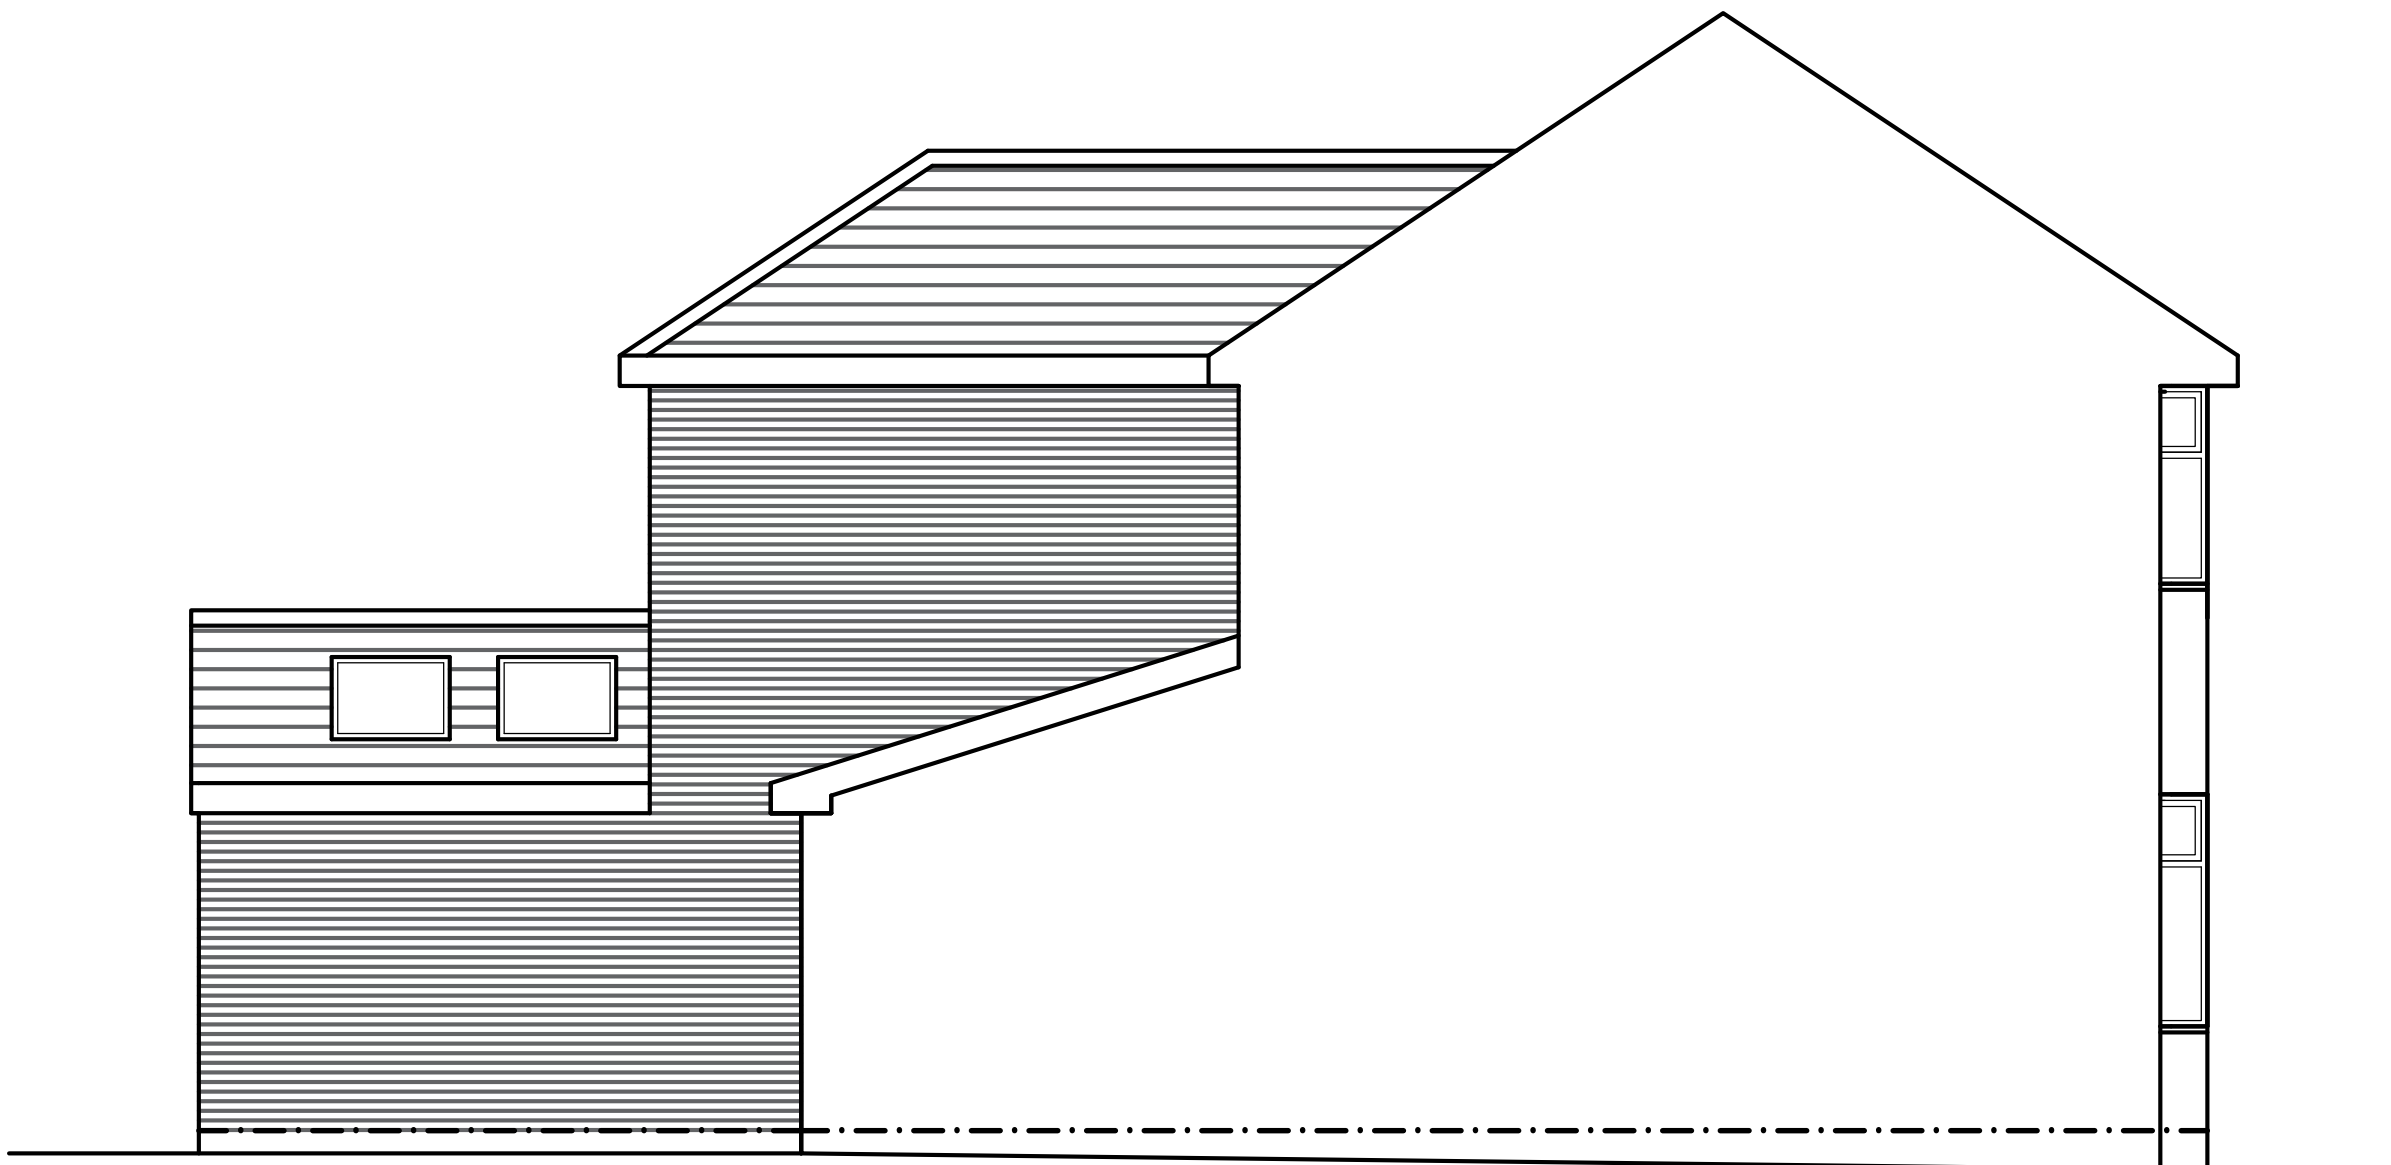

PROPOSED SIDE ELEVATION

*		*
rev	Revision details	Date
This drawing is not authorised unless signed as checked & approved		
Address		
47 Edgemoor Drive Fazackerley		
Job Title		
Two Storey Wrap Around Extension to Side and Rear & Single Storey Extension to Rear		
Drawing title		
Proposed Elevations		
RJS Architecture		
23 Ellerslie Avenue, Rainhill, L35 4QD Mob:07511515637		
Chkd	Appvd	date
		NOV 25
scale	1:50@A1	drawn
		rs
DRAWING	No	26/102/03
		rev
		F