
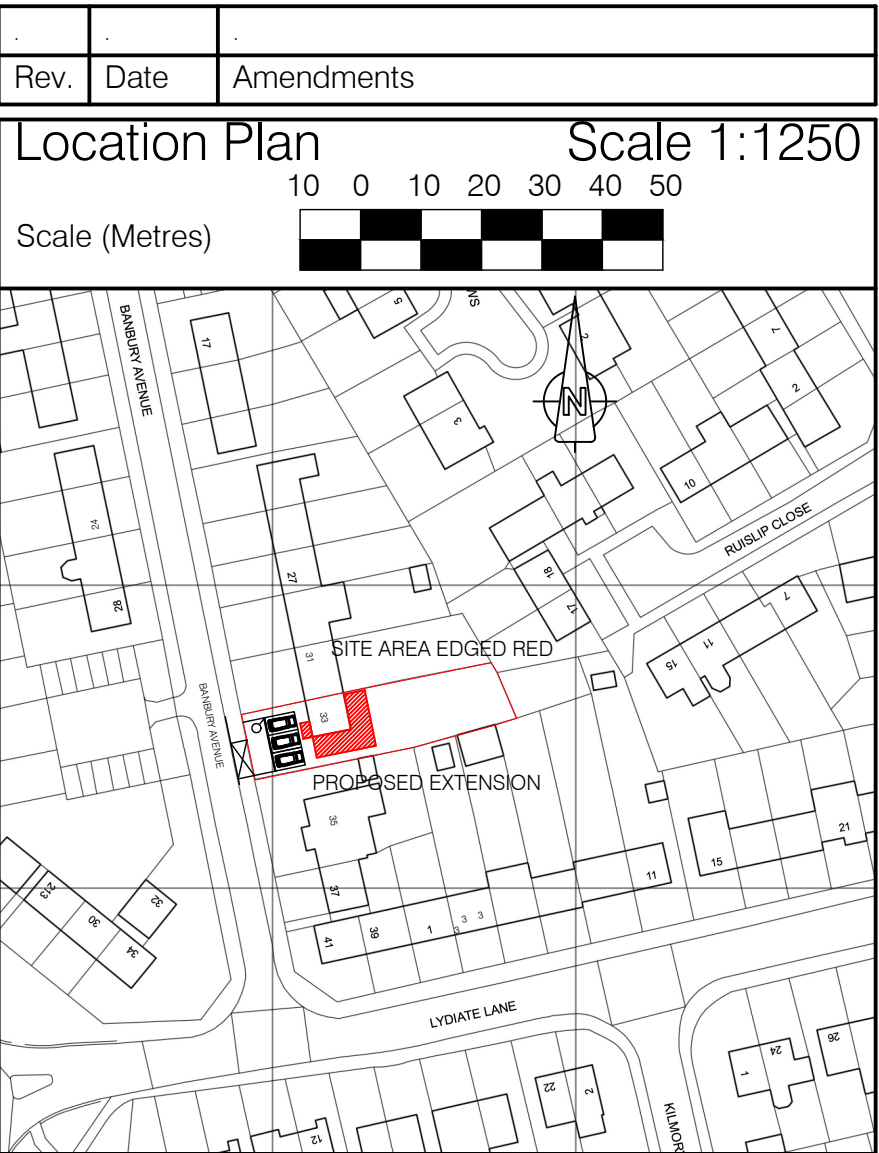
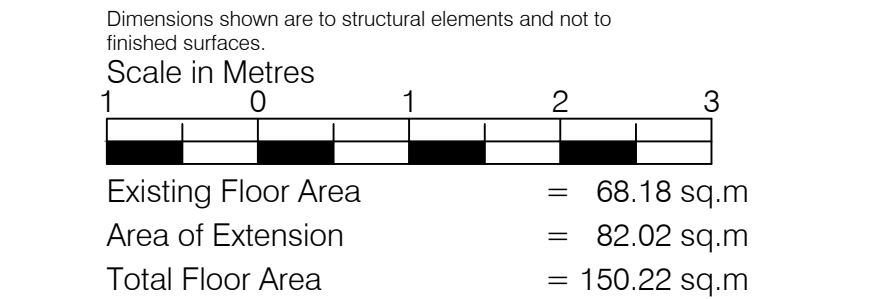


Proposed changes / alterations to approved plan are shown highlighted in red.
See Planning Drawing - Proposed Changes indicating changes requested for proposed Plans with changes to be made under Section 73 Application.

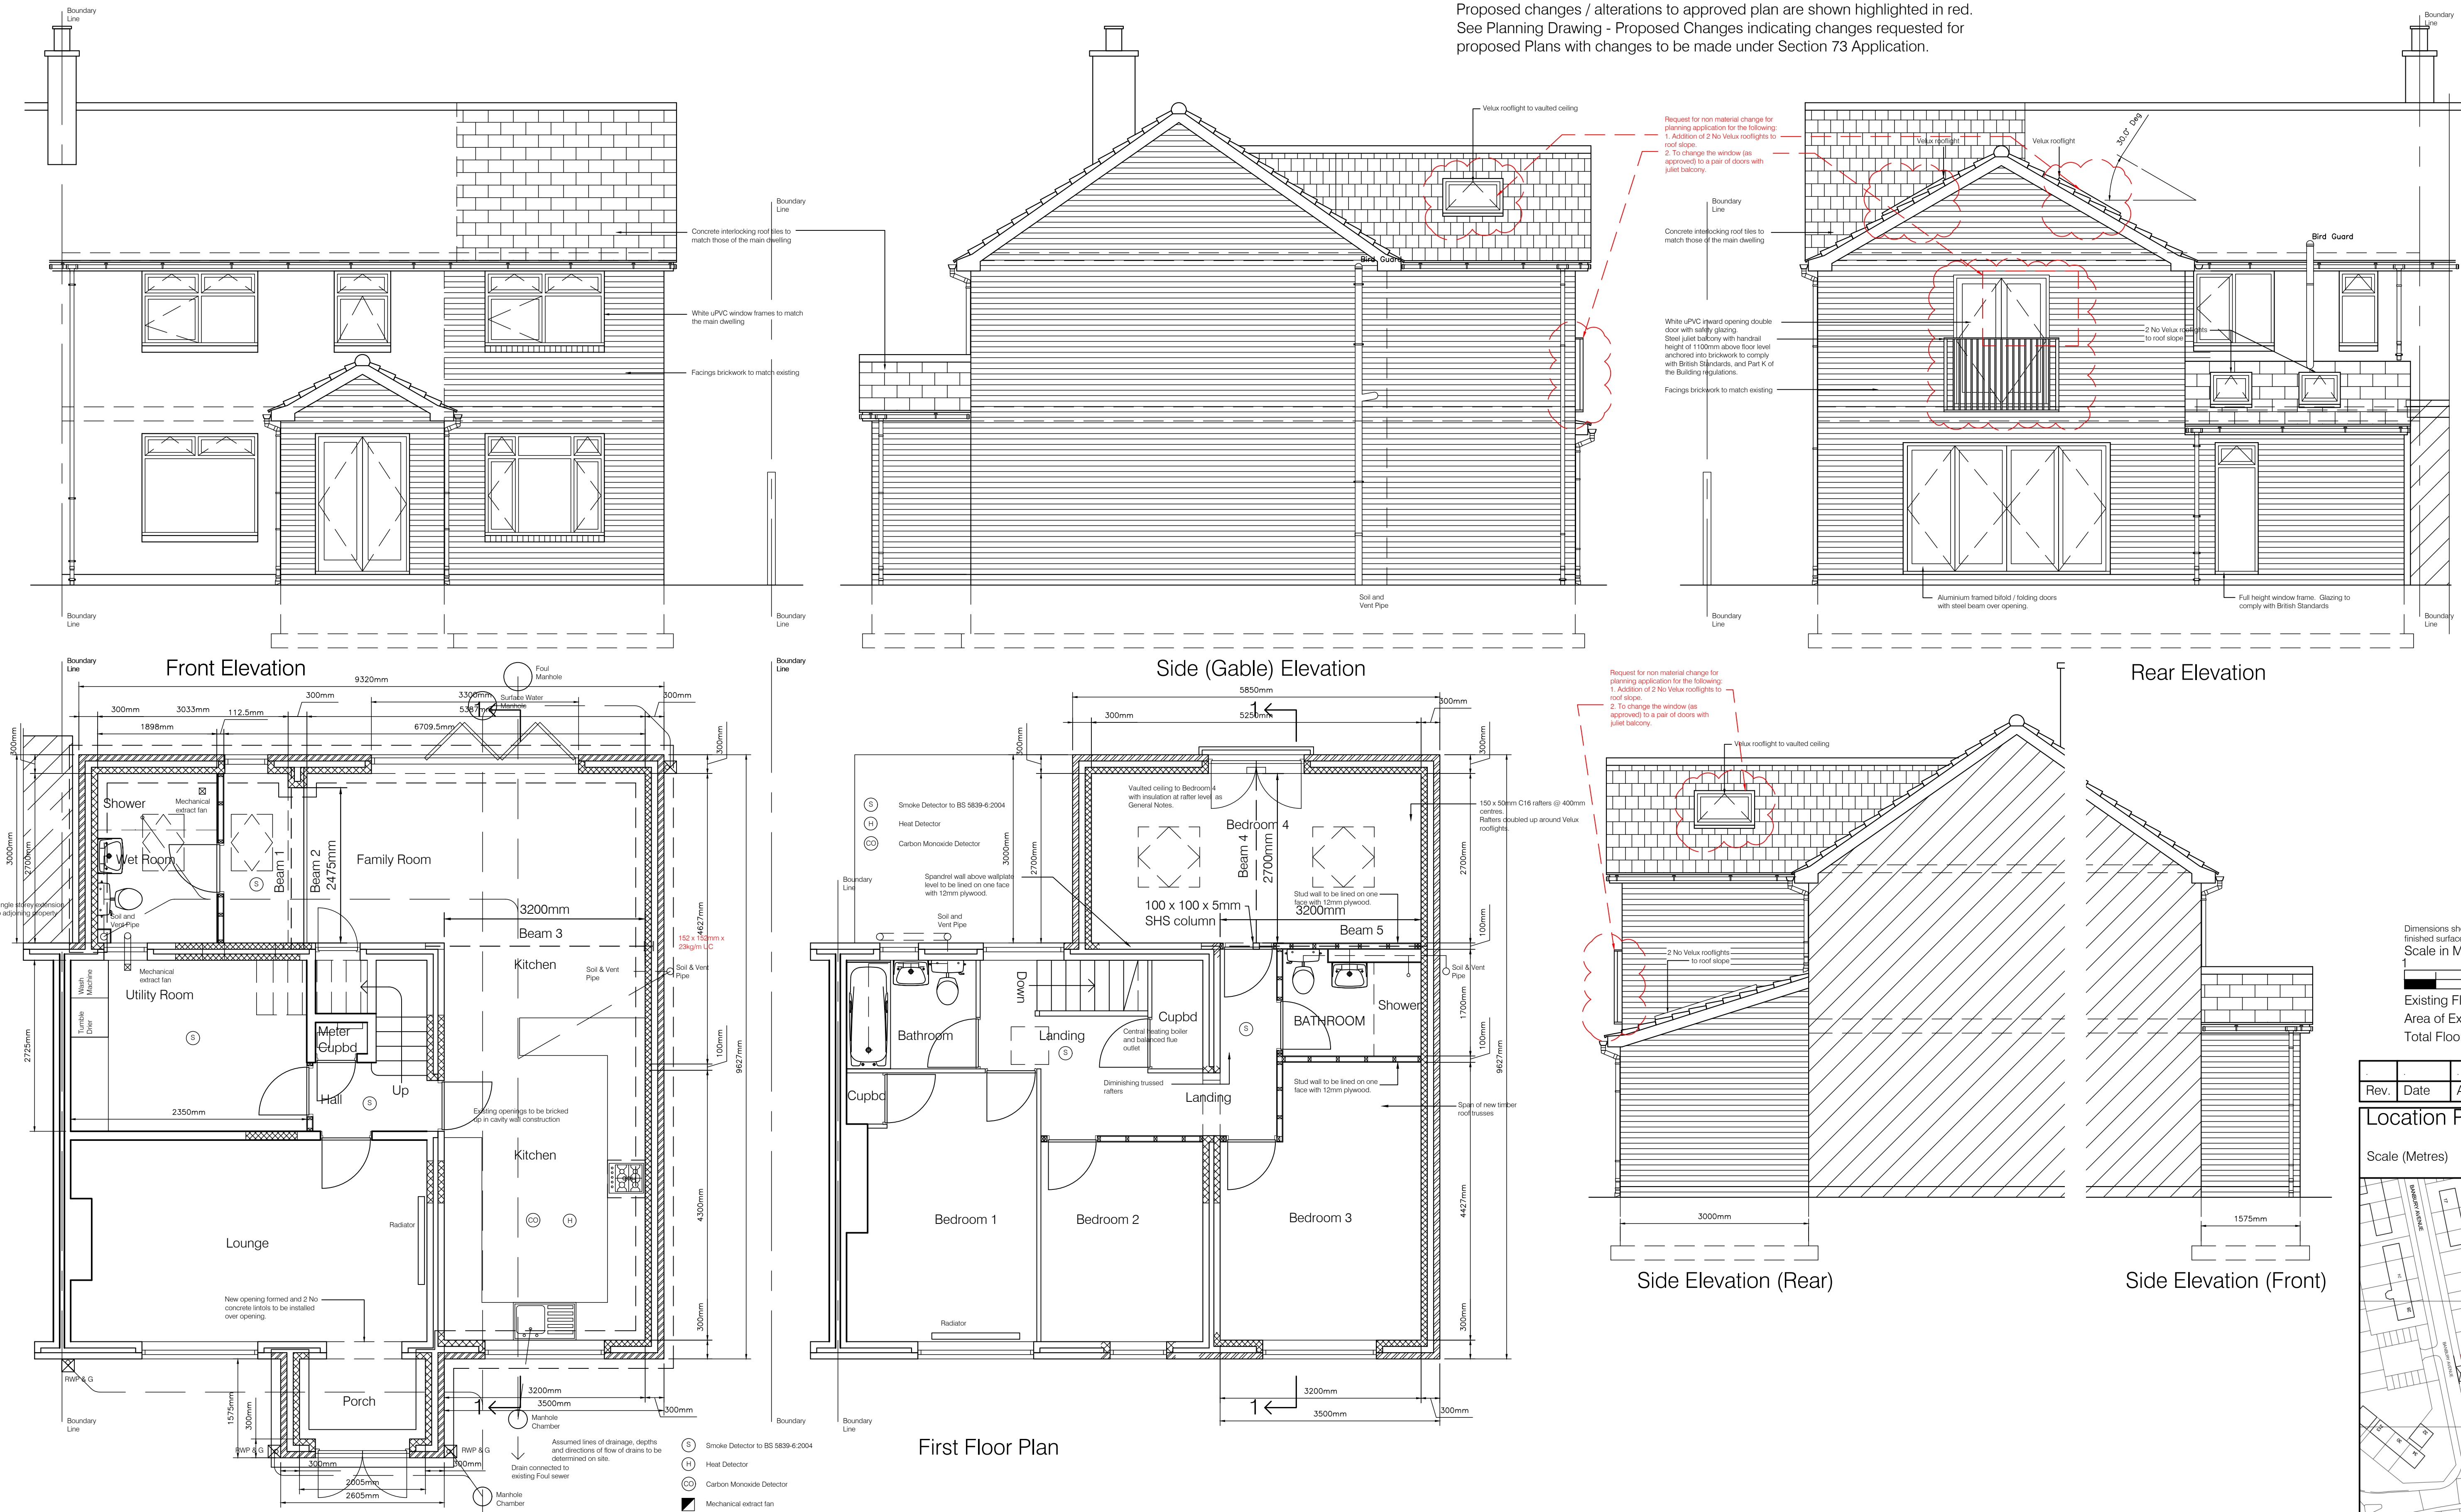

This drawing is subject to Copyright, and must not be used or copied in part, or in whole, without the express permission of the Agent.
Work to figured dimensions only.
All dimensions relating to the setting out of the works are to be checked on site by the Contractor prior to commencement of the works on site.
Any discrepancies on figured dimensions on these drawings, other information relating to the construction of the works must be referred to the Agent immediately.

JM Building Design and Planning
John McGee (MCIOB), Building Surveyor
Mobile: 07905 749941. Tele: 0151 525 1242.
Email: johnmcgee3@outlook.com

Address: 33 Banbury Avenue
Halewood
Liverpool, L25 5LX

Drawing Title: Proposed Plans and Elevations

Dwg No: 02
Scale: 1:50 @ A0
Revision:
Date: 17/07/2026

This drawing must be read in conjunction with Planning No 04 and the Engineer's details.

Ground Floor Plan

First Floor Plan

PROPOSED CHANGES