
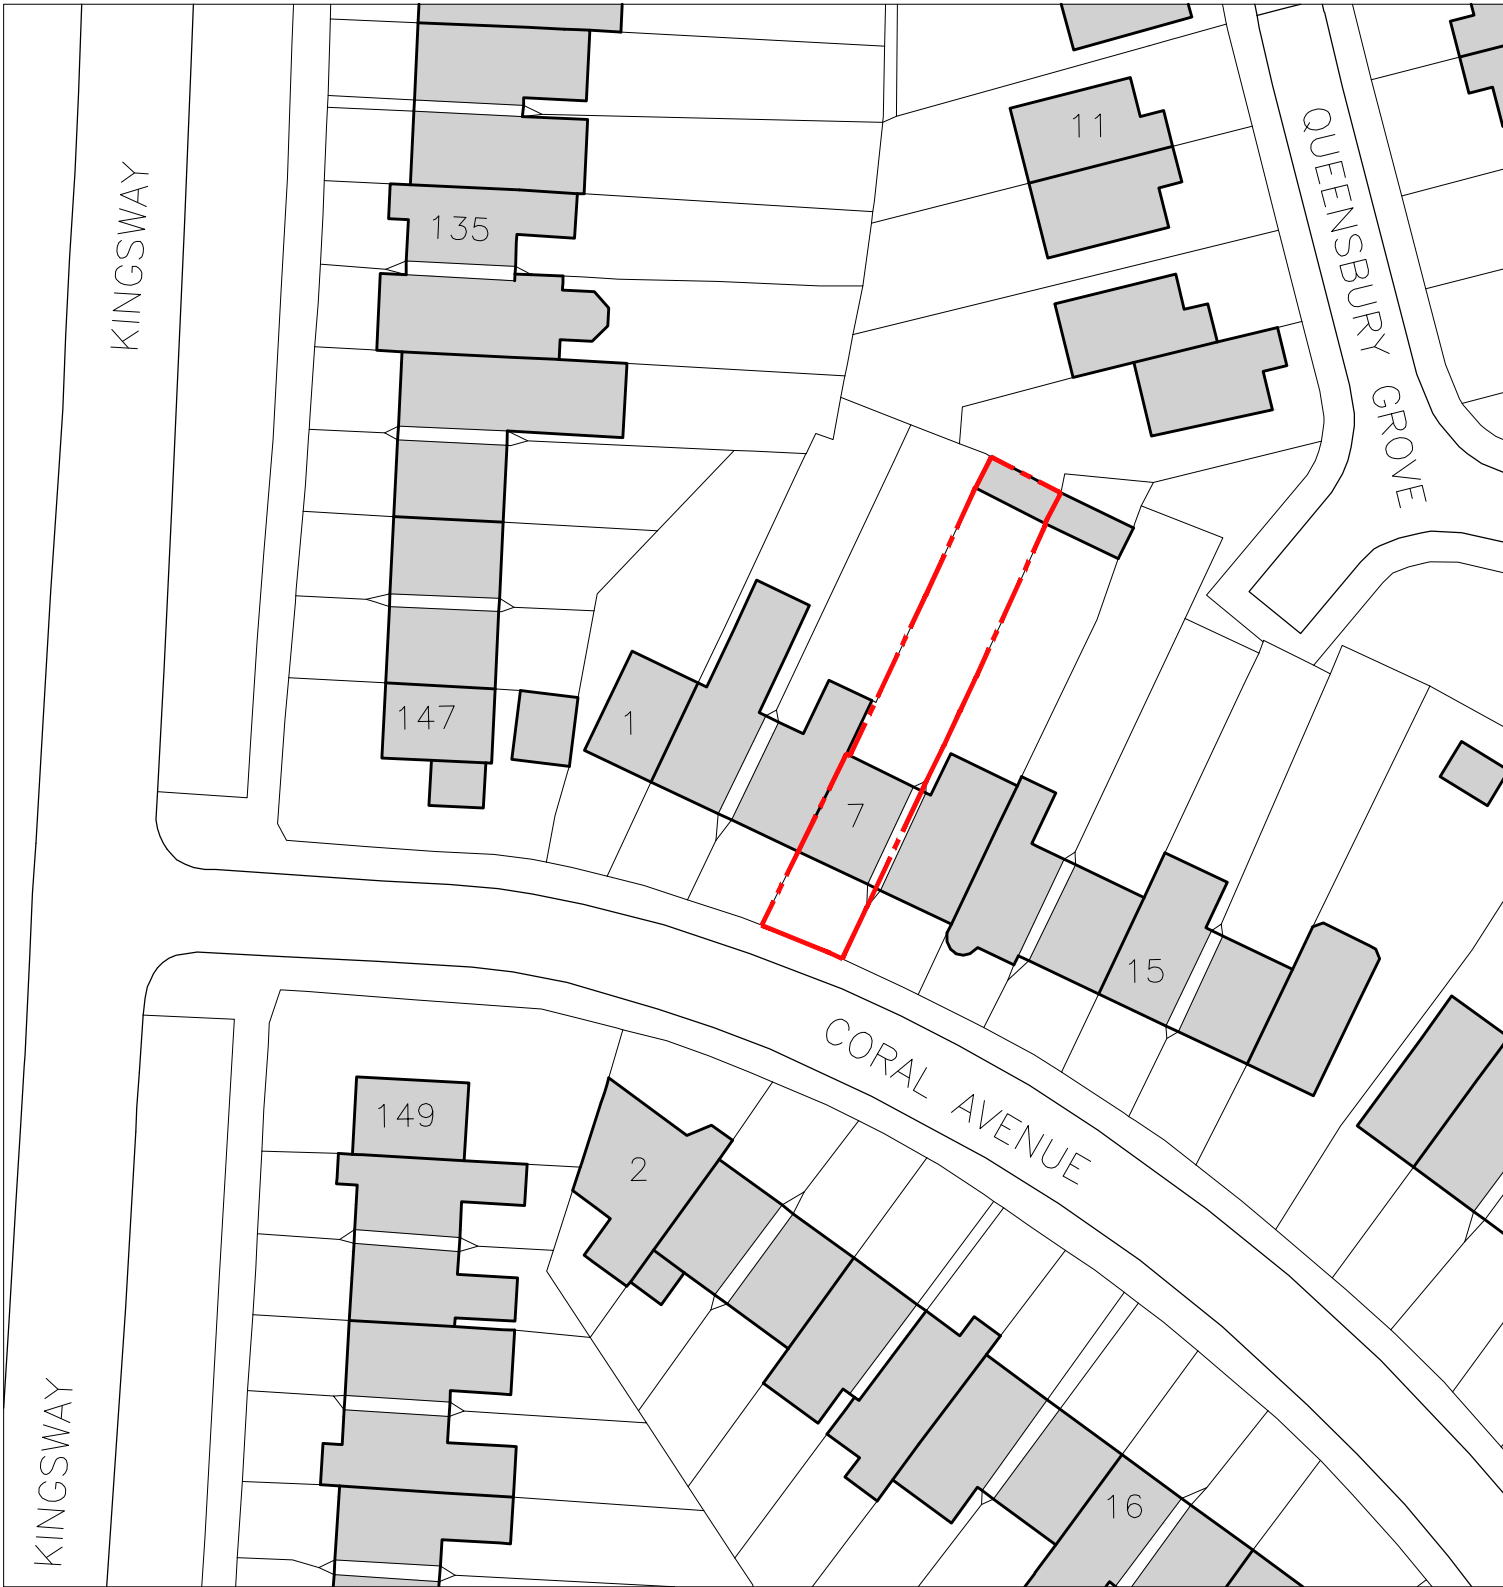
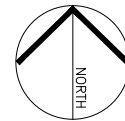
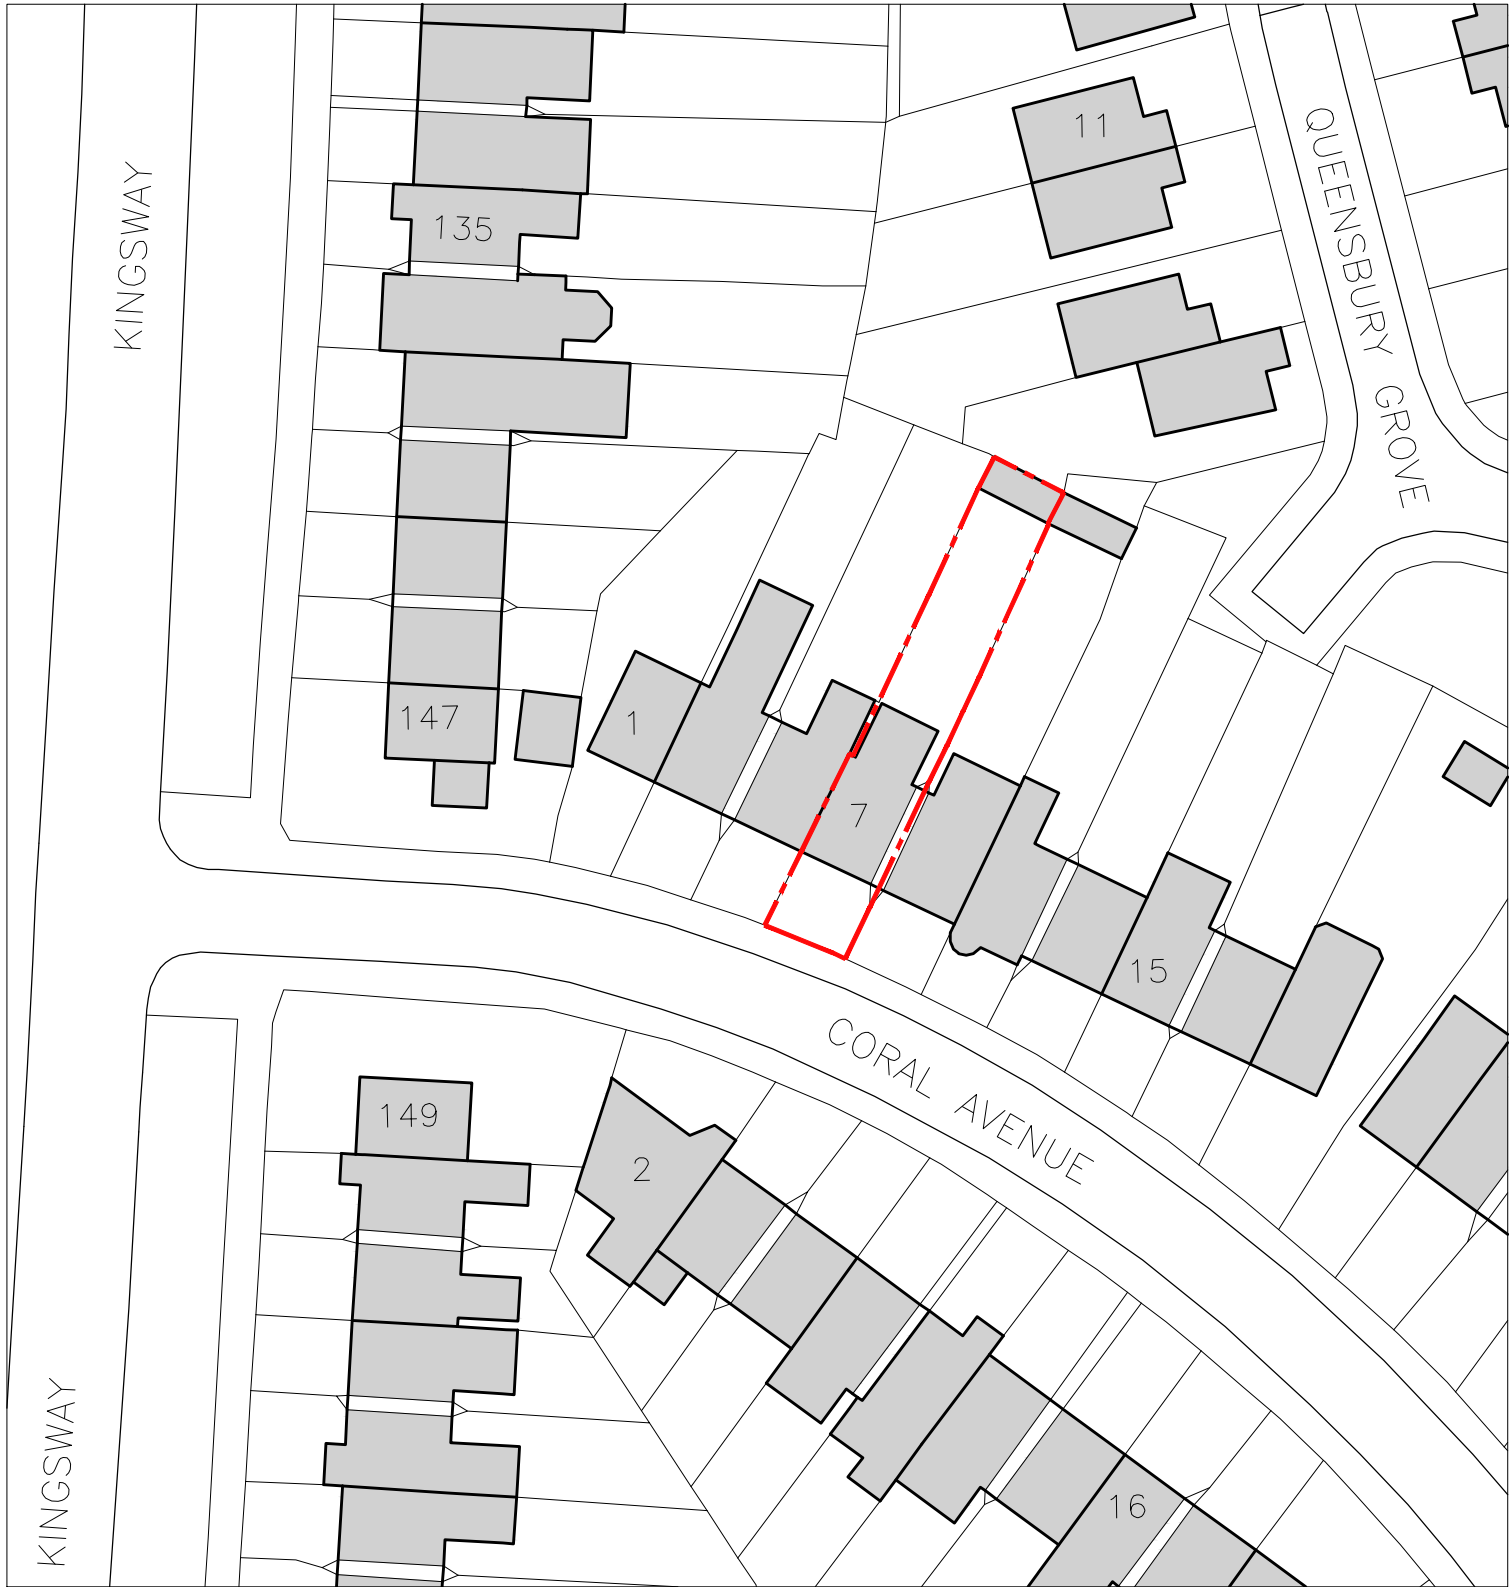


7 CORAL AVENUE
EXISTING SITE PLAN
Site Area: 186.1m²
Existing Building Footprint 35.8m²

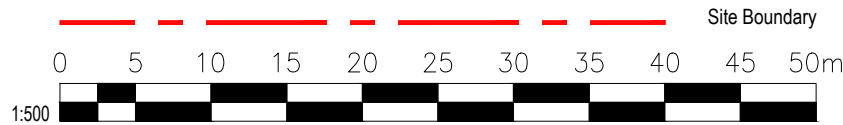

7 CORAL AVENUE
PROPOSED SITE PLAN
Site Area: 300.3m²
Proposed Building Footprint 52.2m²

project Extension and Alterations to, 7 Coral Avenue, Liverpool, L36 2PY		
title Block Plan as Existing and Proposed		
client Mr and Mrs Ashton		
status planning		
job number 057	drawing 101	revision .
scale 1:500@ A3	date 22.04.21	
rev	description	date
.	.	.

Do not scale. Use figured dimensions only.