


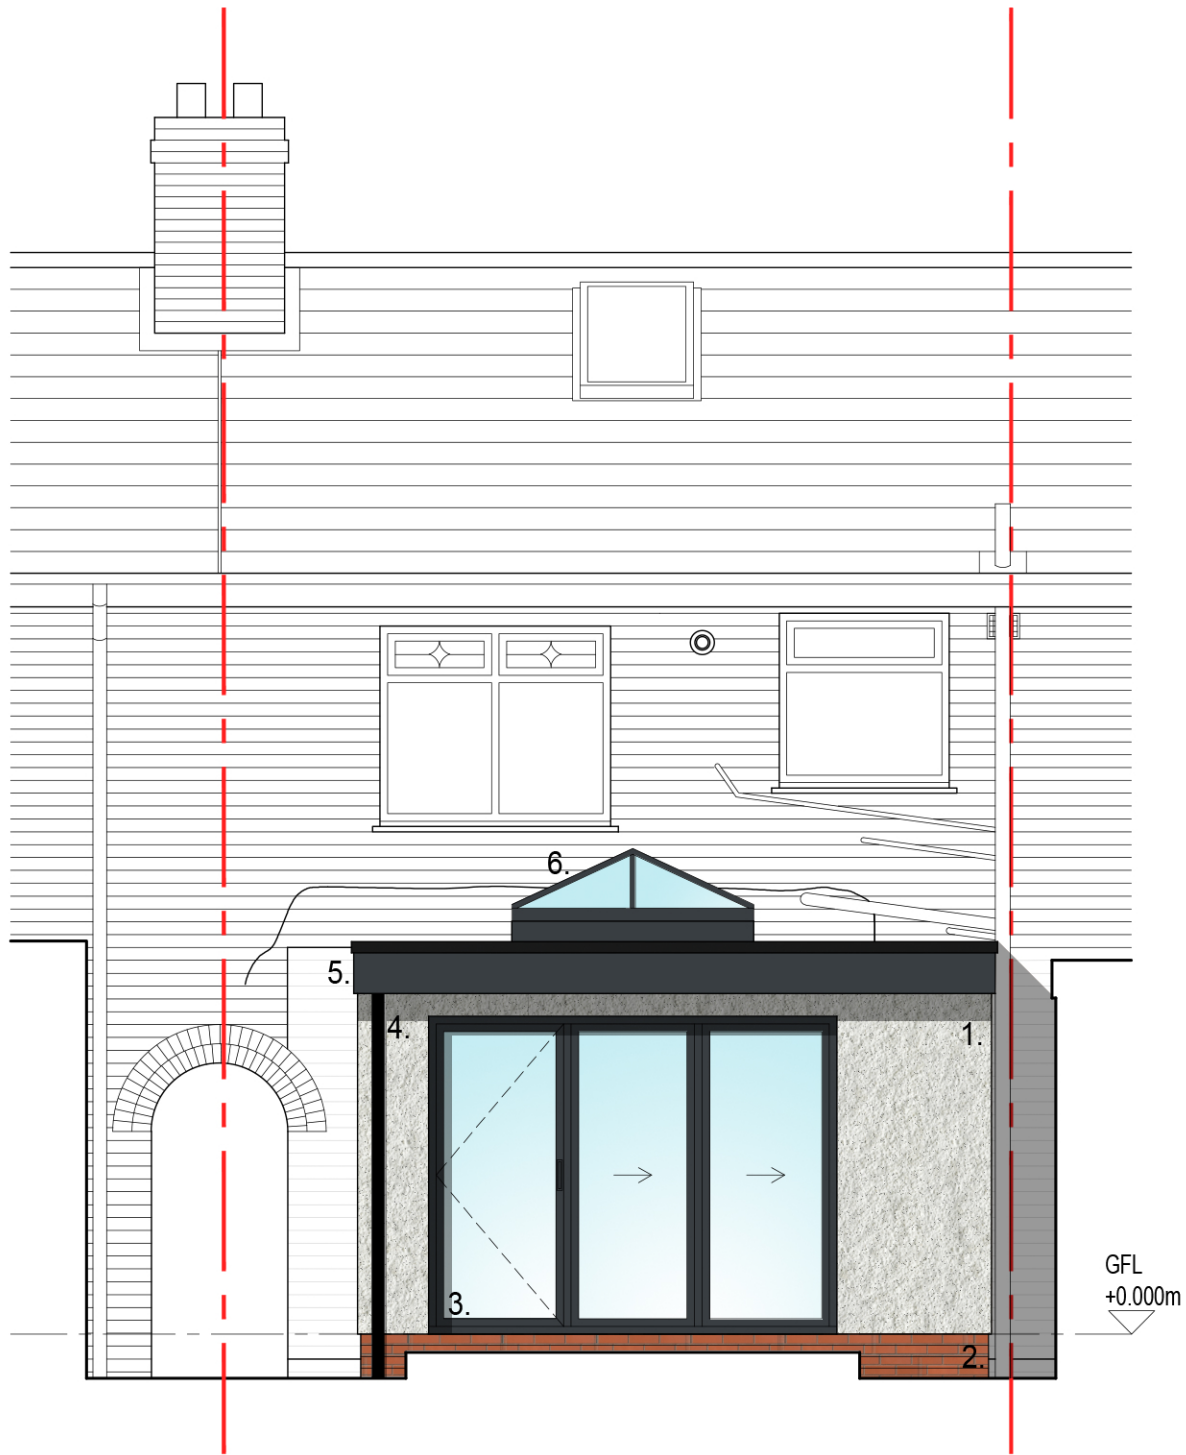

Rear Elevation as Proposed



Section A-A as Proposed

- 1. Smooth white render
- 2. Red facing brick
- 3. Anthracite bi-fold doors
- 4. Black uPVC rainwater goods
- 5. Grey uPVC fascia
- 6. Grey aluminum rooflight

project Extension and Alterations to, 7 Coral Avenue, Liverpool, L36 2PY		
title Rear Elevation & Section A-A as Proposed		
client Mr and Mrs Ashton		
status planning		
job number 057	drawing 310	revision A
scale 1:50@ A3	date 09.04.21	
rev A	description Revised for planning.	date 22.04.21

Do not scale. Use figured dimensions only.