



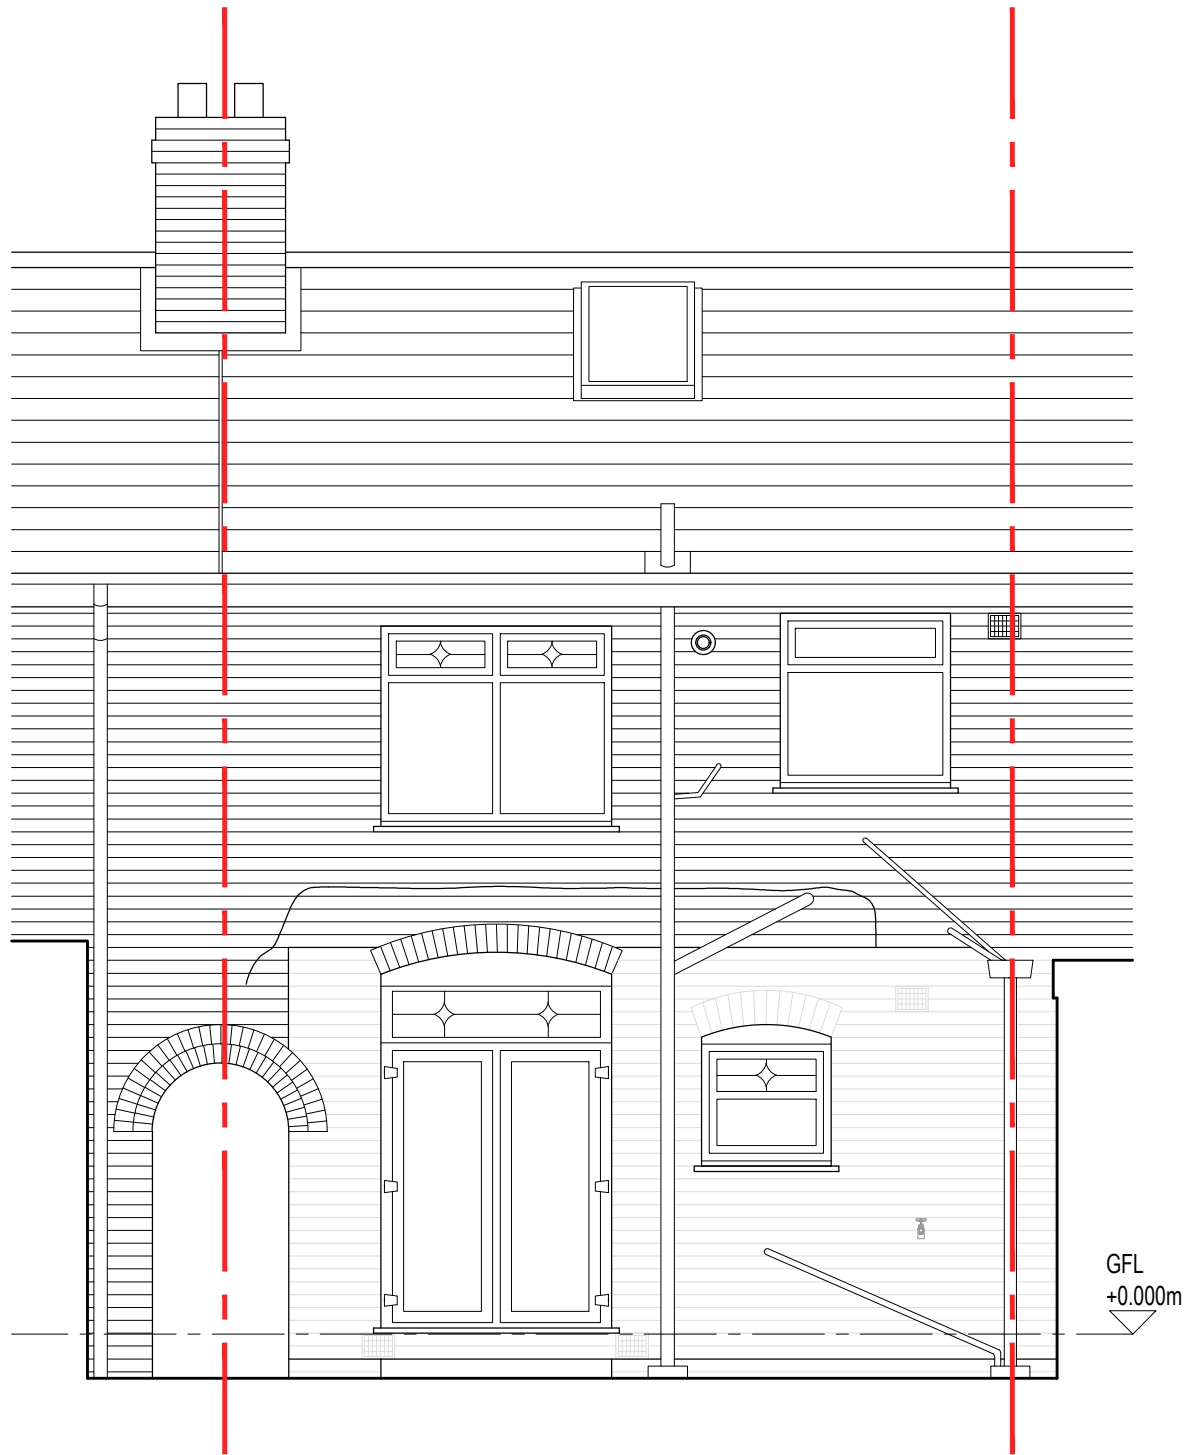

Rear Elevation as Existing

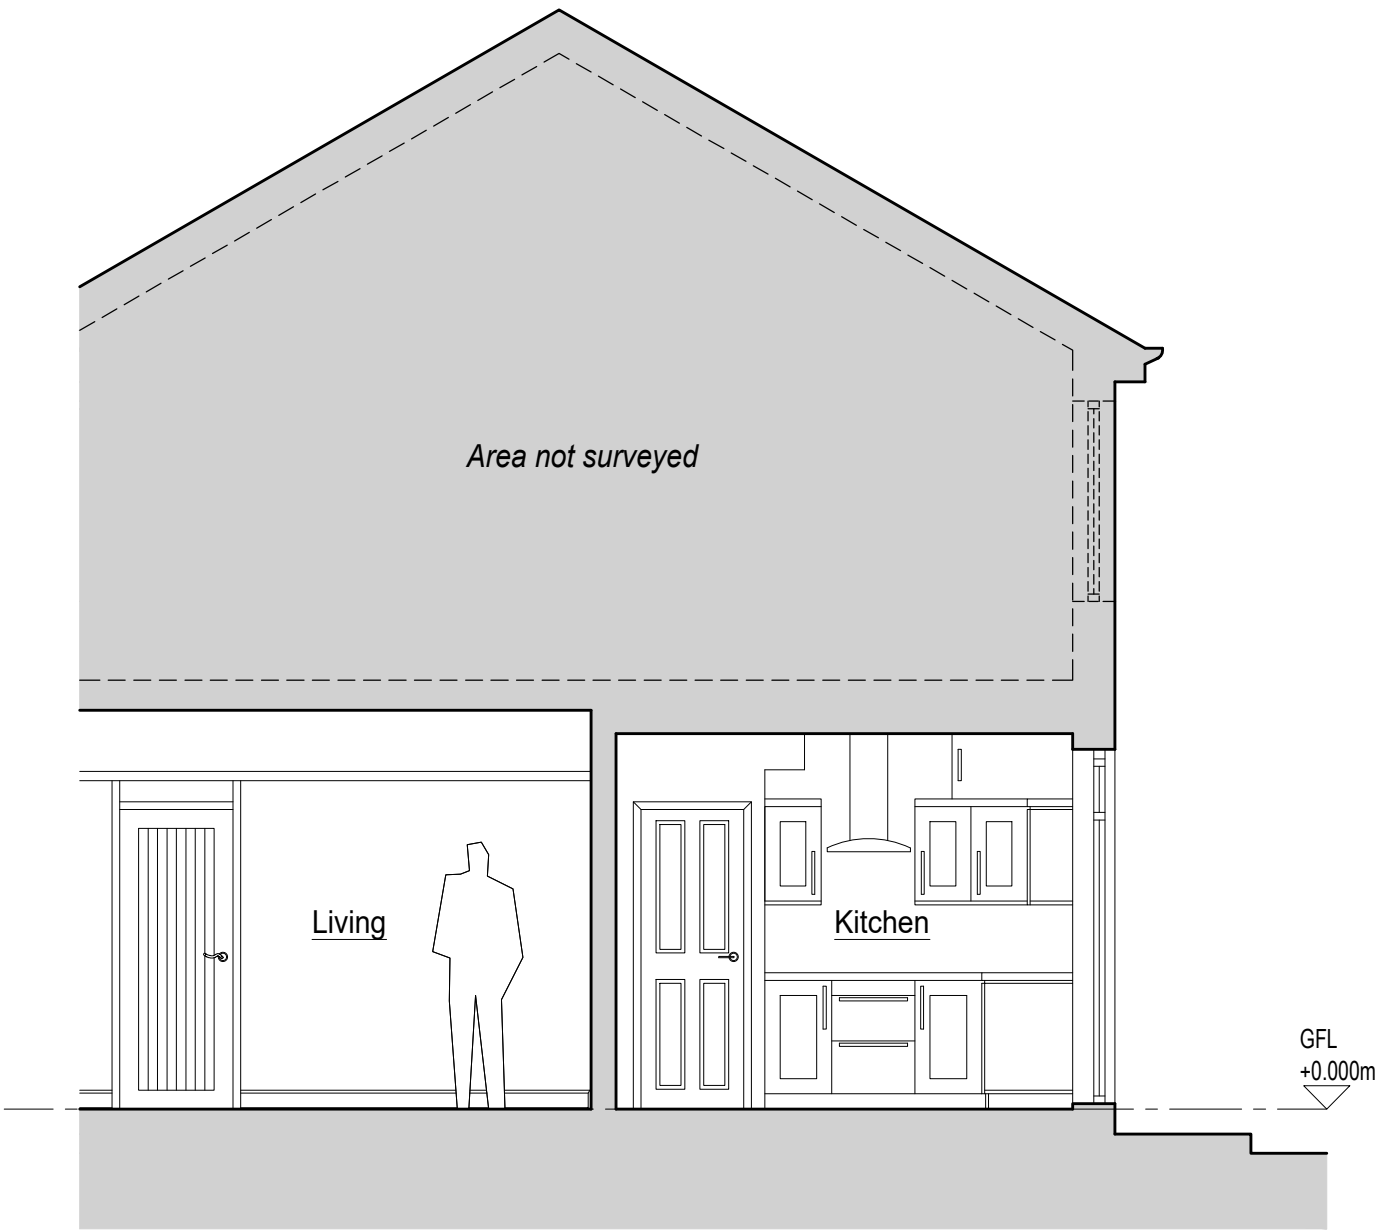

Section A-A as Existing



project Extension and Alterations to, 7 Coral Avenue, Liverpool, L36 2PY		
title Rear Elevation & Section A-A as Existing		
client Mr and Mrs Ashton		
status planning		
job number 057	drawing 300	revision A
scale 1:50@ A3	date 04.04.21	
rev A	description Revised for planning.	date 22.04.21

Do not scale. Use figured dimensions only.