



WARM PITCHED ROOF

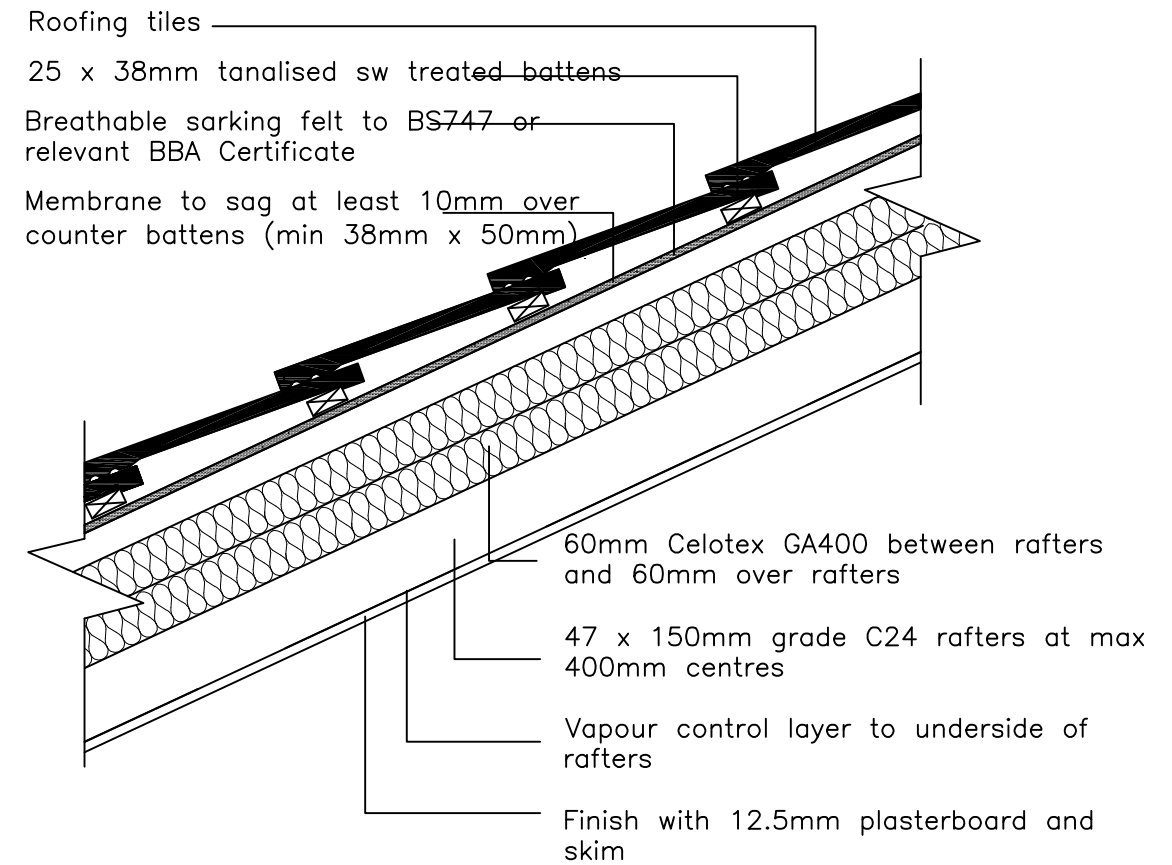

RIDGE DETAIL

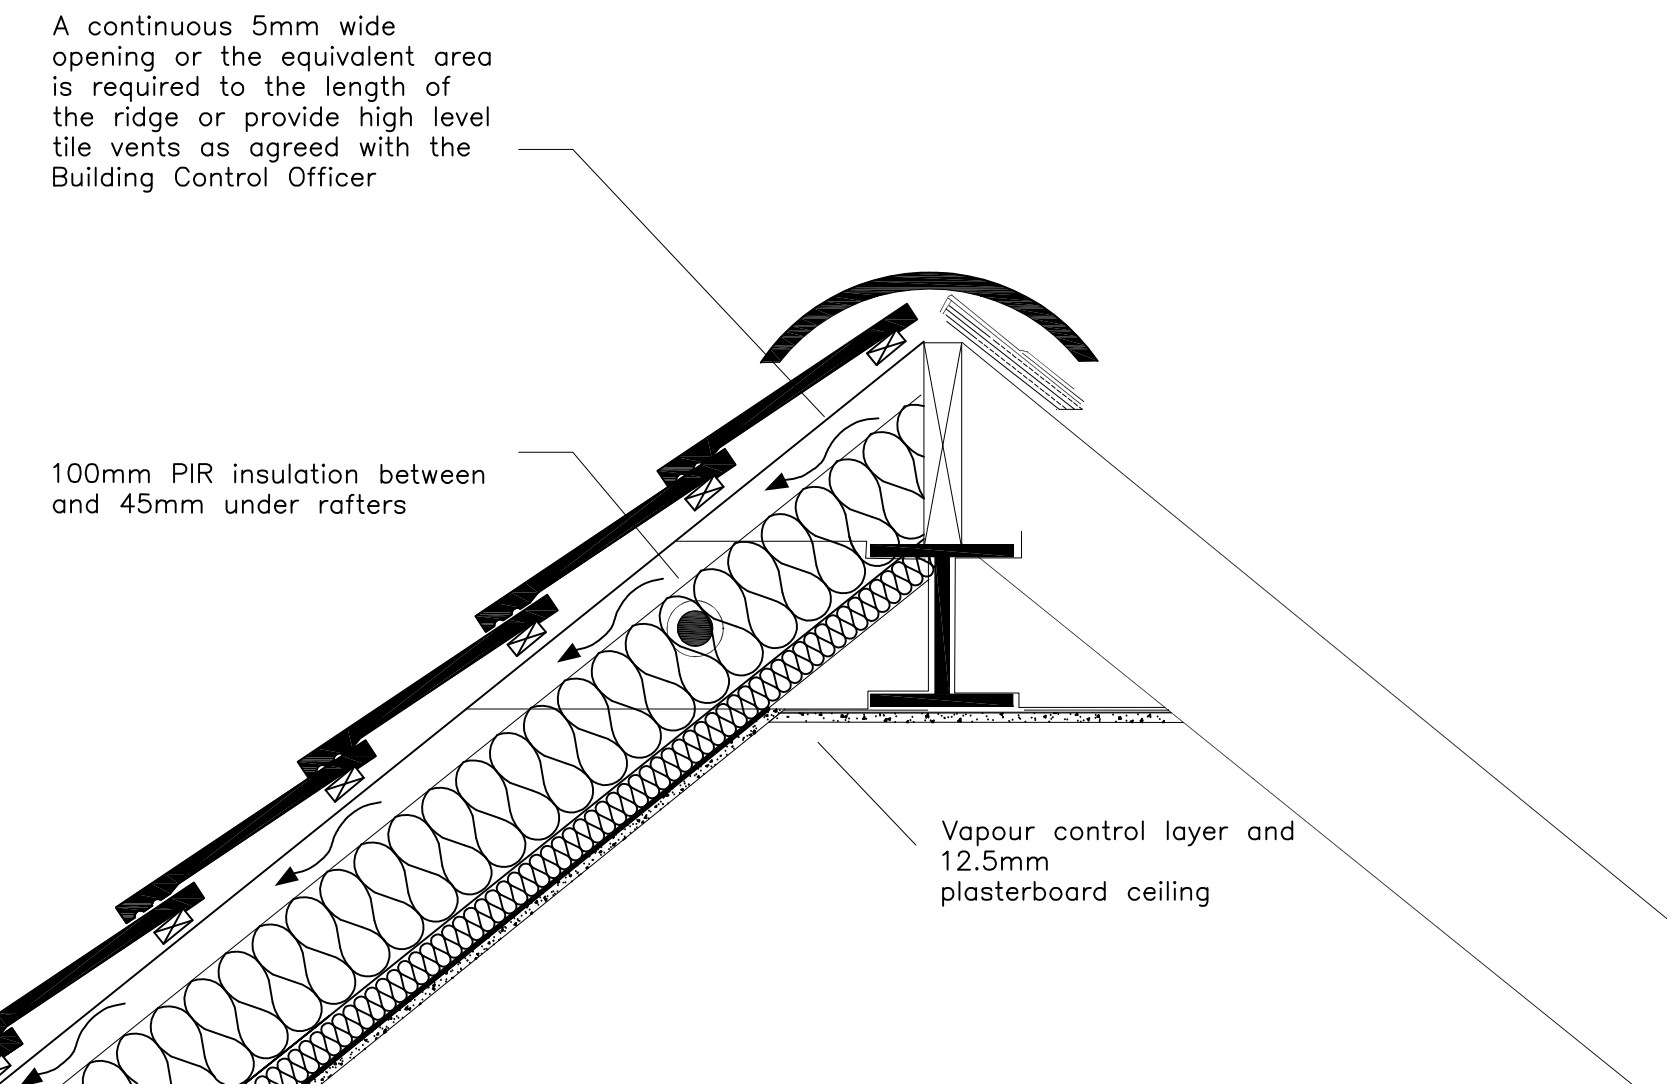

APPLICANT: MR & MRS MURHPY
 ADDRESS: 74 FAIRFIELD CRESCENT, L36 4JQ
 PROPOSAL: SINGLE STOREY EXTENSION TO REAR ELEVATION
 DATE: DECEMBER 2020
 DRWG NO: 074-20
 SCALE 1:10@A3