



FRONT ELEVATION (EXISTING)


← existing garage (side) 2455 approx → existing house width approx 6540



REAR ELEVATION (EXISTING)



GABLE ELEVATION (EXISTING)
(No. 4 Woodland Road view)

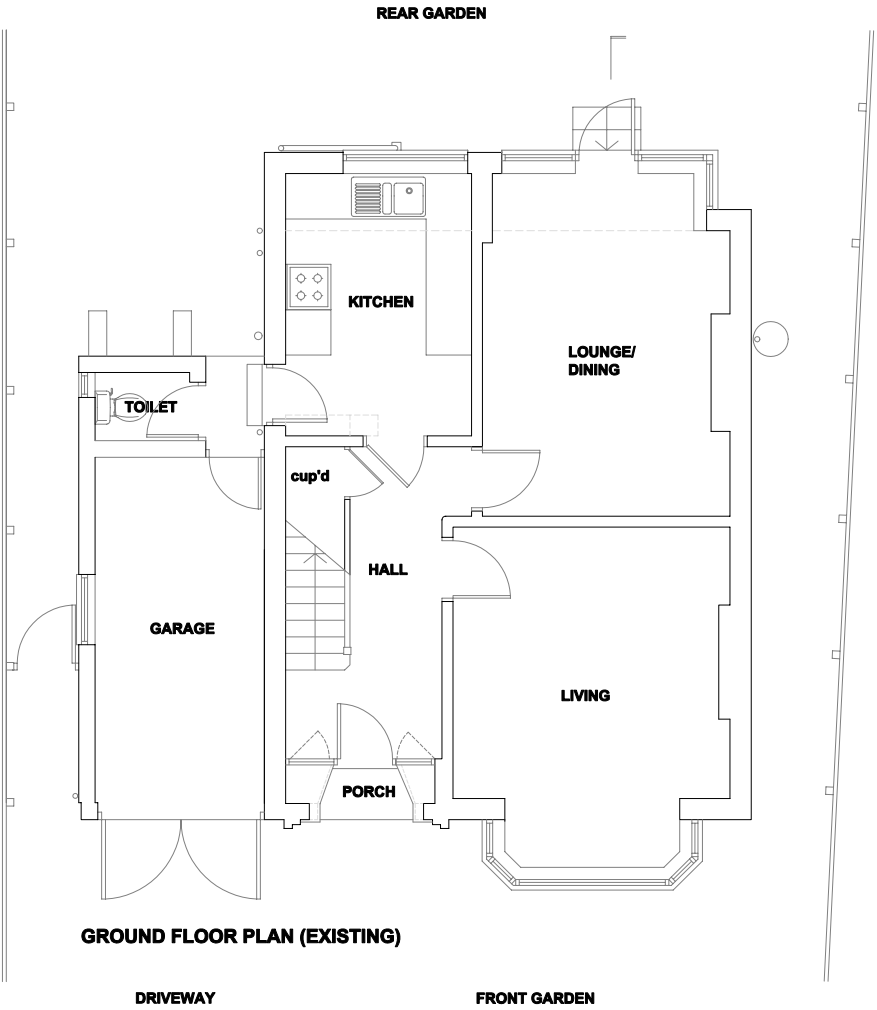

GROUND FLOOR PLAN (EXISTING)



FIRST FLOOR PLAN (EXISTING)



T2D (Team2Design) Architectural and Structural Design Consultancy Building Construction and Renovations Contractors Project and Property Management Consultancy email: team2design@btinternet.com tel: 07830 607827 (mobile) 0151 5301275 (office)		
client Miss Lorraine Li/Mr Andrew Jiang		
project Proposed part single storey and part two storey extensions at side 2 WOODLAND ROAD, HALEWOOD KNOWSLEY L26 1XF		
drawing title PLANS AND ELEVATIONS AS EXISTING		
scale 1:100 @ A3	date Mar 2021	dwg no 2WR/01