


MapServe

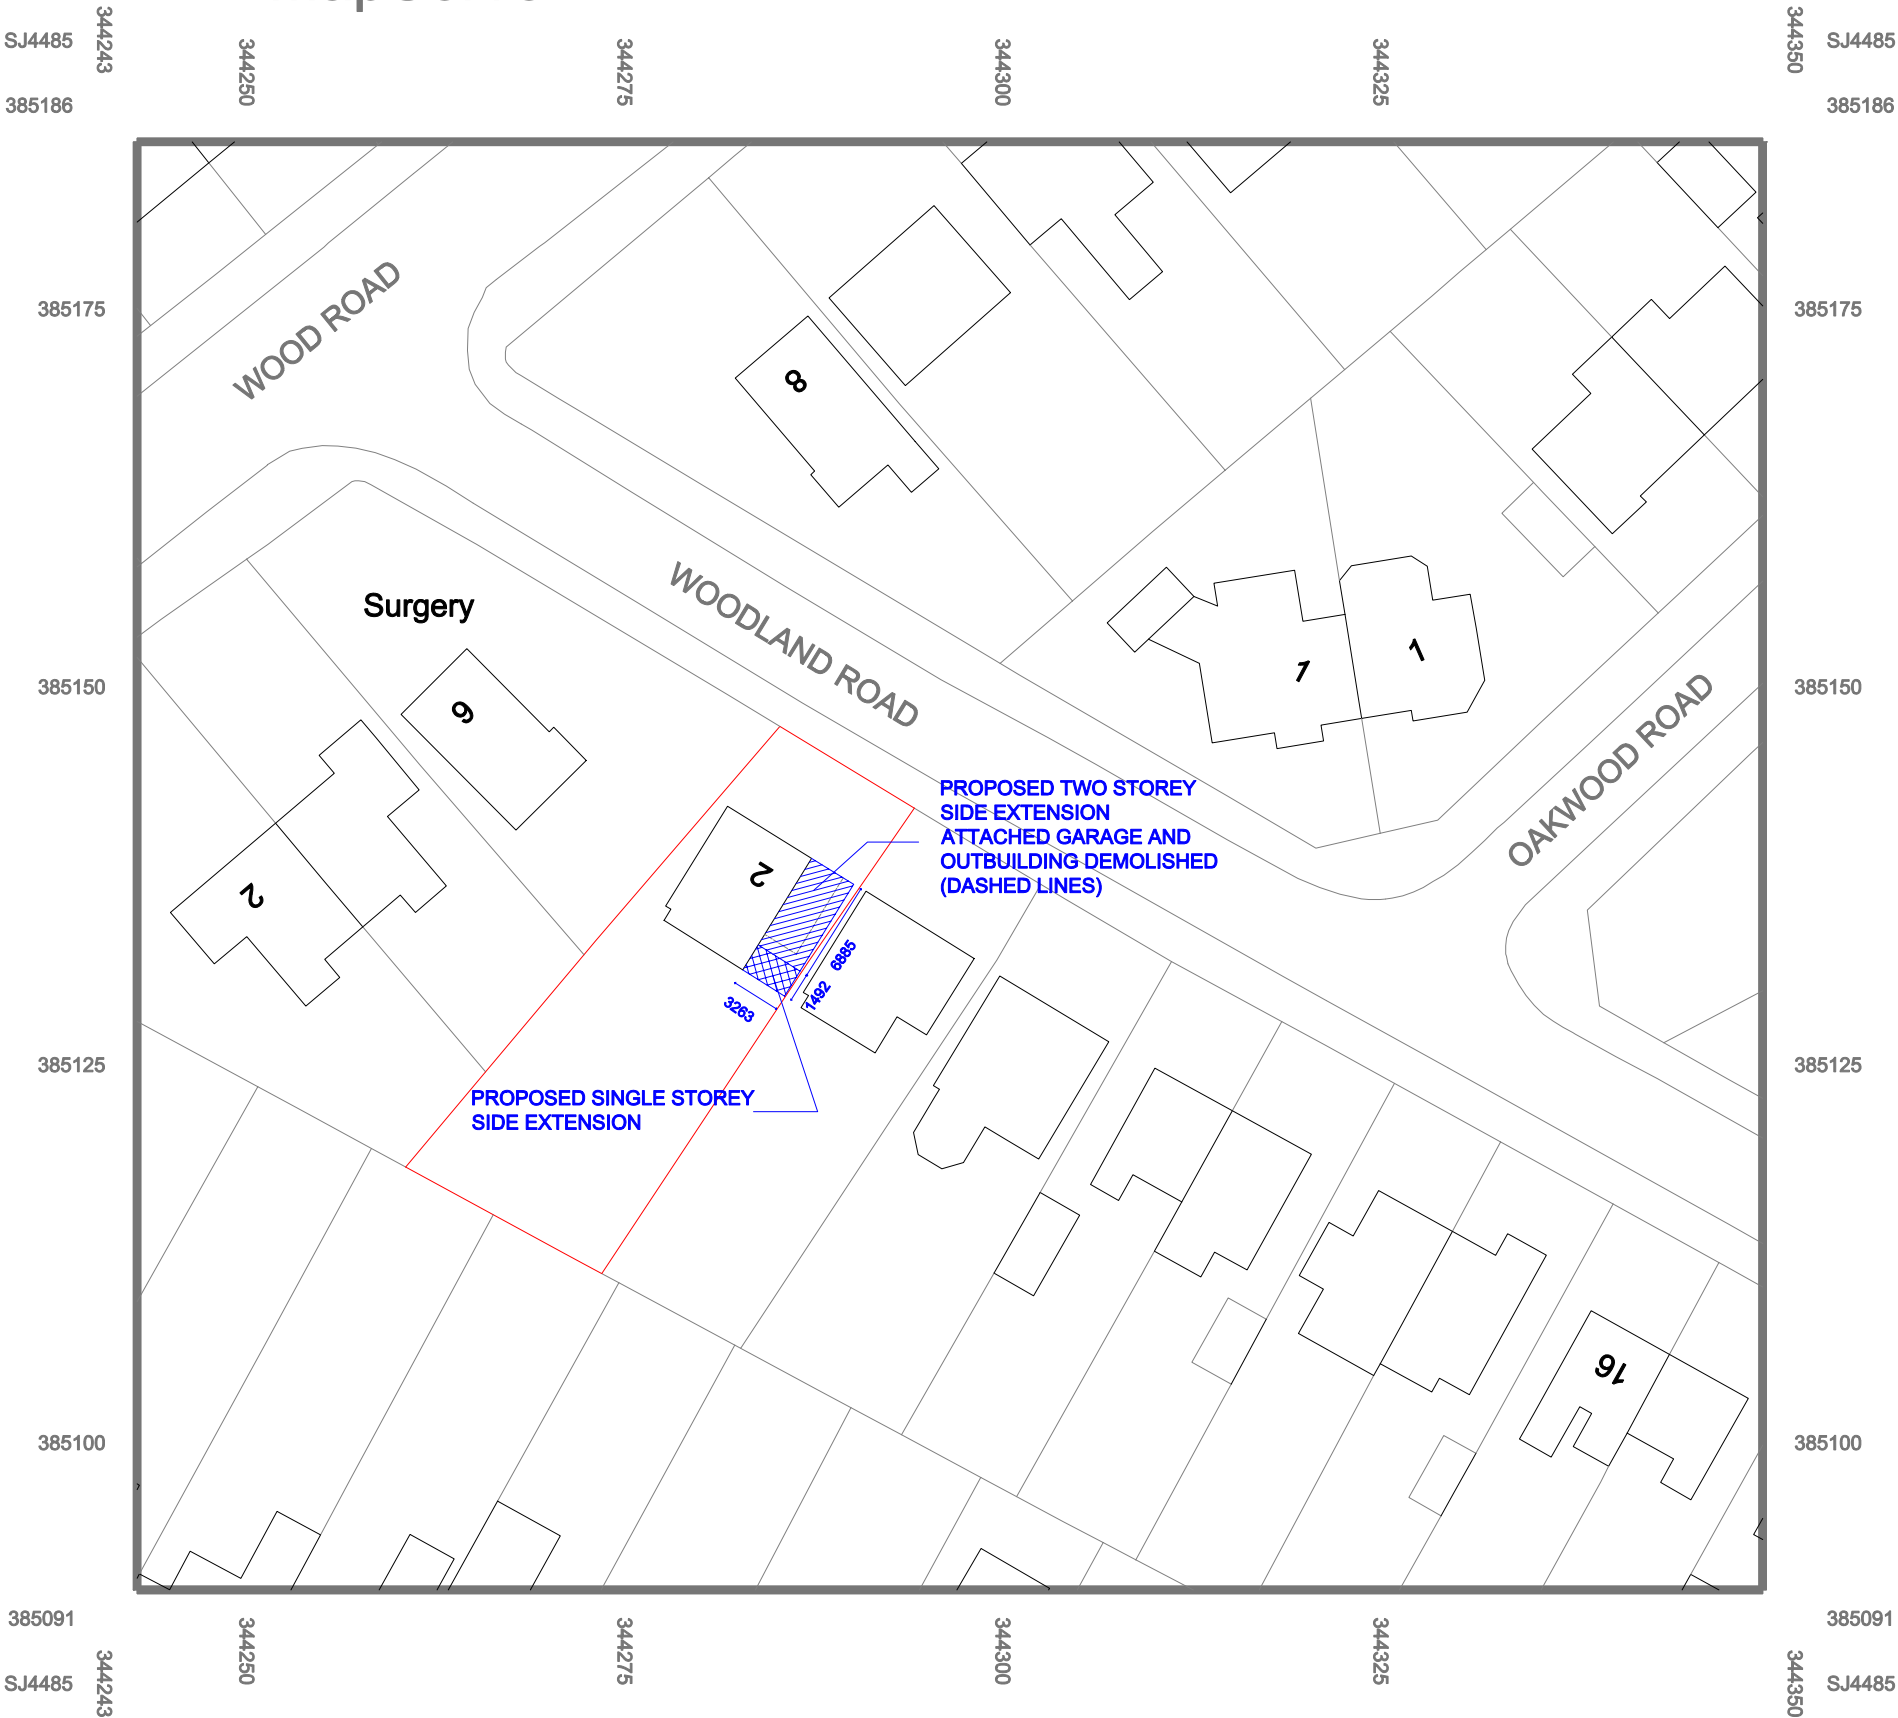

© Crown copyright 2021 Ordnance Survey 100053143

Drawing Title:
SITE PLAN

Site Address:
2 WOODLAND ROAD, HALEWOOD, KNOWSLEY
MERSEYSIDE L26 1XF

Scale: 1:500 Drwg No. 2WR/SP02

