
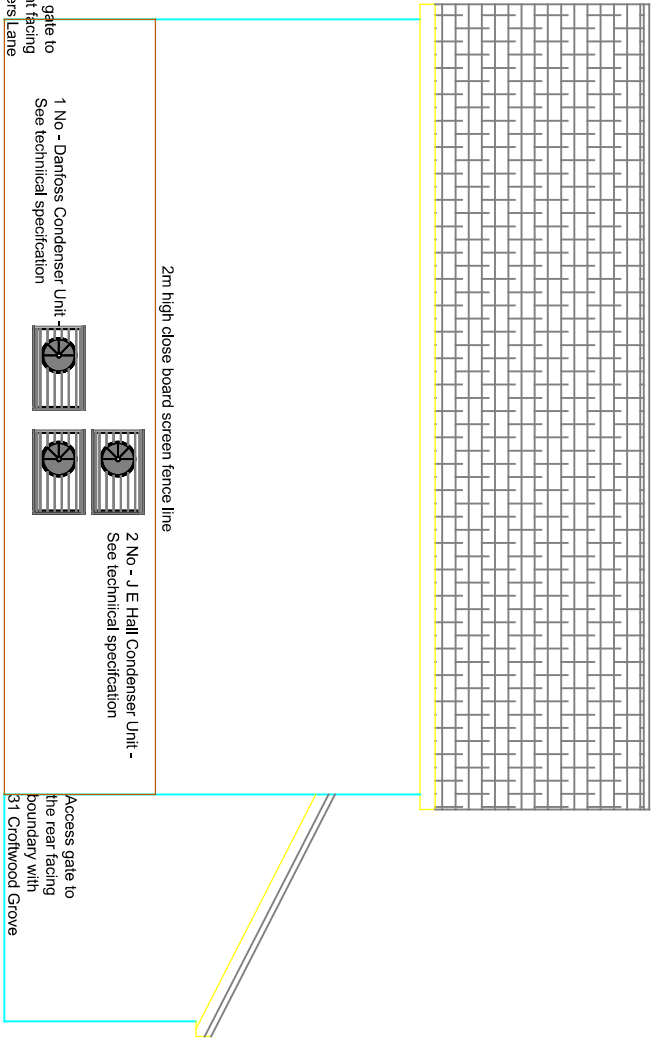
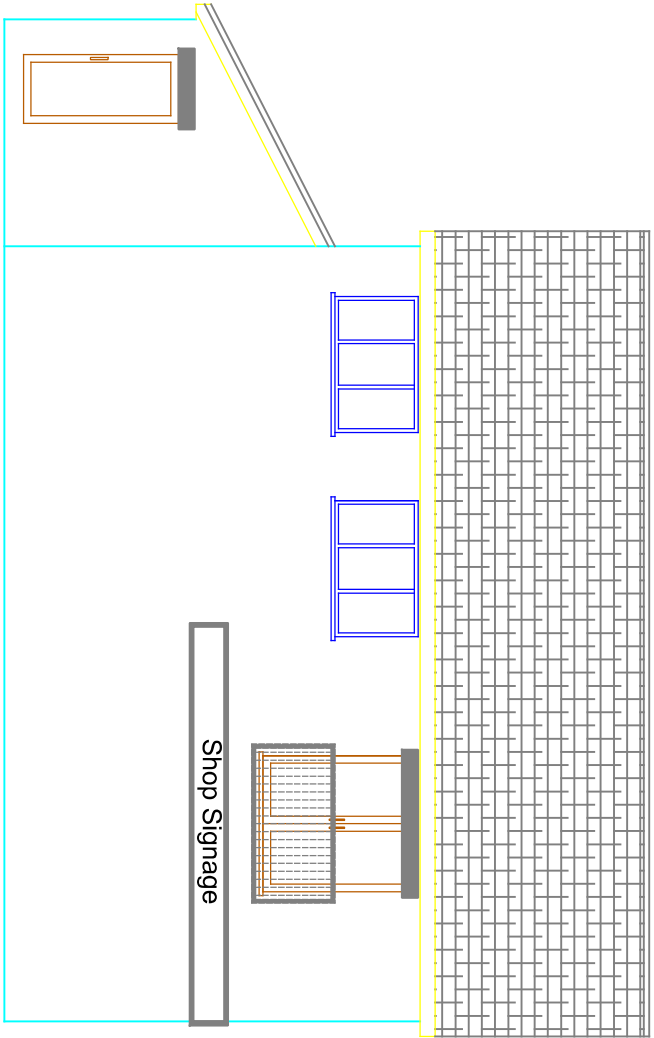
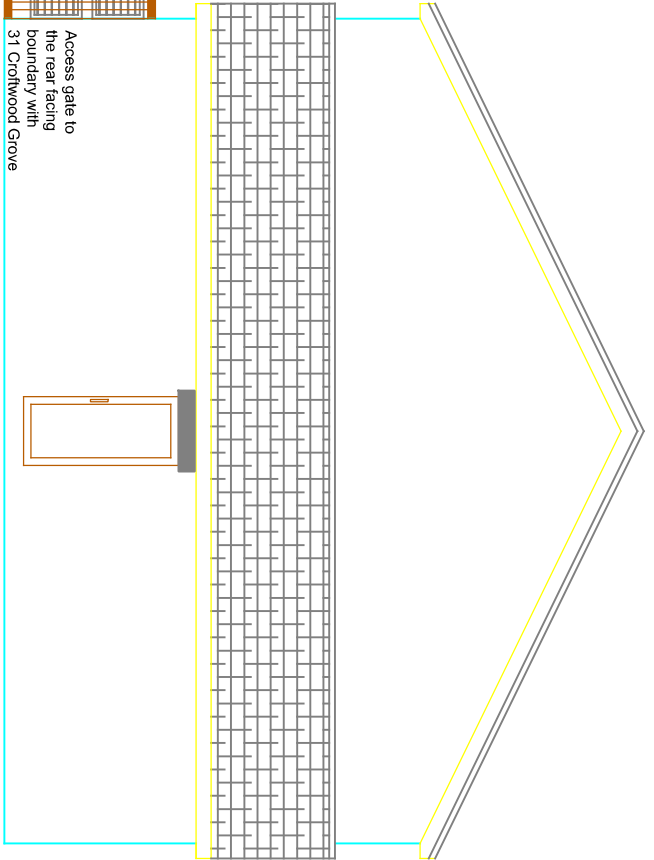
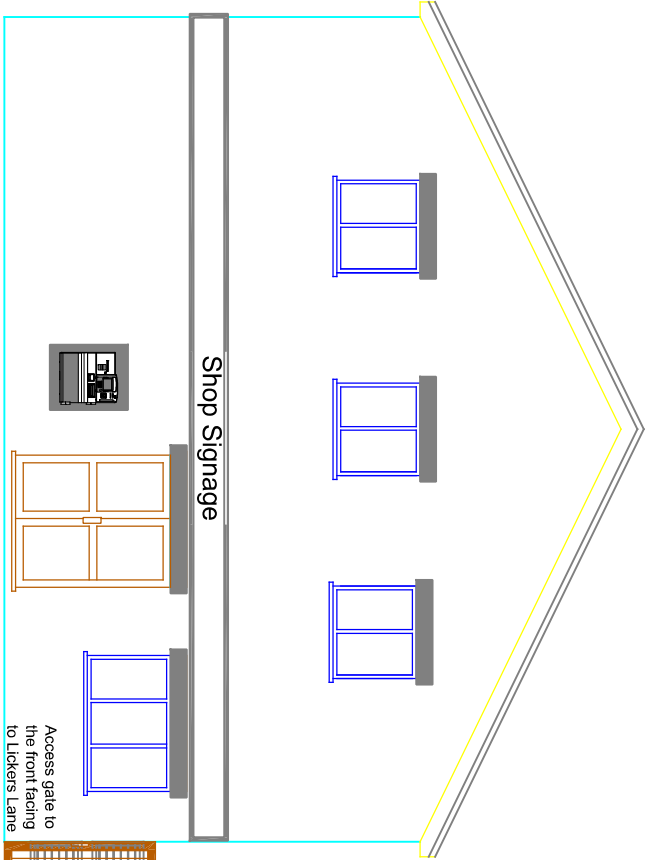
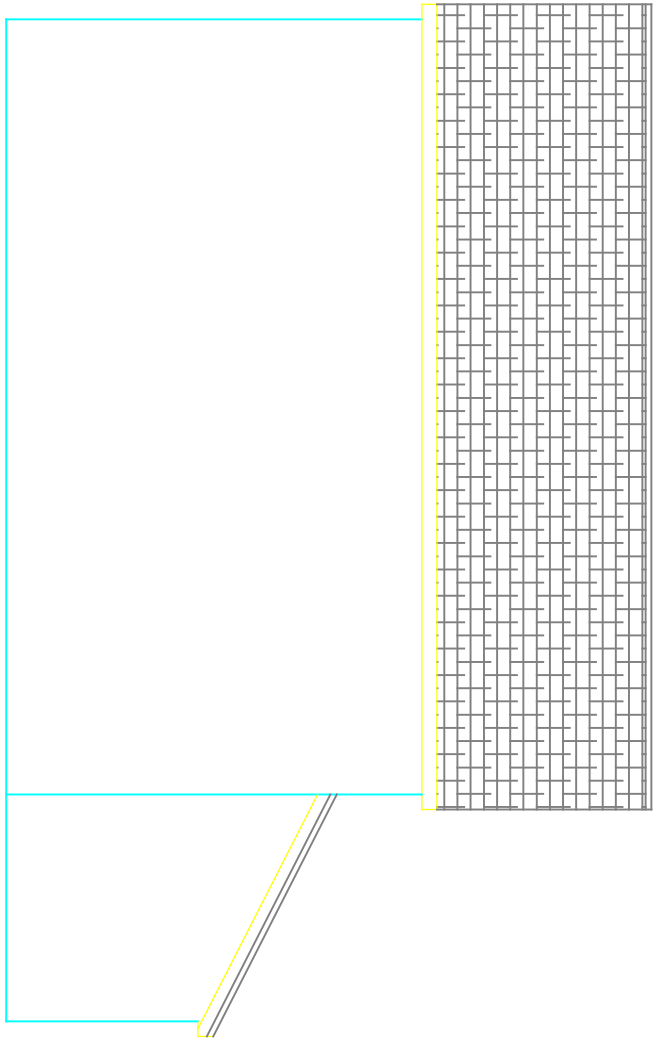
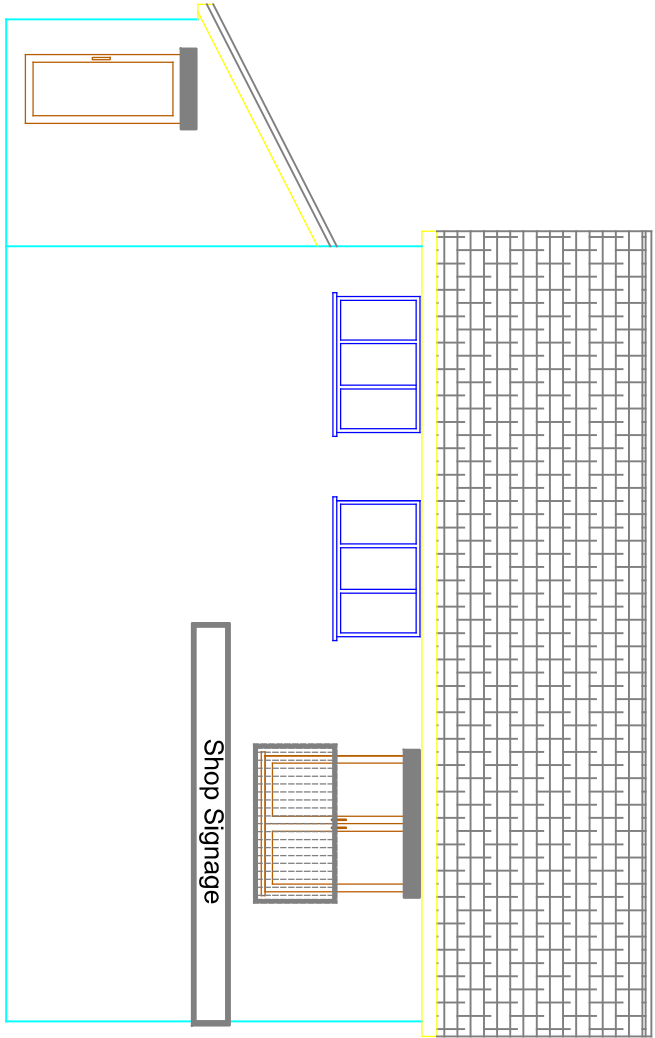
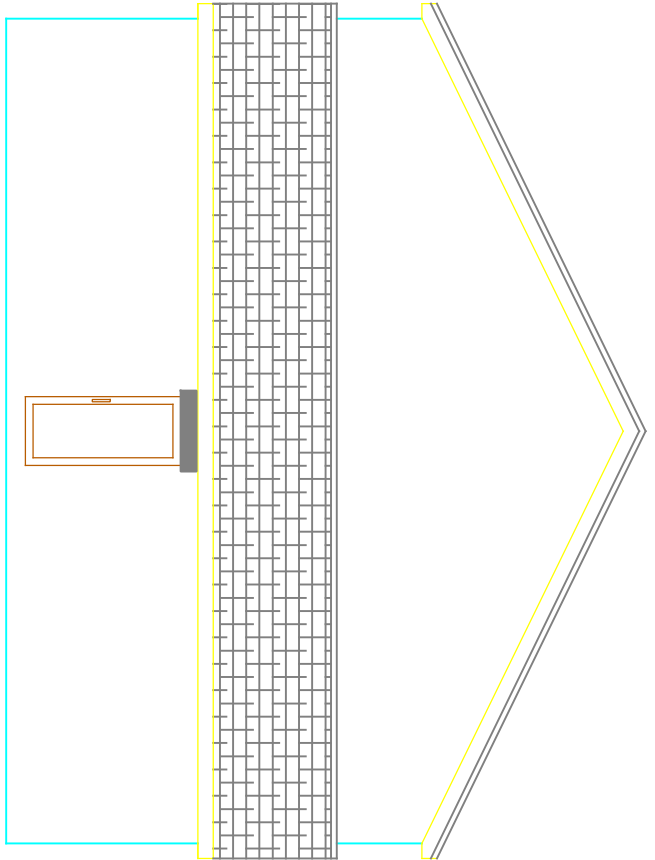



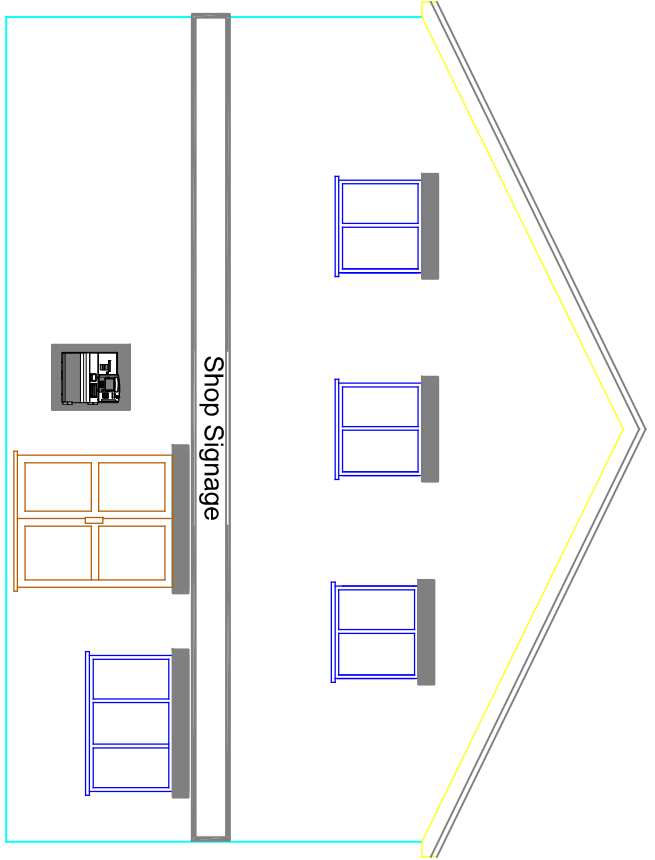


Front Elevation As Proposed

Rear Elevation As Proposed

Side Elevation - Unaltered

Side Elevation As Proposed

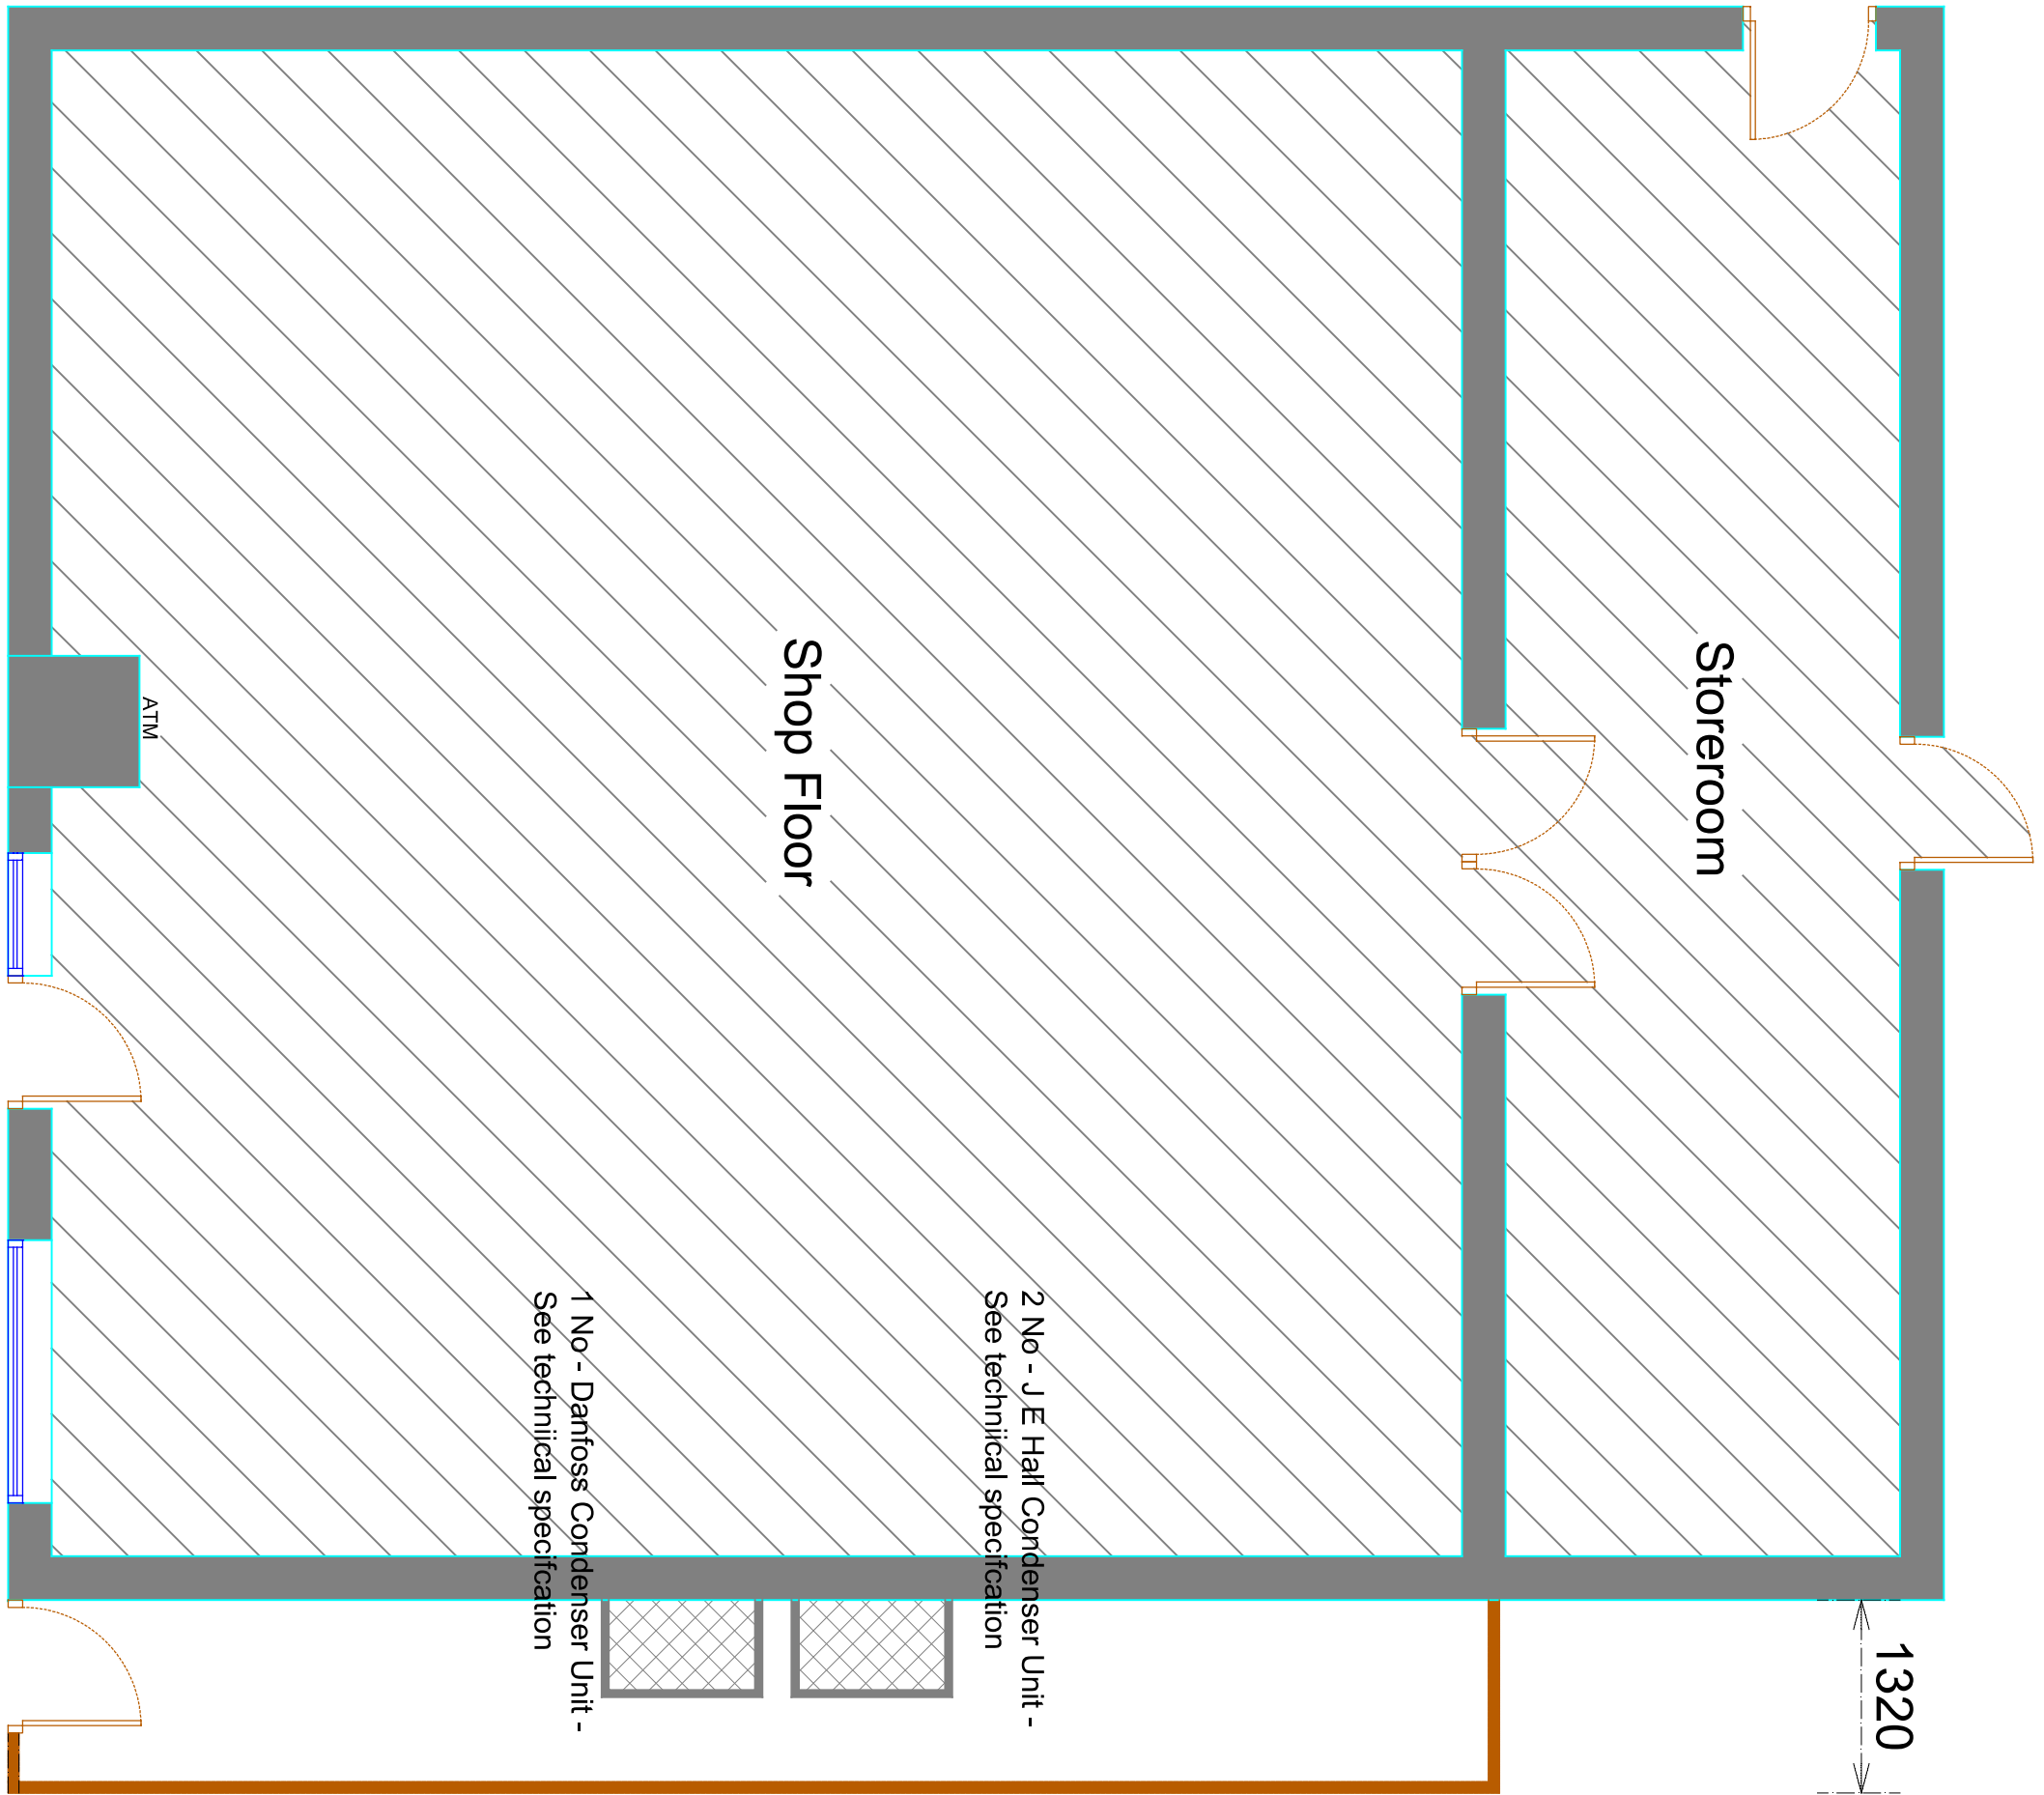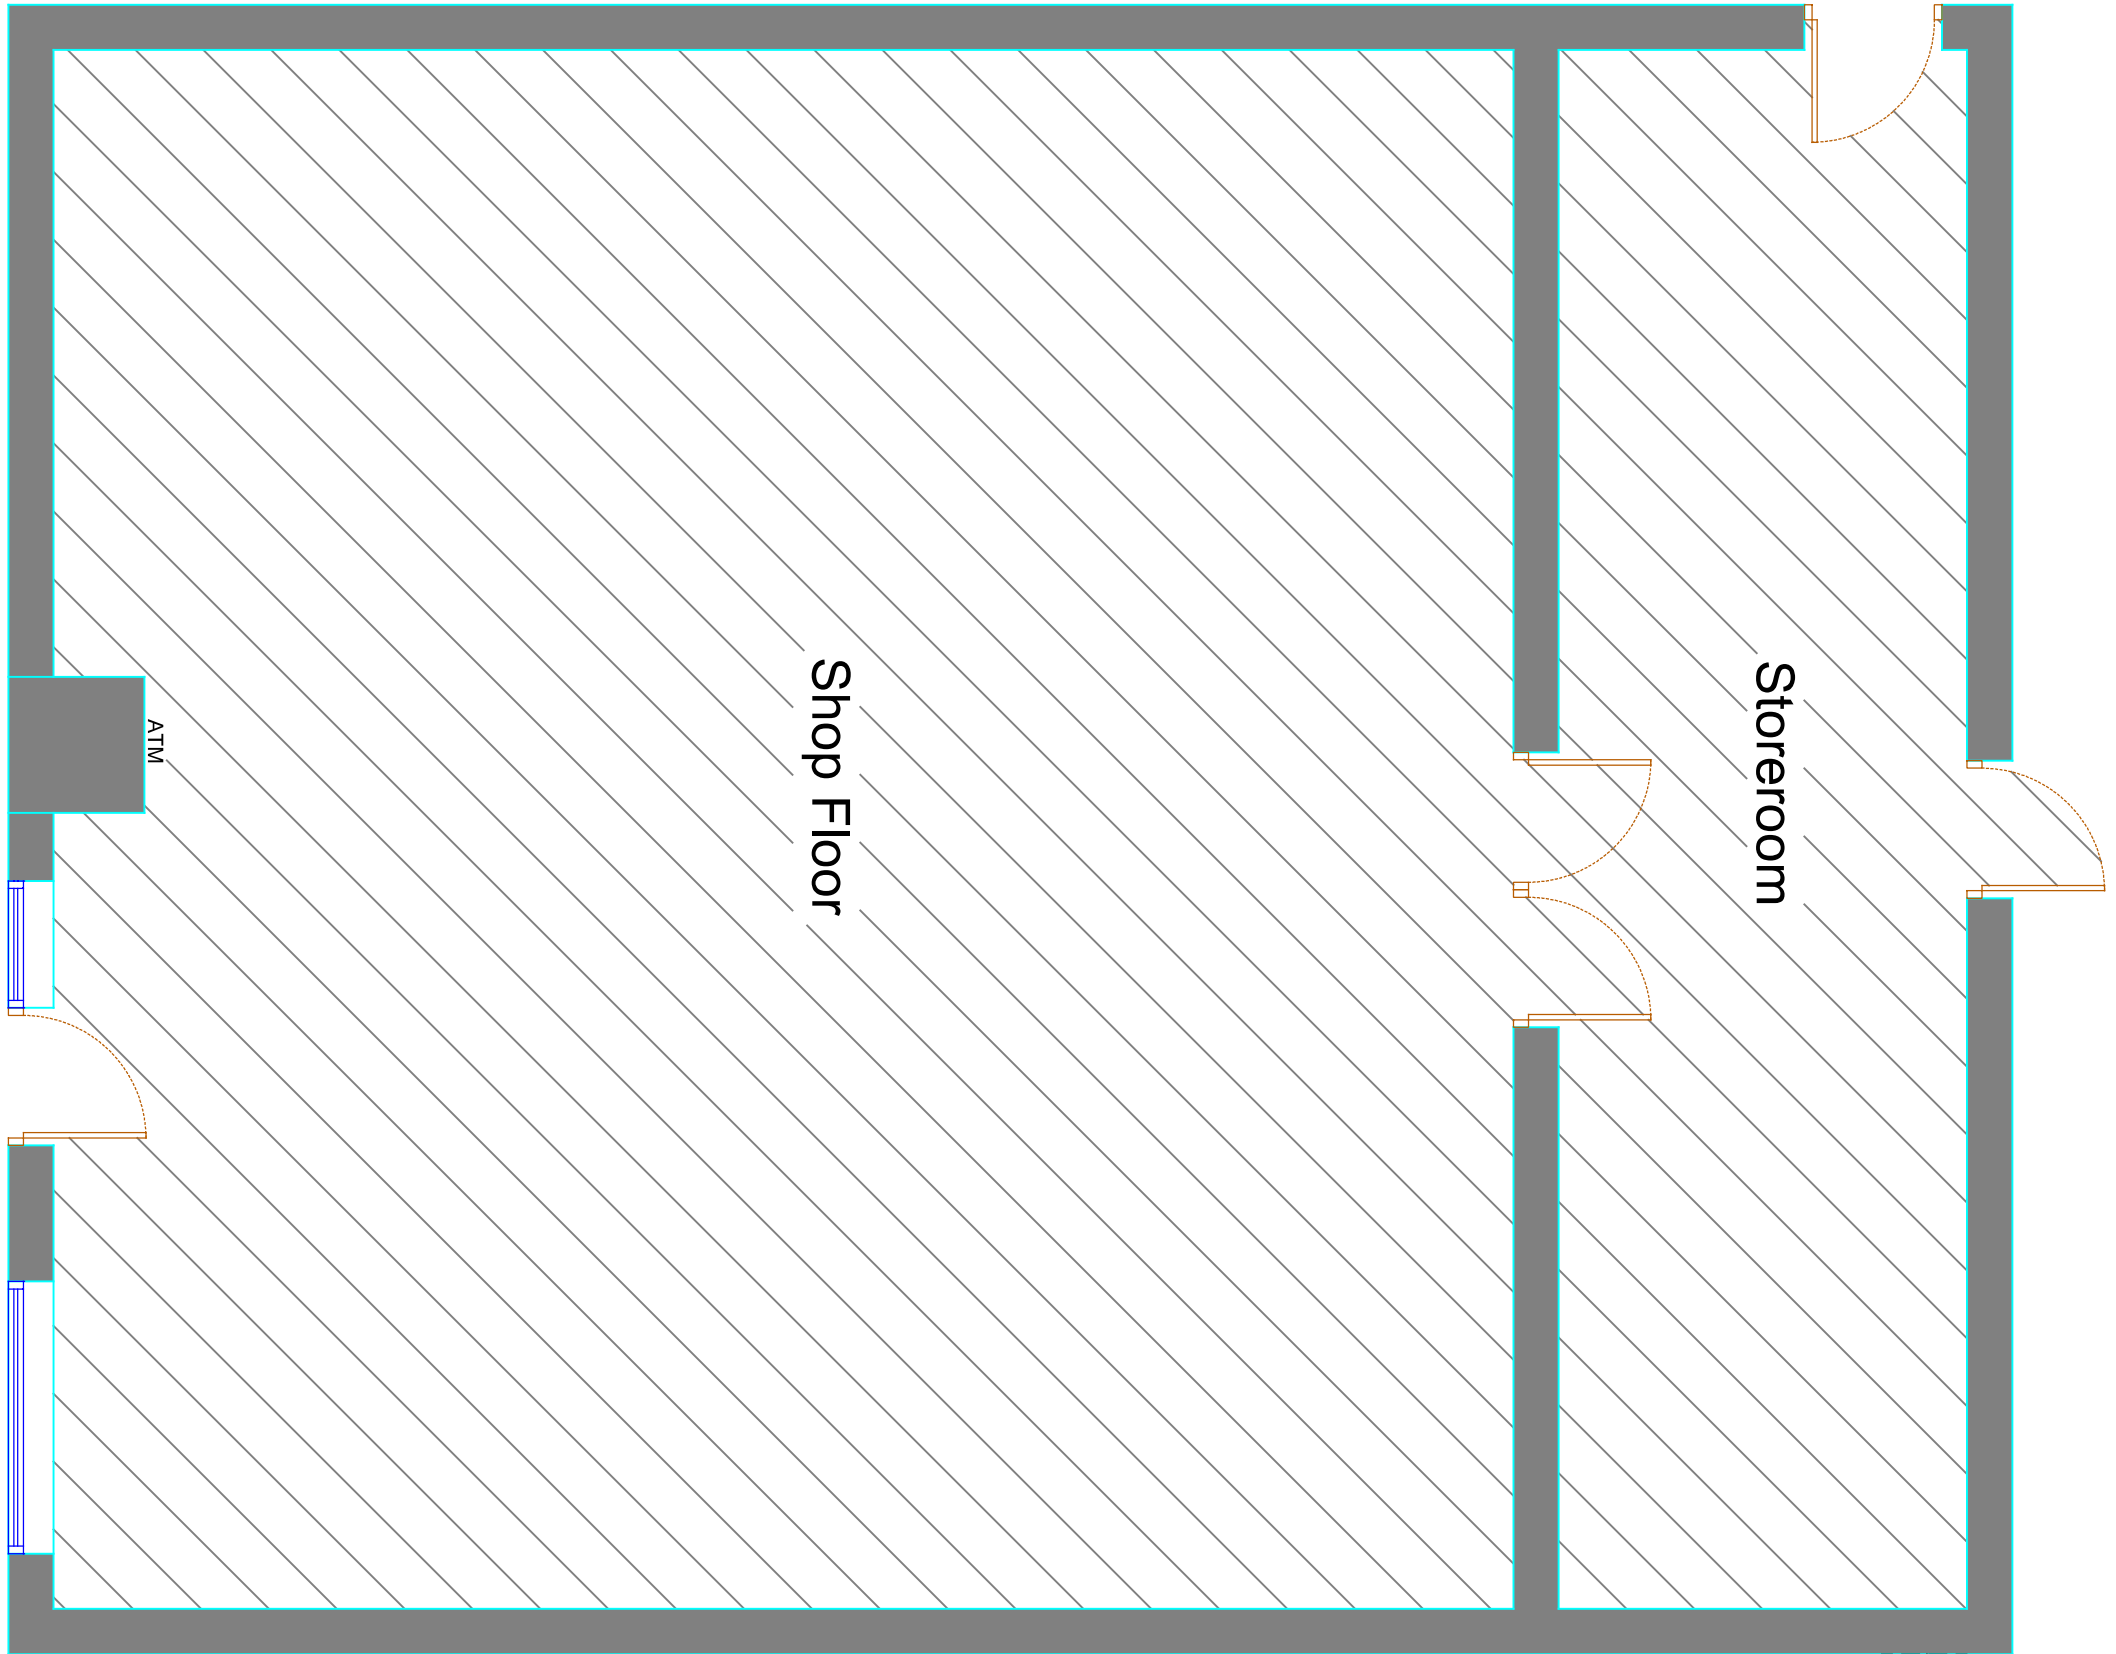

Storeroom


Storeroom

Shop Floor


Shop Floor

Western Site Boundary

Western Site Boundary - New 2m high close board fence

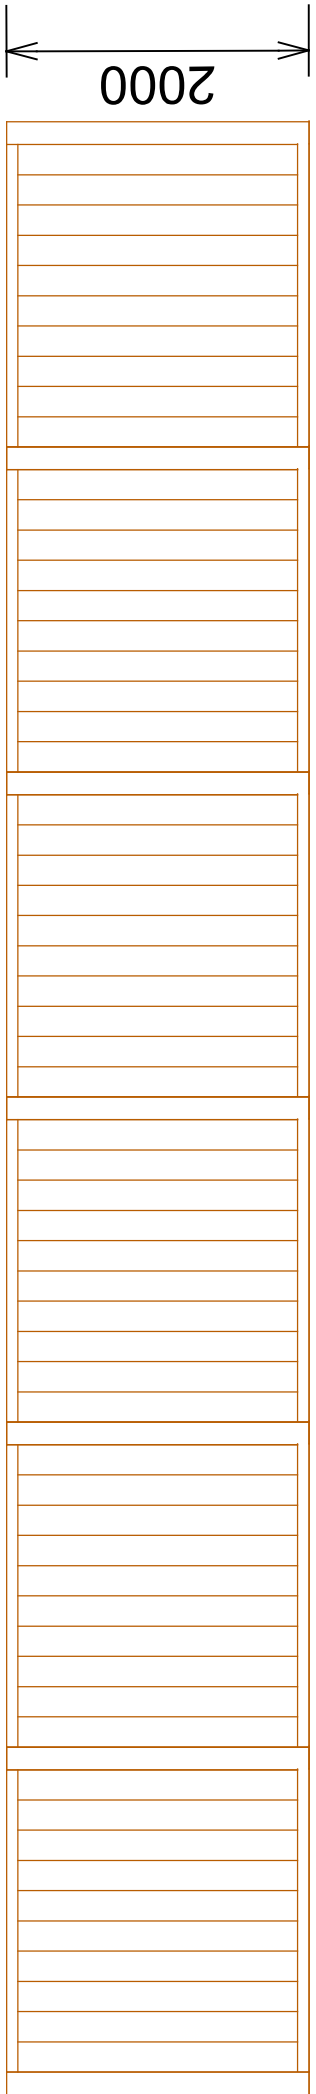

2m high close board fence details
to site boundaries

 

Rev Description Date

Project
32 CROFTWOOD GROVE, WHISTON,
PRESTON, L35 3UT

Client
MR ANTONY FERNANDO.

Contract No. Drg. No. Revision Scale 1:50 & 1:100 @ A1

By MCC Date OCT 2024

Drawing Title
EXISTING AND PROPOSED PLANS -
REV A

MAT DESIGN LIMITED
Town Planning & Building Control
Consultants

17 BROOKSIDE AVE
ECCLESTON
ST. HELENS
WA10 4RN
Telephone: 07850203448
E-mail: mikedata@bhgyonder.co.uk