


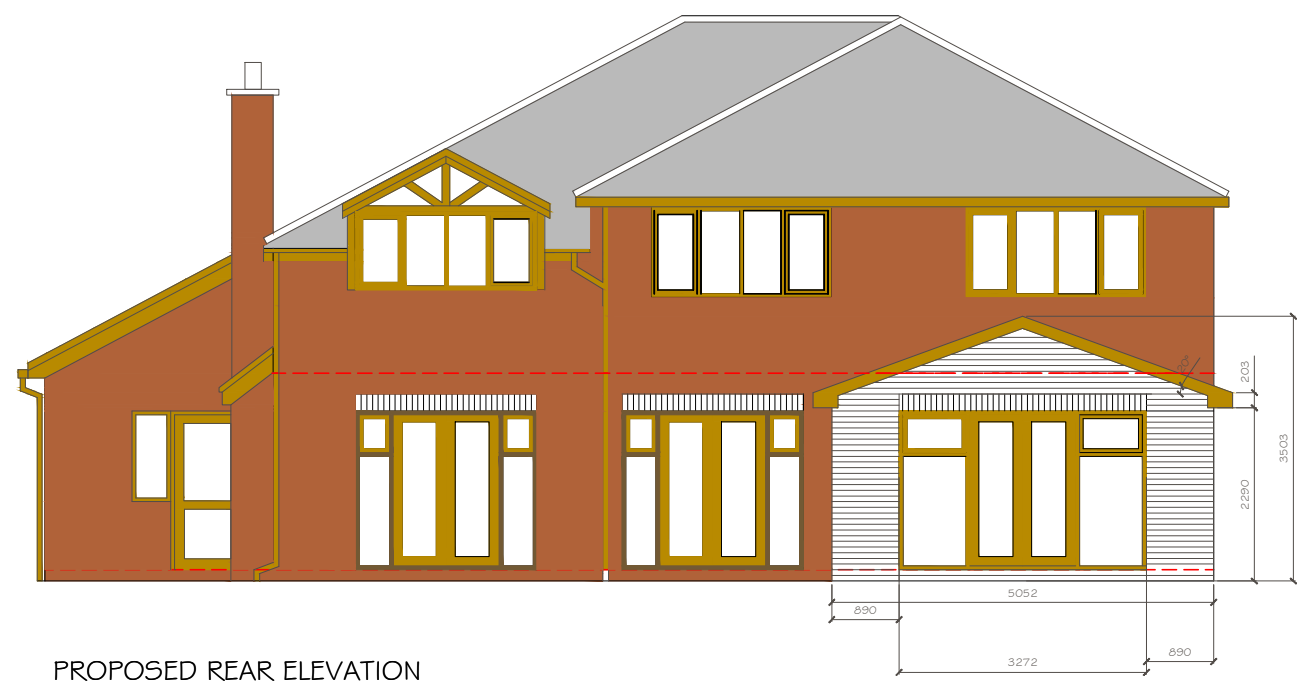

PROPOSED REAR ELEVATION




EXISTING REAR ELEVATION

PROPOSED EXTERNAL FINISHES
WALLS FACING BRICK TO MATCH EXISTING
NEW EXTERNAL WINDOWS AND DOORS UPVC
NEW ROOF AREAS GREY INTERLOCKING CONCRETE TILES




EXISTING FRONT ELEVATION

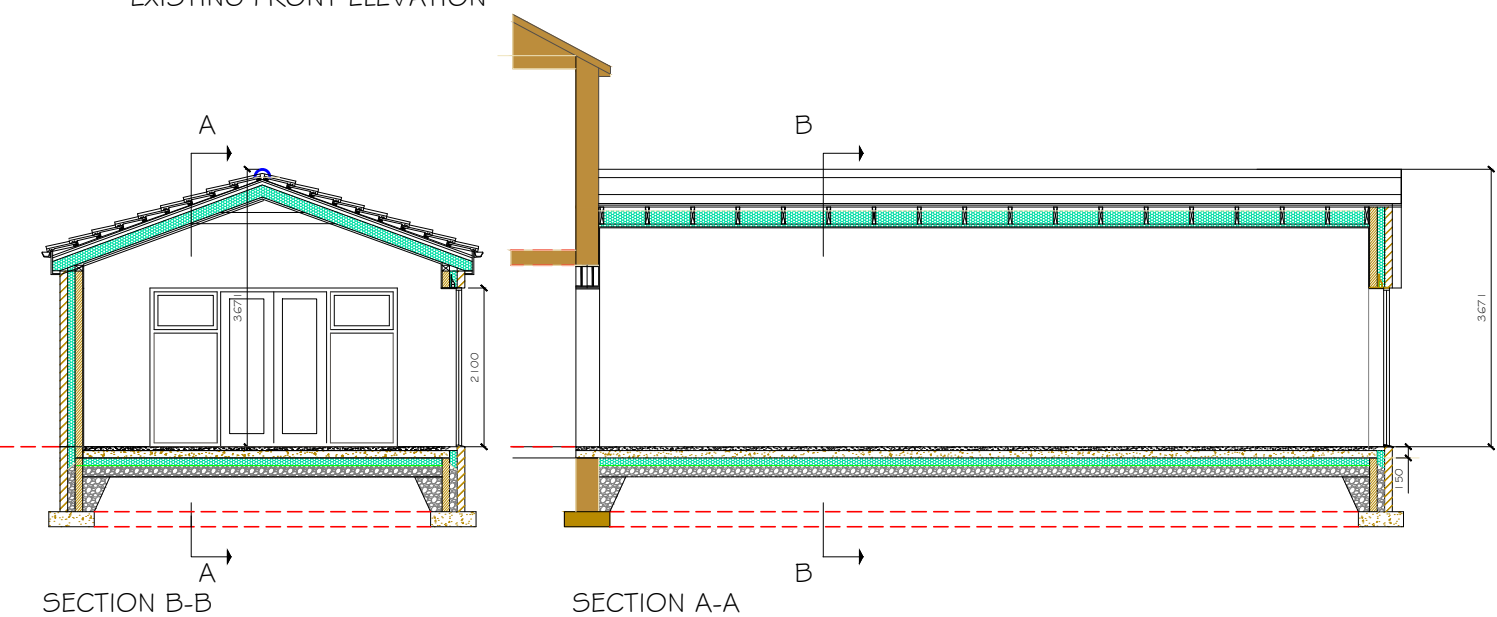


SECTION B-B

SECTION A-A

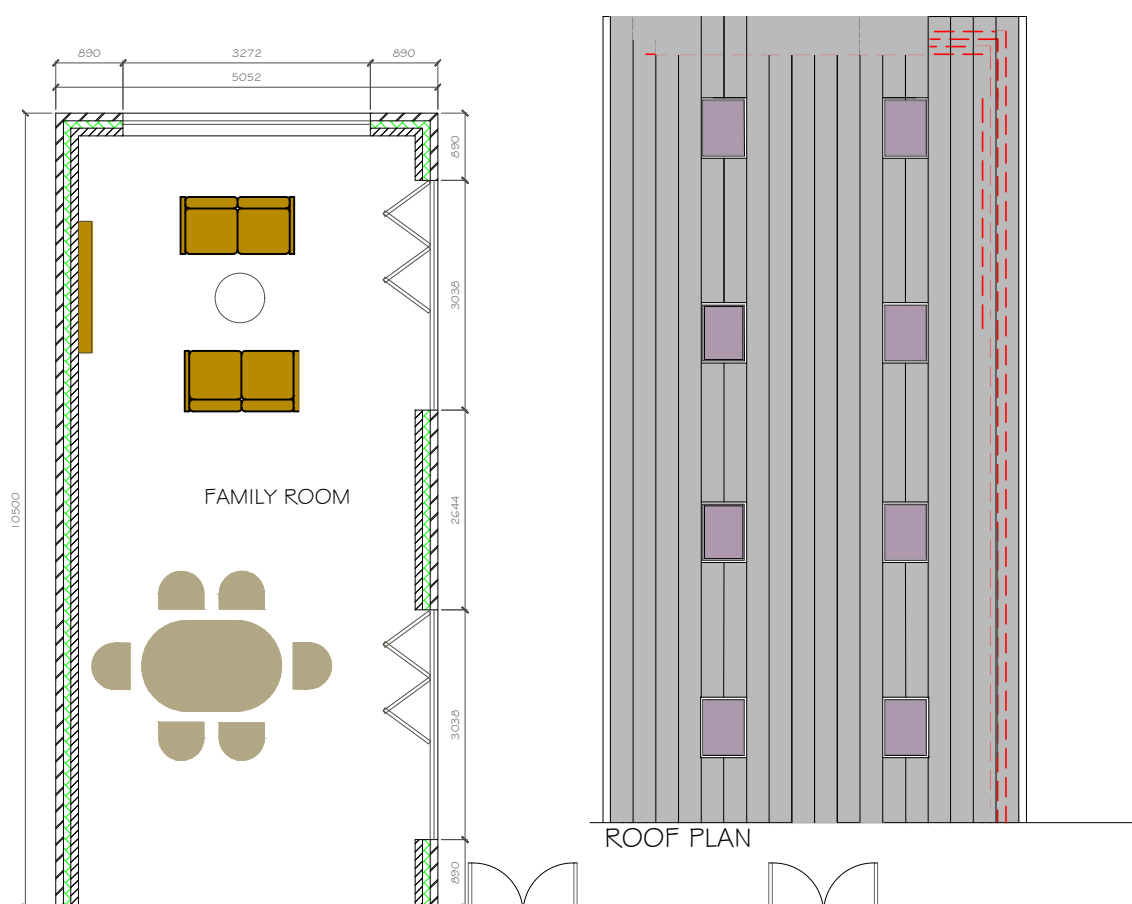


ROOF PLAN

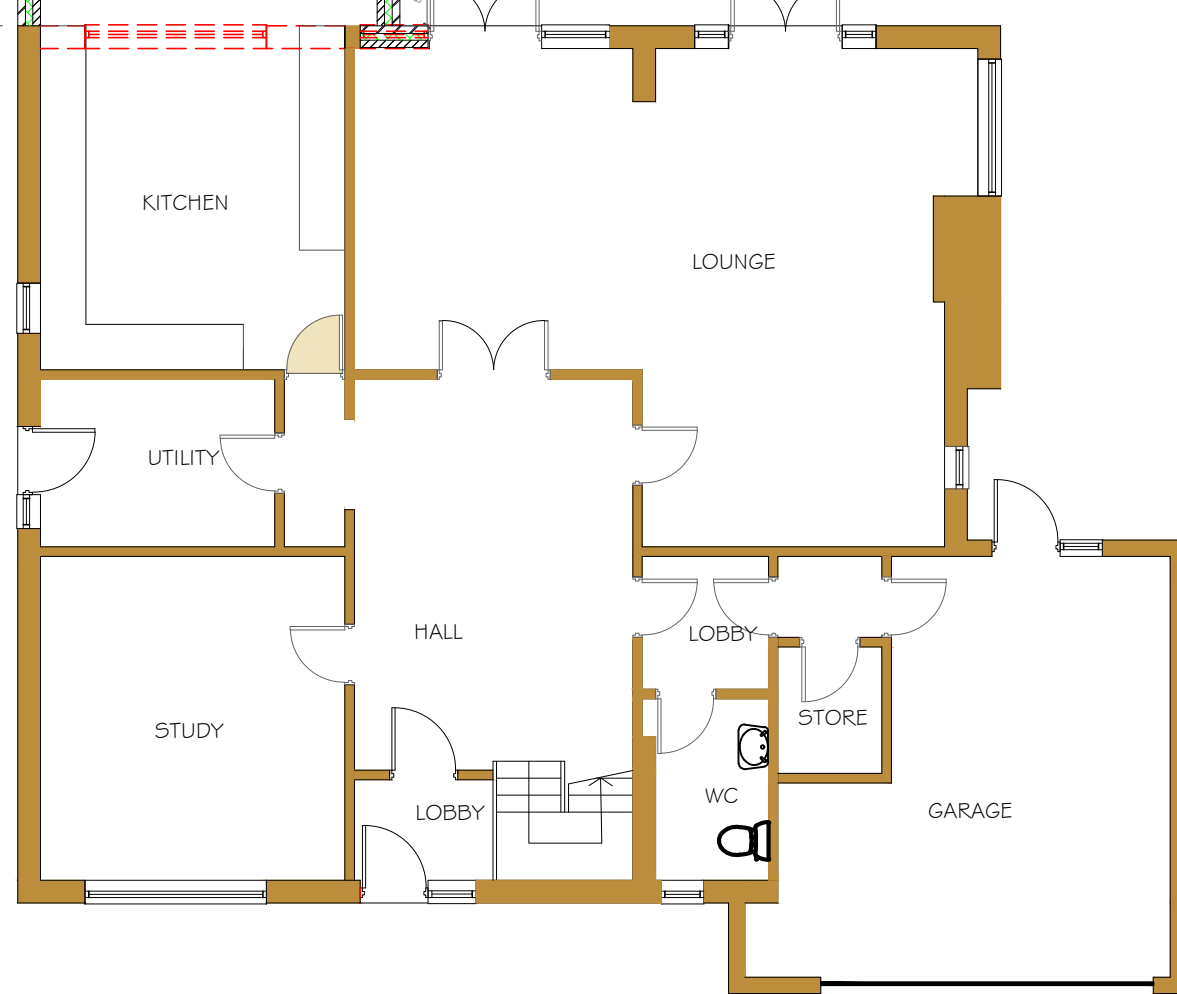

PROPOSED GROUND FLOOR PLAN




EXISTING GROUND FLOOR PLAN

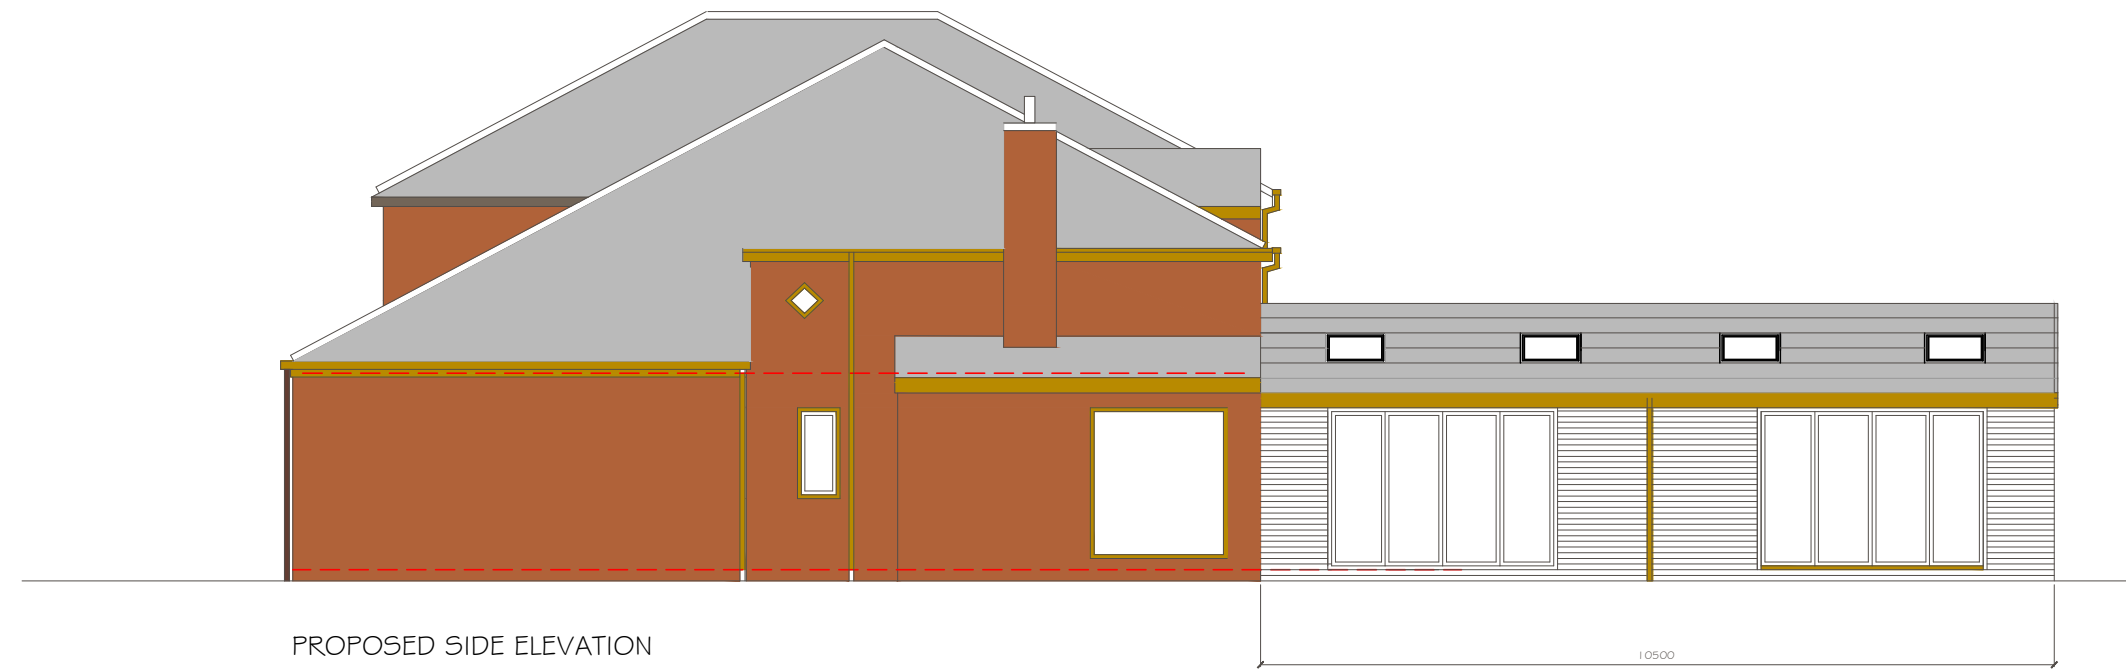


PROPOSED SIDE ELEVATION

PROPOSED EXTERNAL FINISHES
WALLS FACING BRICK TO MATCH EXISTING
NEW EXTERNAL WINDOWS AND DOORS UPVC
NEW ROOF AREAS GREY INTERLOCKING CONCRETE TILES

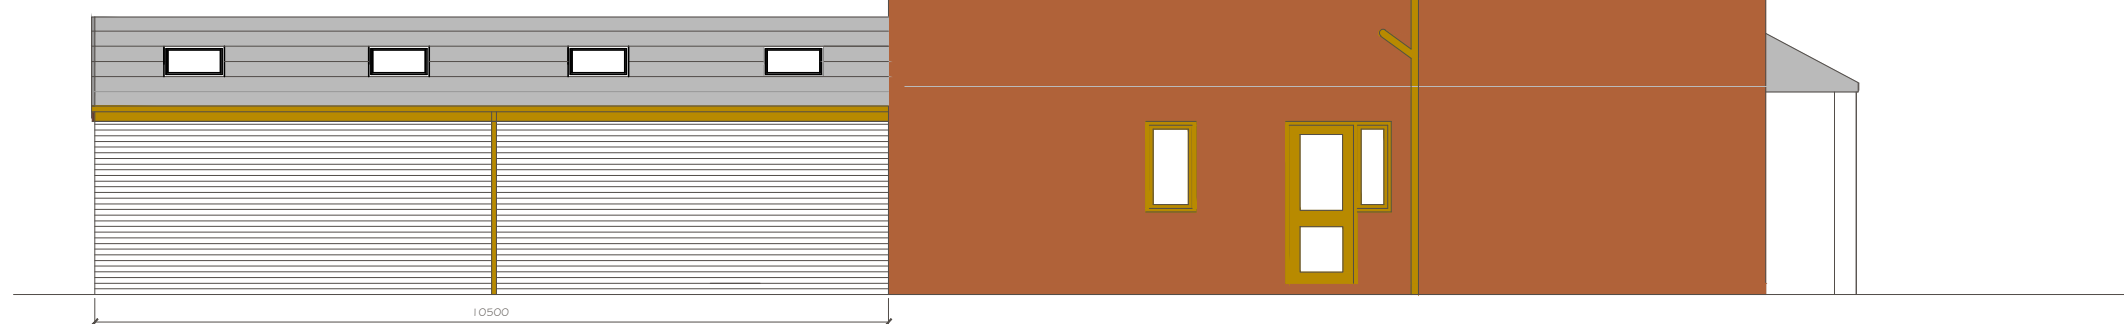


PROPOSED SIDE ELEVATION

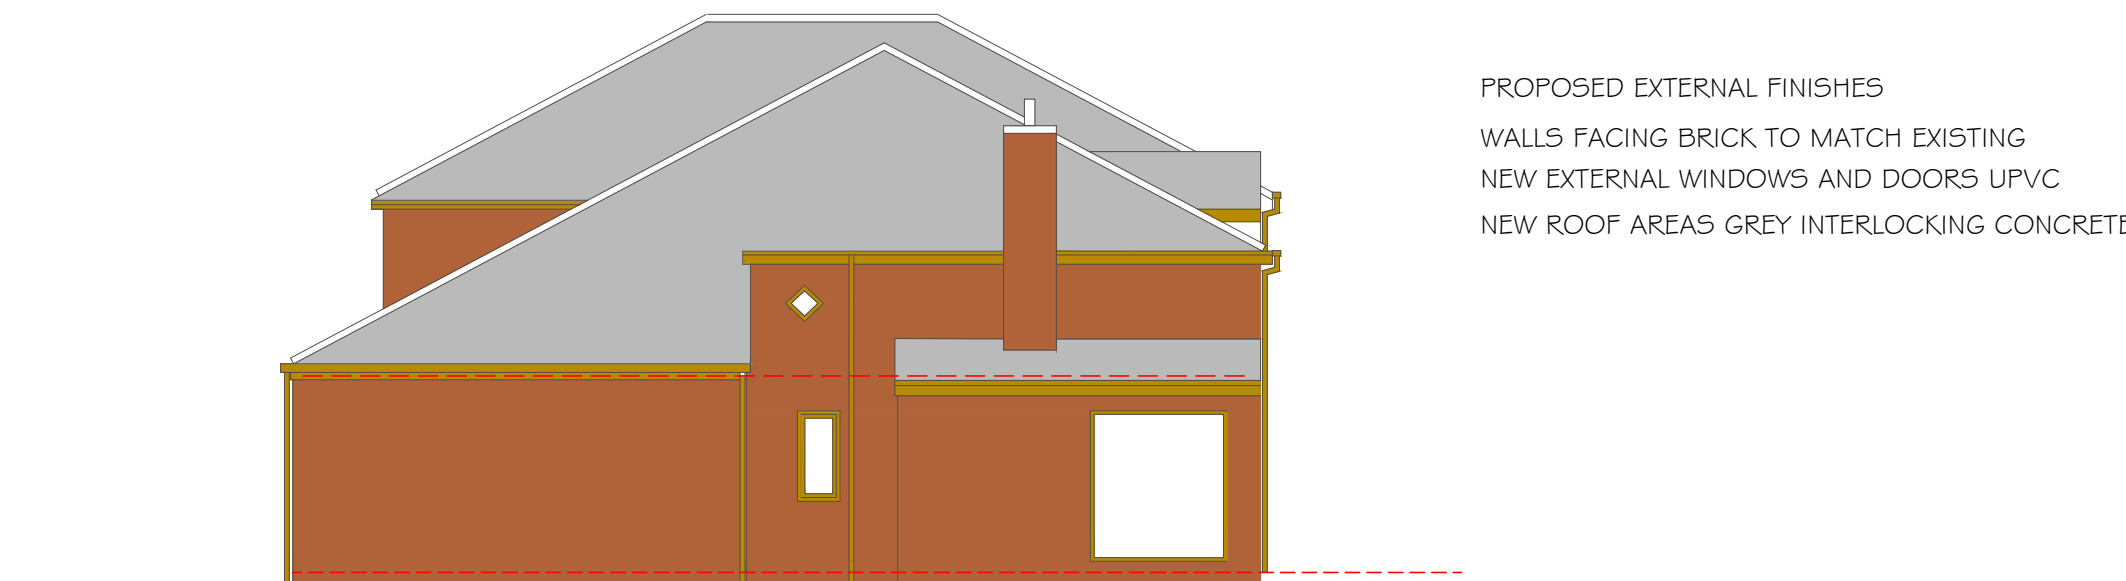

EXISTING SIDE ELEVATION

PROPOSED EXTERNAL FINISHES
WALLS FACING BRICK TO MATCH EXISTING
NEW EXTERNAL WINDOWS AND DOORS UPVC
NEW ROOF AREAS GREY INTERLOCKING CONCRETE TILES

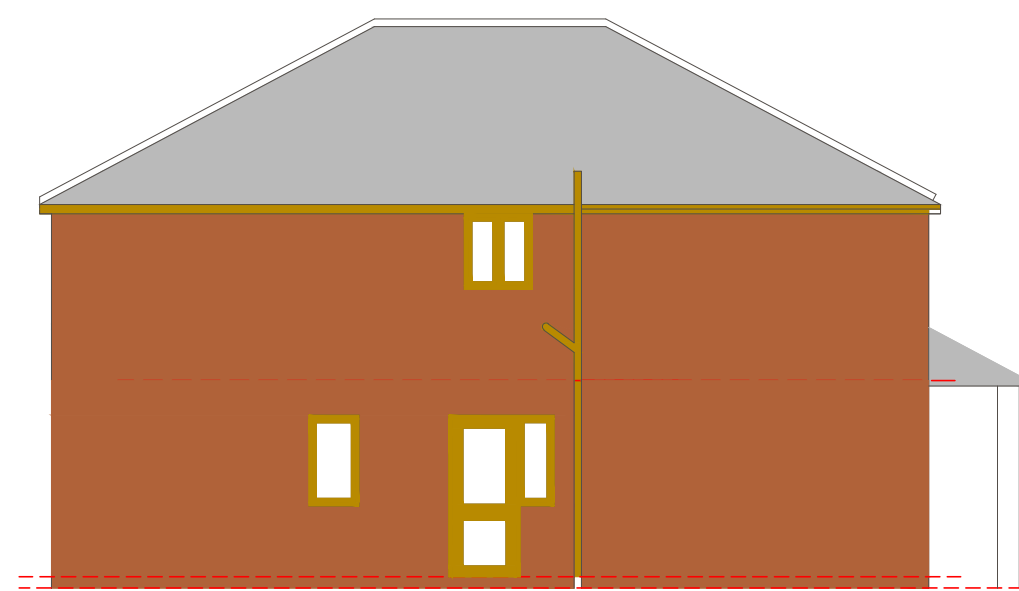

EXISTING SIDE ELEVATION

DRG No OM 100-01 Rev A
Windows omitted from rear elevation
09/10/24



NOTE: These drawings are not intended as full working details. Specifications and materials should be in accordance with the Building Regulations and Planning Requirements. The Client is advised to check the contractor's proposed materials, light fittings, radiator positions, and fixtures etc.

PROPOSED EXTENSION AND INTERNAL ALTERATIONS
3 OLD MEADOWS KNOWSLEY VILLAGE
EXISTING PLANS SECTIONS AND ELEVATIONS
SCALE 1:100
DATE: SEPT. 2024
DRG No OM 100-01 Rev A