



PLEASE NOTE:
Drawings subject to relevant statutory approvals.
All dimensions to be checked on site. Do not scale from this drawing. Work to figured dimensions only.
© This drawing is copyright of ABF DESIGN & CONSULTANCY LTD and may not be reproduced in any way without their specific permission.

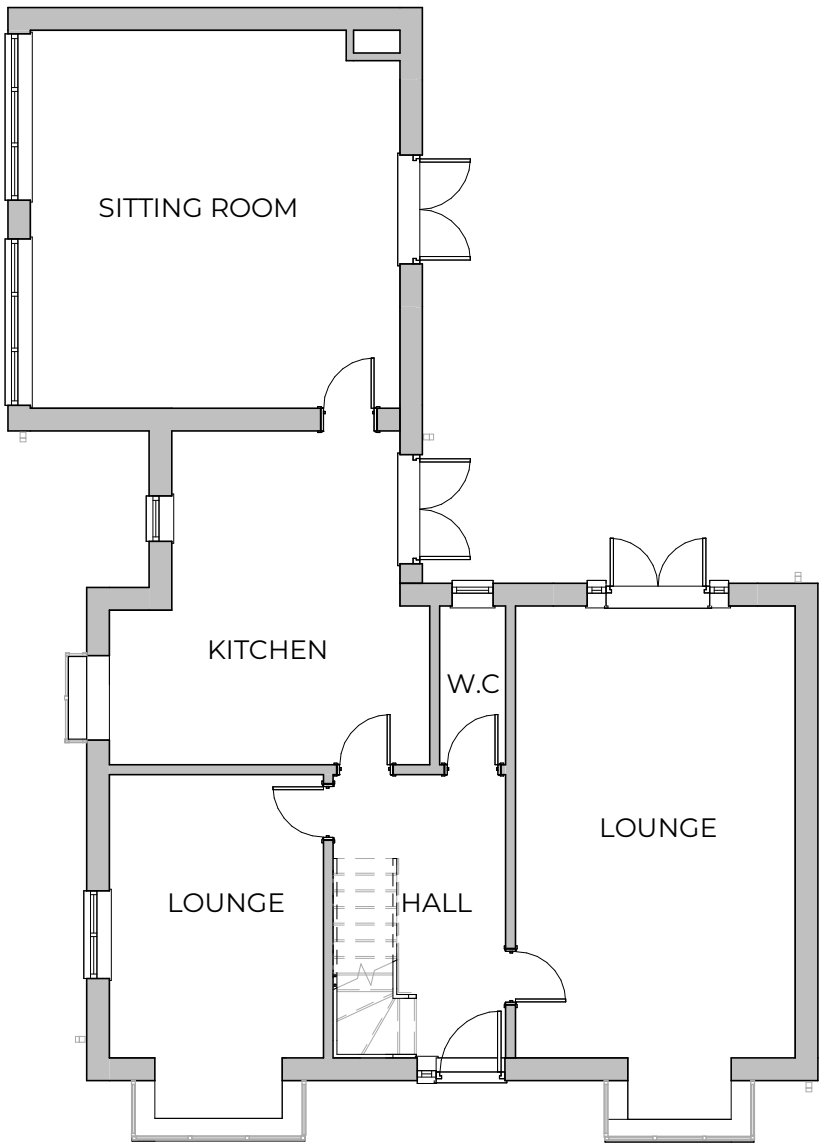

Existing Ground Floor Plan
1:100

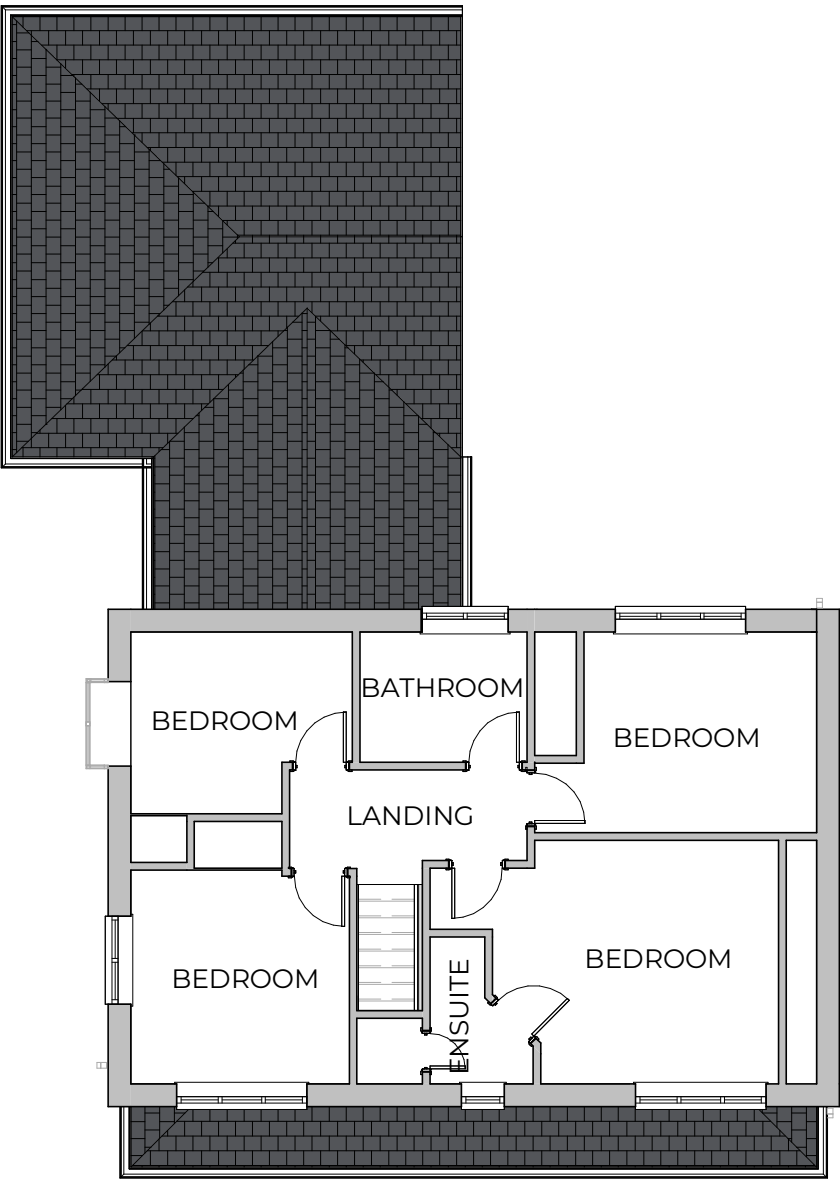

Existing First Floor Plan
1:100



Existing Front Elevation
1:100




Existing Rear Elevation
1:100



Existing Side Elevation
1:100



Existing Side Elevation (no. 10)
1:100

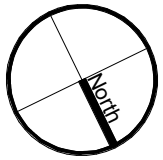

1 0 1 2 3 4 5
SCALE 1: 100 m

ABF DESIGN CONSULTANCY 0190 254 2222	
☐ Preliminary	☐ Tender
☒ Planning	☐ Construction
Client > Ashelee & Jason	
Project > 12 Firethorne Road L26 7XE	
Drawing Title > Existing Floor Plans and Elevations	
Scale > 1:100 @ A2	Date > July 25'
Drawing No. > ABF-1190-XX-ZZ-DR-A-001	Rev > B