




Proposed Front Elevation
1:50




Proposed Rear Elevation
1:50



Proposed Side Elevation
1:50

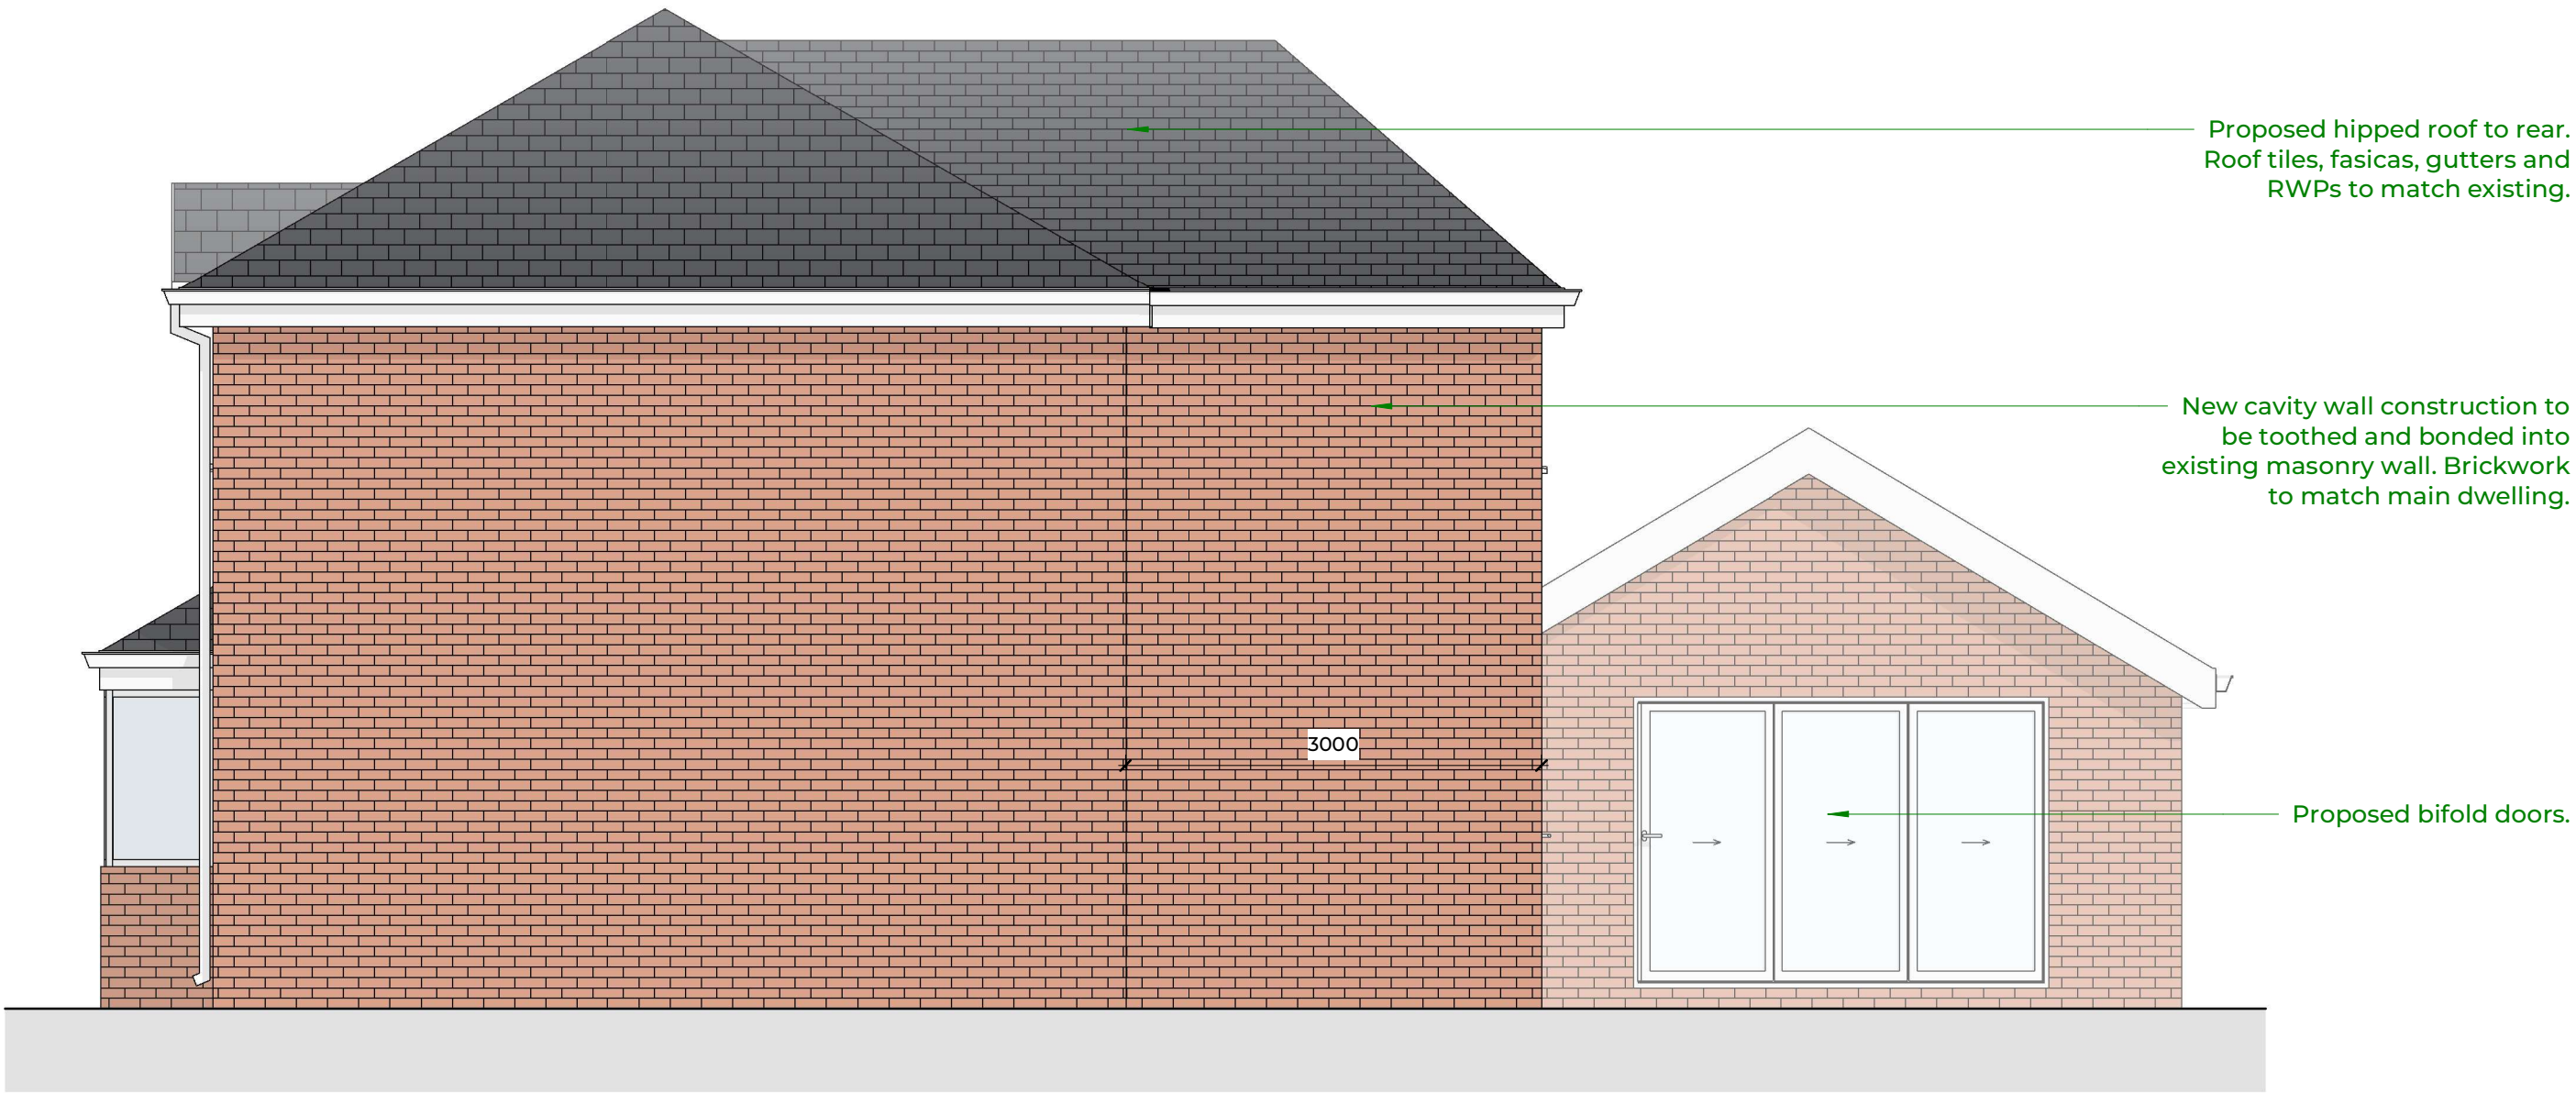

Proposed Side Elevation (no. 10)
1:50

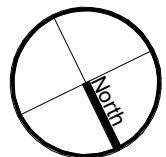

0.5 0 0.5 1 1.5 2 2.5
SCALE 1: 50 m