

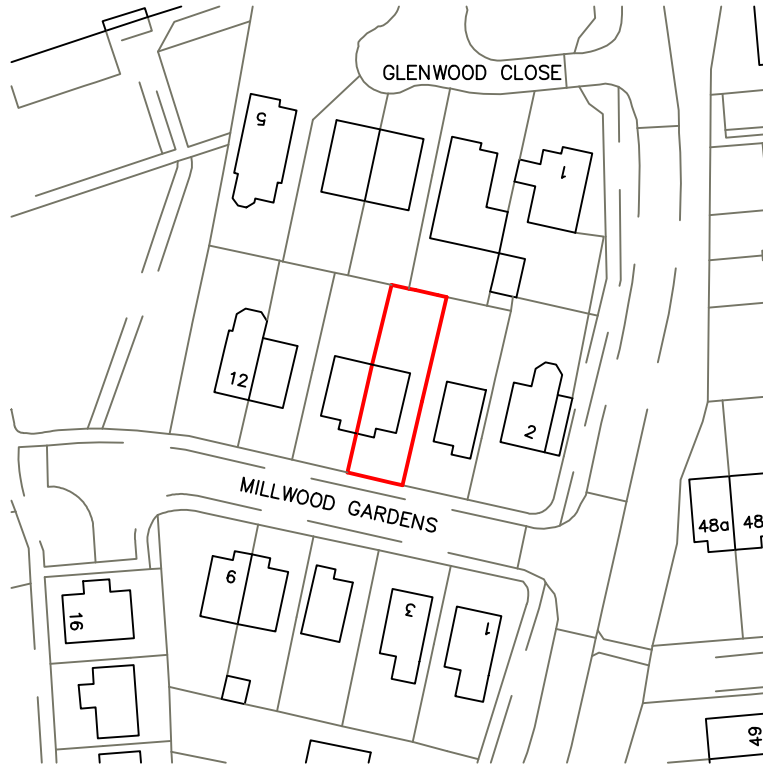


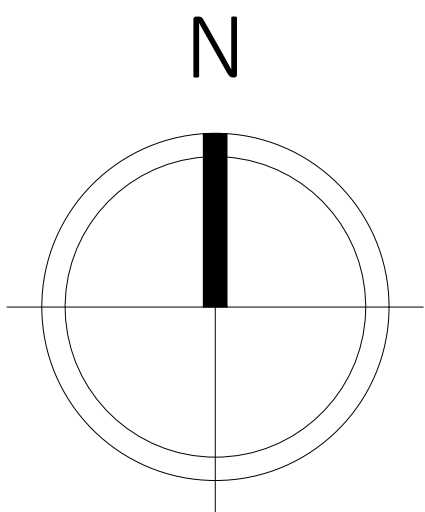

**ISSUED FOR
APPROVAL**

REV	DETAILS	DATE
-----	---------	------

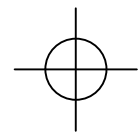

152 Manchester Road,
Ince, Wigan
WN2 2EA
DIRECT DIAL: 07885 808 771
EMAIL: info@trarchitecturalservices.co.uk
www.trarchitecturalservices.co.uk

DRAWN BY	CHKD BY	DATE	SCALE
TR	TR	04/10/21	1:50@A1

CLIENT
Max Valesco



CONTRACT
**6 Millwood Garden, Whiston, Prescot,
L35 3RR**

DRAWING TITLE
Existing Plan & Elevations


DRAWING No. **R1841 - 100**

NOTES:


- All interior dimensions including ceiling heights are taken to and from finished surfaces unless stated otherwise.
- All levels and dimensions must be checked on site.
- For any discrepancies with the information depicted in this drawing please contact TR Architectural Services.
- Responsibility cannot be accepted for alterations made to this drawing without prior permission from TR Architectural Services.
- These are planning drawings and room layout guidelines, they should not be used as a set of construction drawings.
 - Please refer to note 2.

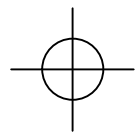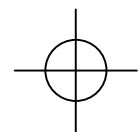


Existing Front Elevation
Scale - 1:50

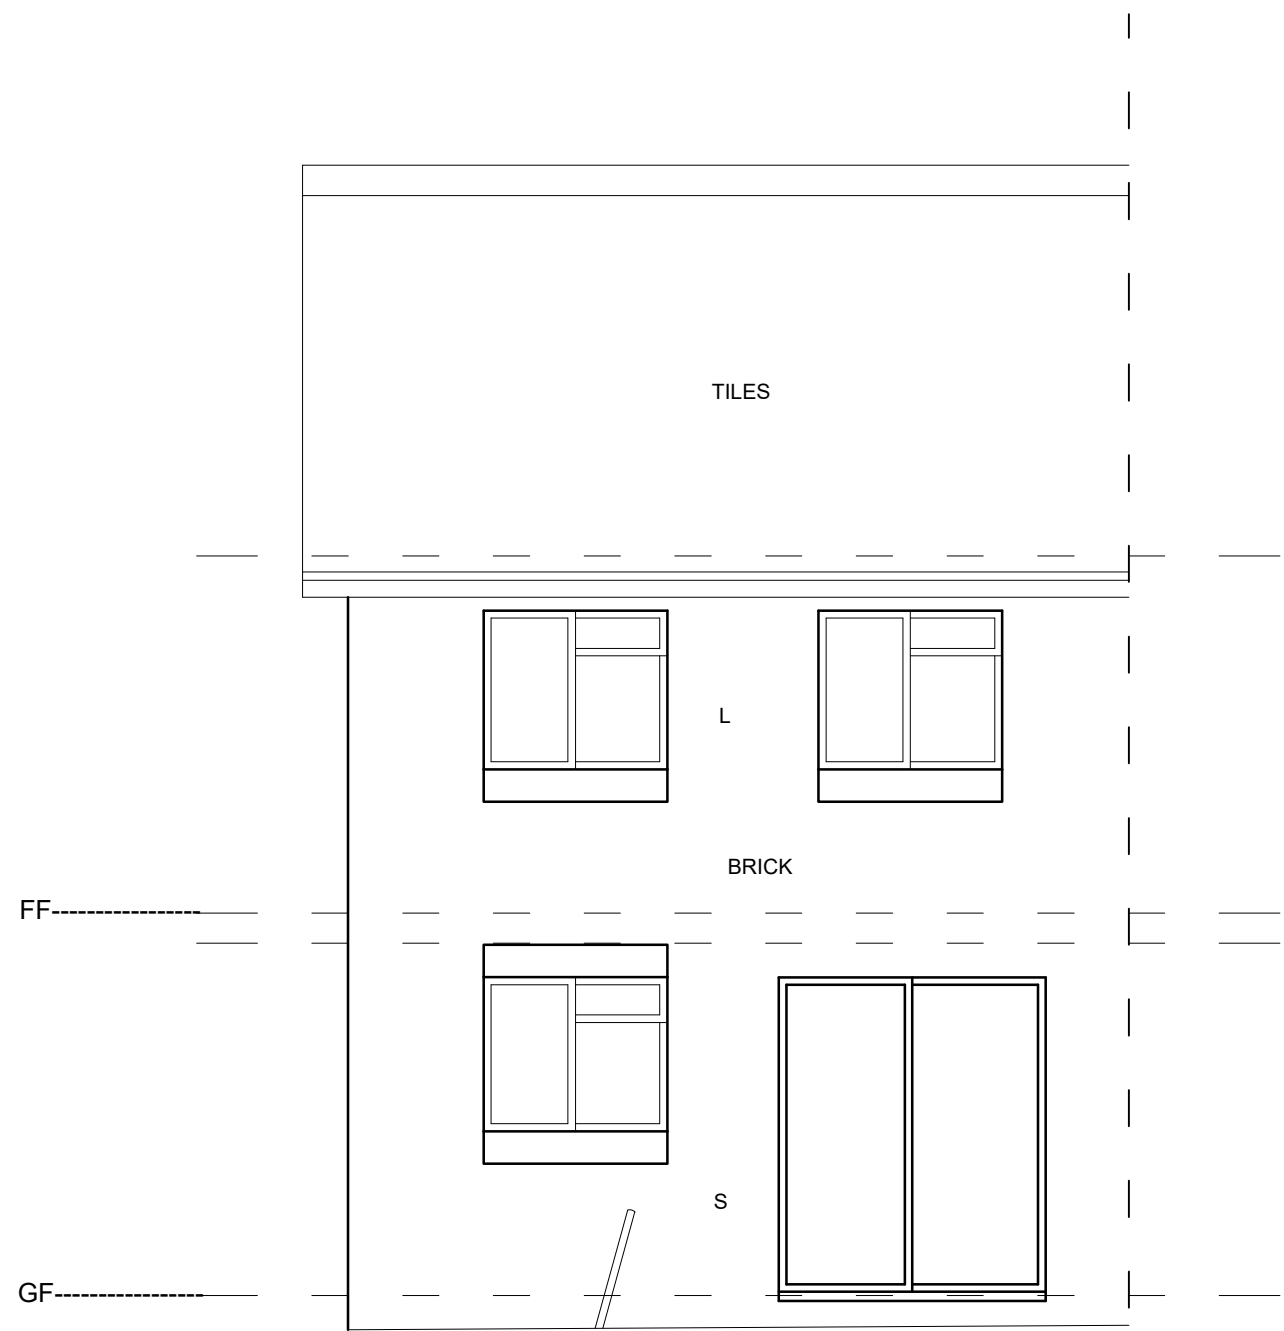


Existing Rear Elevation
Scale - 1:50

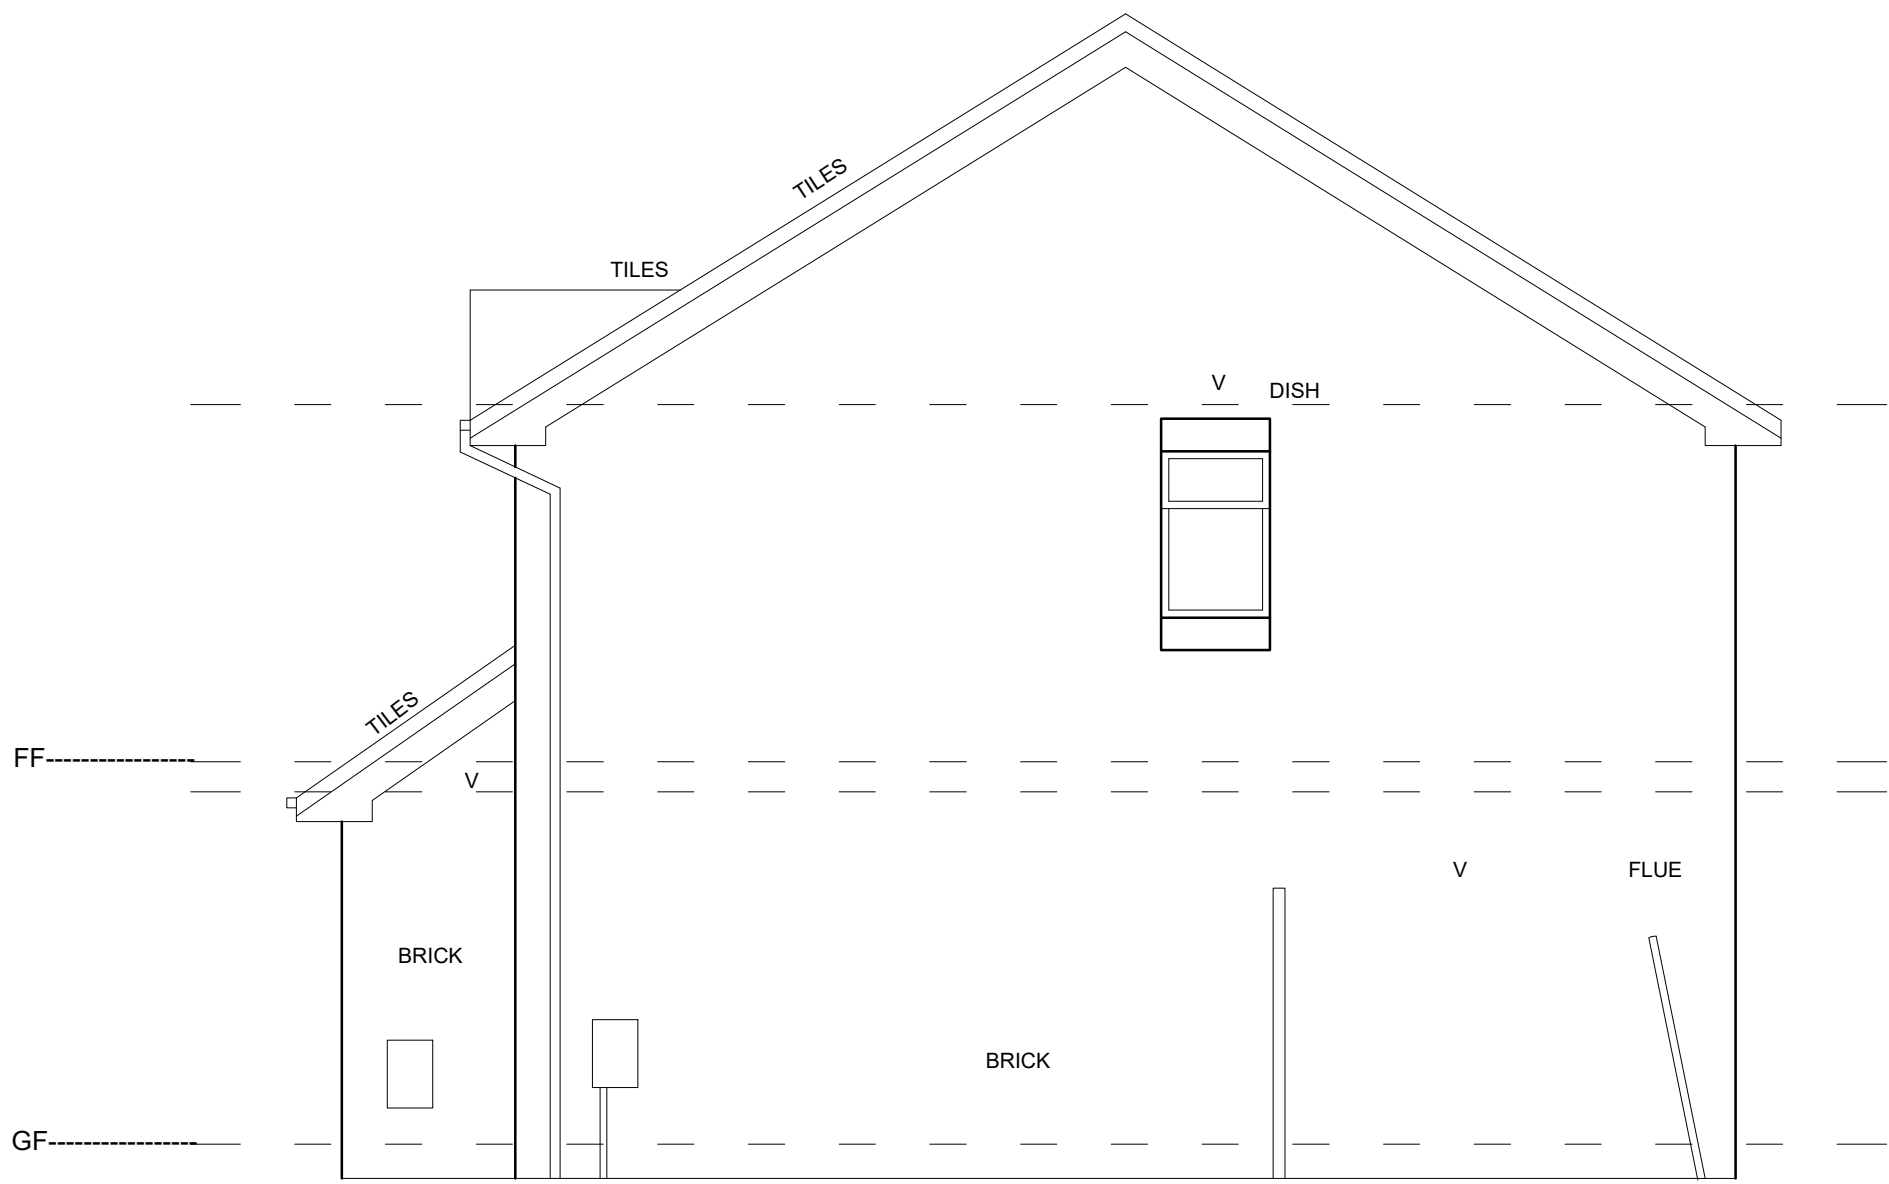

Existing Side Elevation
Scale - 1:50

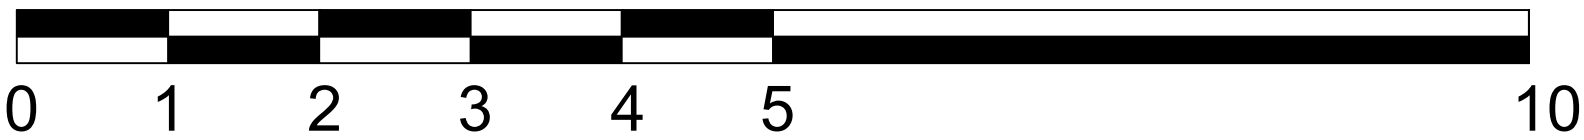

SCALE BAR 1:50

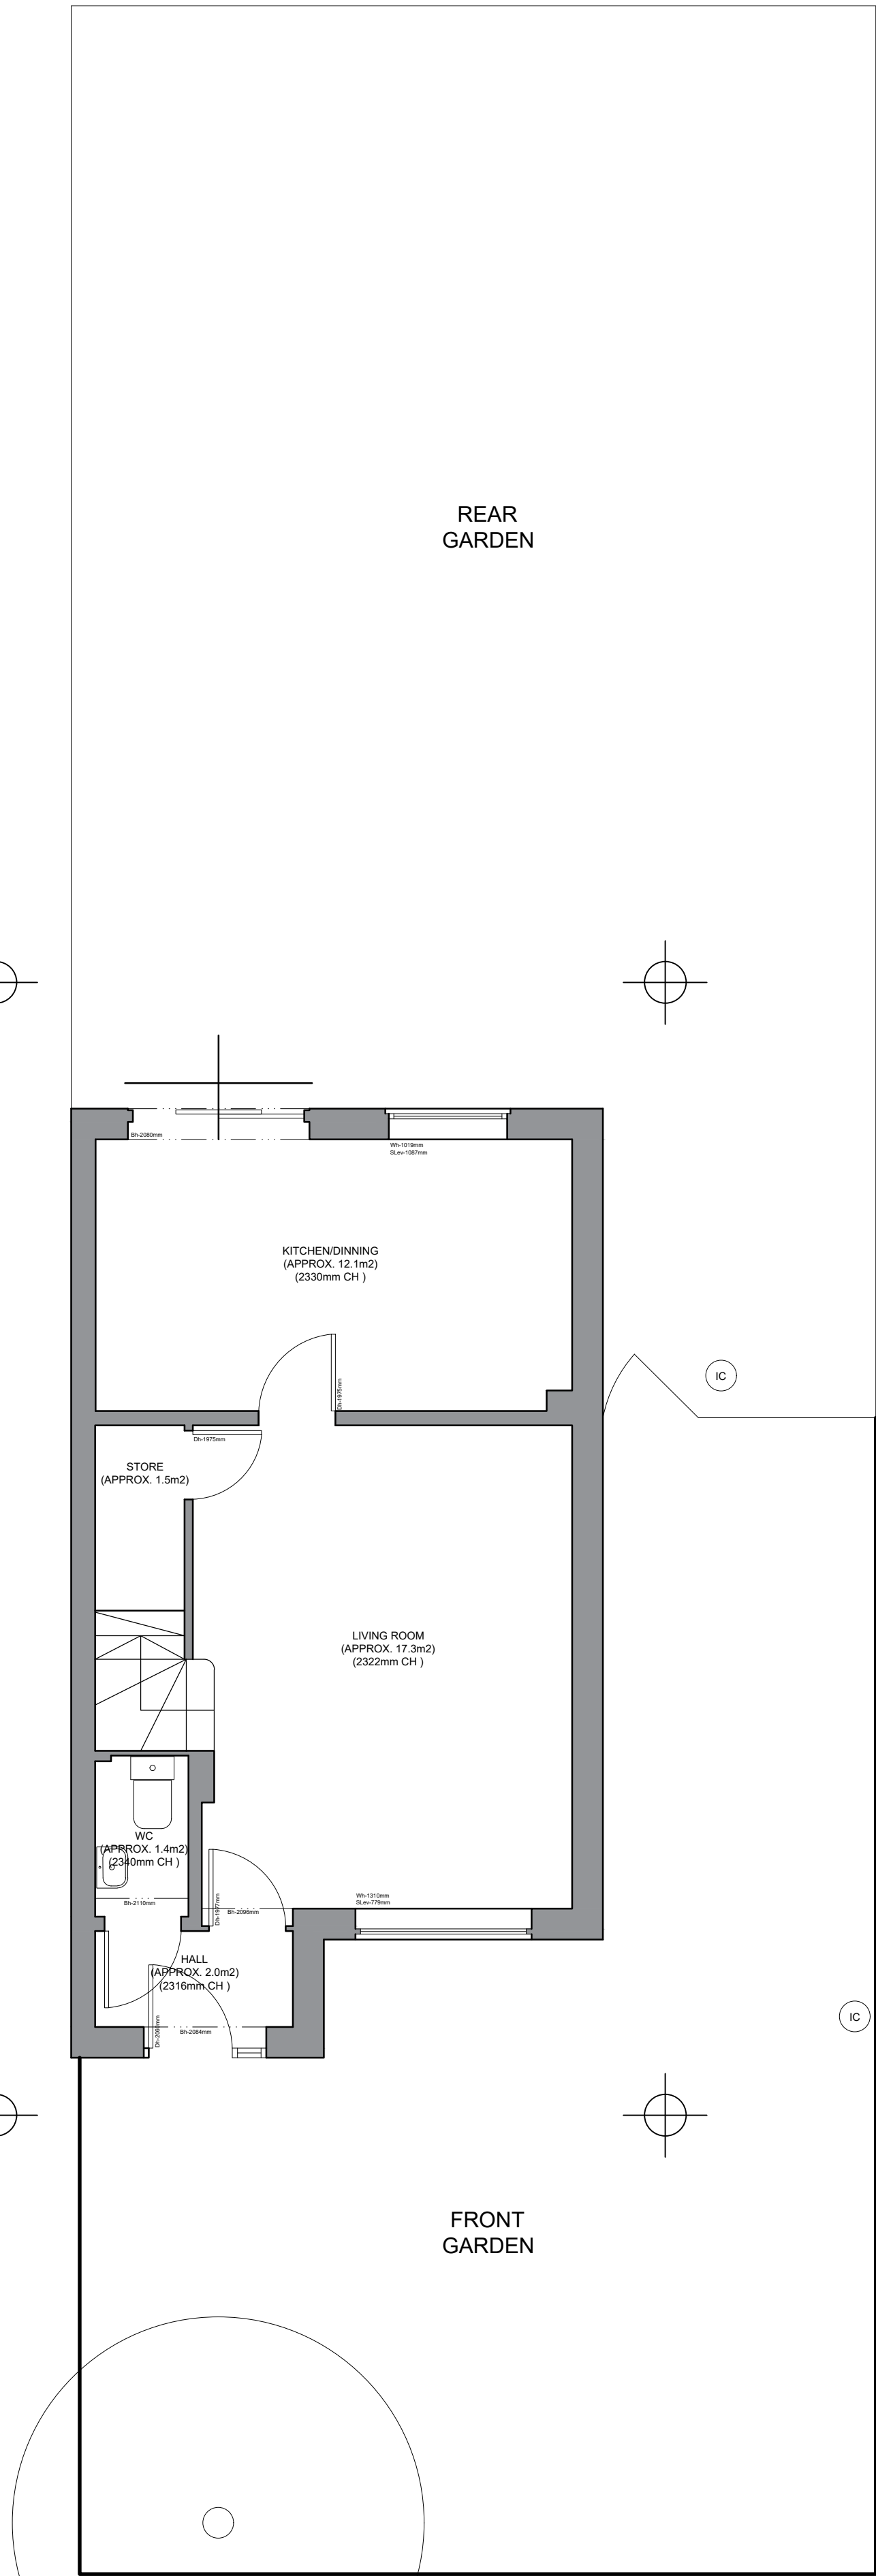

NEIGHBORS PROPERTY