



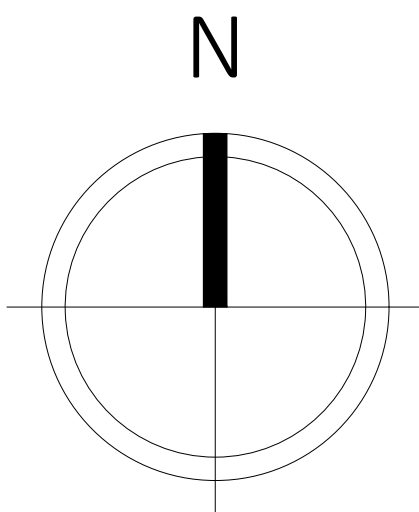


Existing Front Elevation
Scale - 1:100

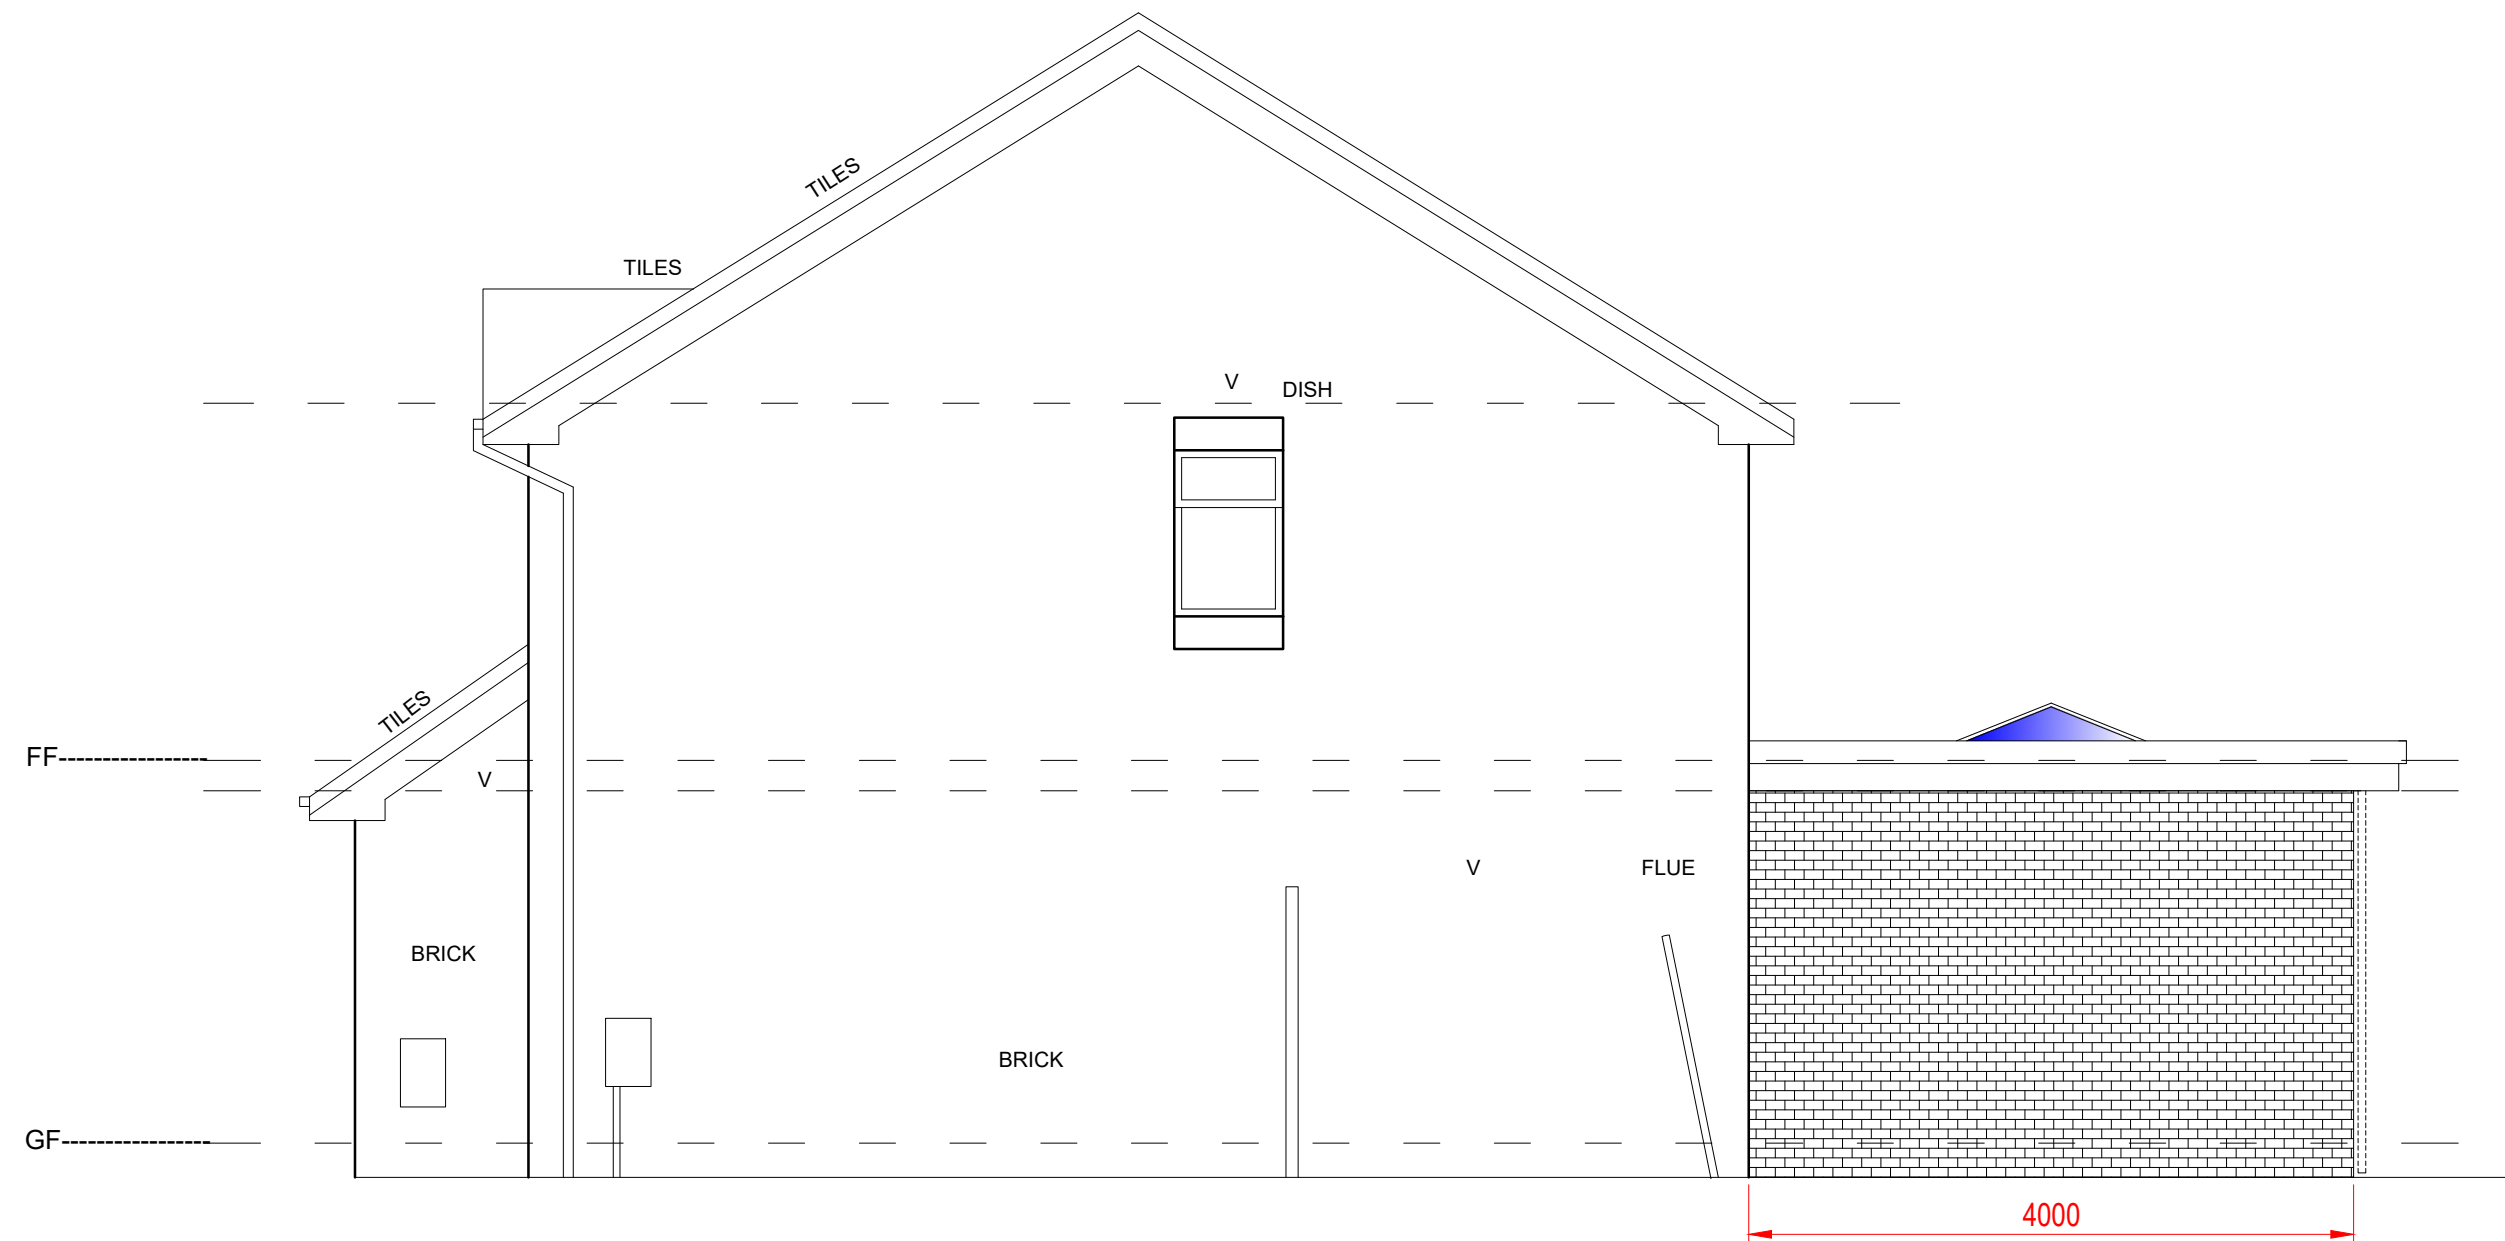

NOTES

1. All interior dimensions including ceiling heights are taken to and from finished surfaces unless stated otherwise.
 2. All levels and dimensions must be checked on site.
 3. For any discrepancies with the information depicted in this drawing please contact TR Architectural Services.
 4. Responsibility cannot be accepted for alterations made to this drawing without prior permission from TR Architectural Services.
 5. These are planning drawings and room layout guidelines, they should not be used as a set of construction drawings.
- Please refer to note 2.

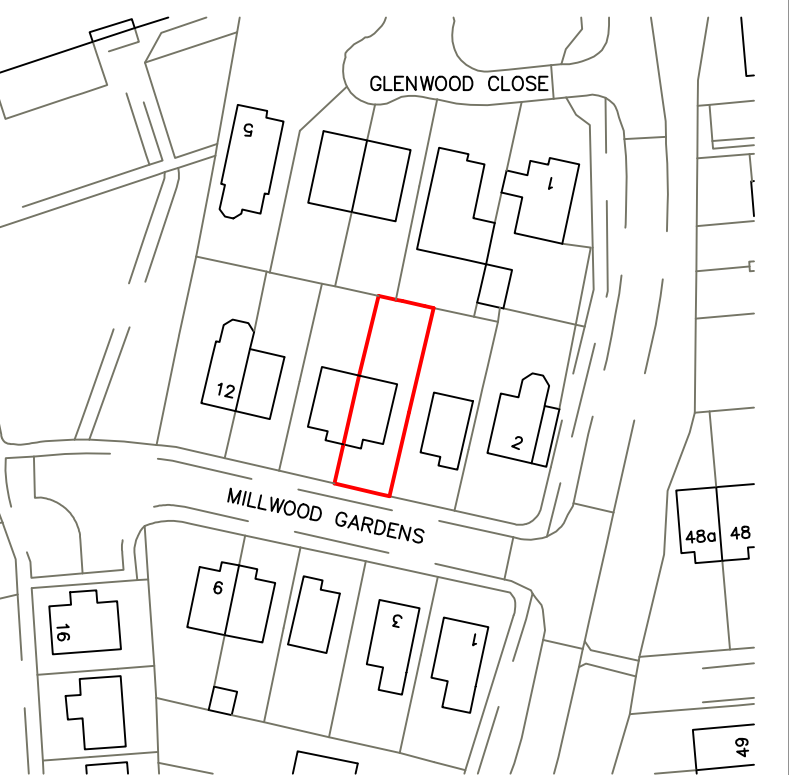

**ISSUED FOR
APPROVAL**

REV	DETAILS	DATE



152 Manchester Road,
Ince, Wigan
WN2 2EA
DIRECT DIAL: 07885 808 771
EMAIL: info@trarchitecturalservices.co.uk

www.trarchitecturalservices.co.uk

DRAWN BY	CHKD BY	DATE	SCALE
TR	TR	04/10/21	1:50@A1

CLIENT

Max Valesco

CONTRACT

6 Millwood Garden, Whiston, Prescot,
L35 3RR

DRAWING TITLE

Proposed Plan & Elevations

DRAWING No.

R1841 - 101