



NOTES
All dimensions to be checked on site. Figured dimensions to be read in preference to scaled. Drawing author accepts no responsibility for any unauthorised amendments to the drawing and does not permit unauthorised copying of the drawing. This drawing is copyright and remains the property of drawing author unless otherwise agreed.




LOCATION PLAN
Scale 1:1250

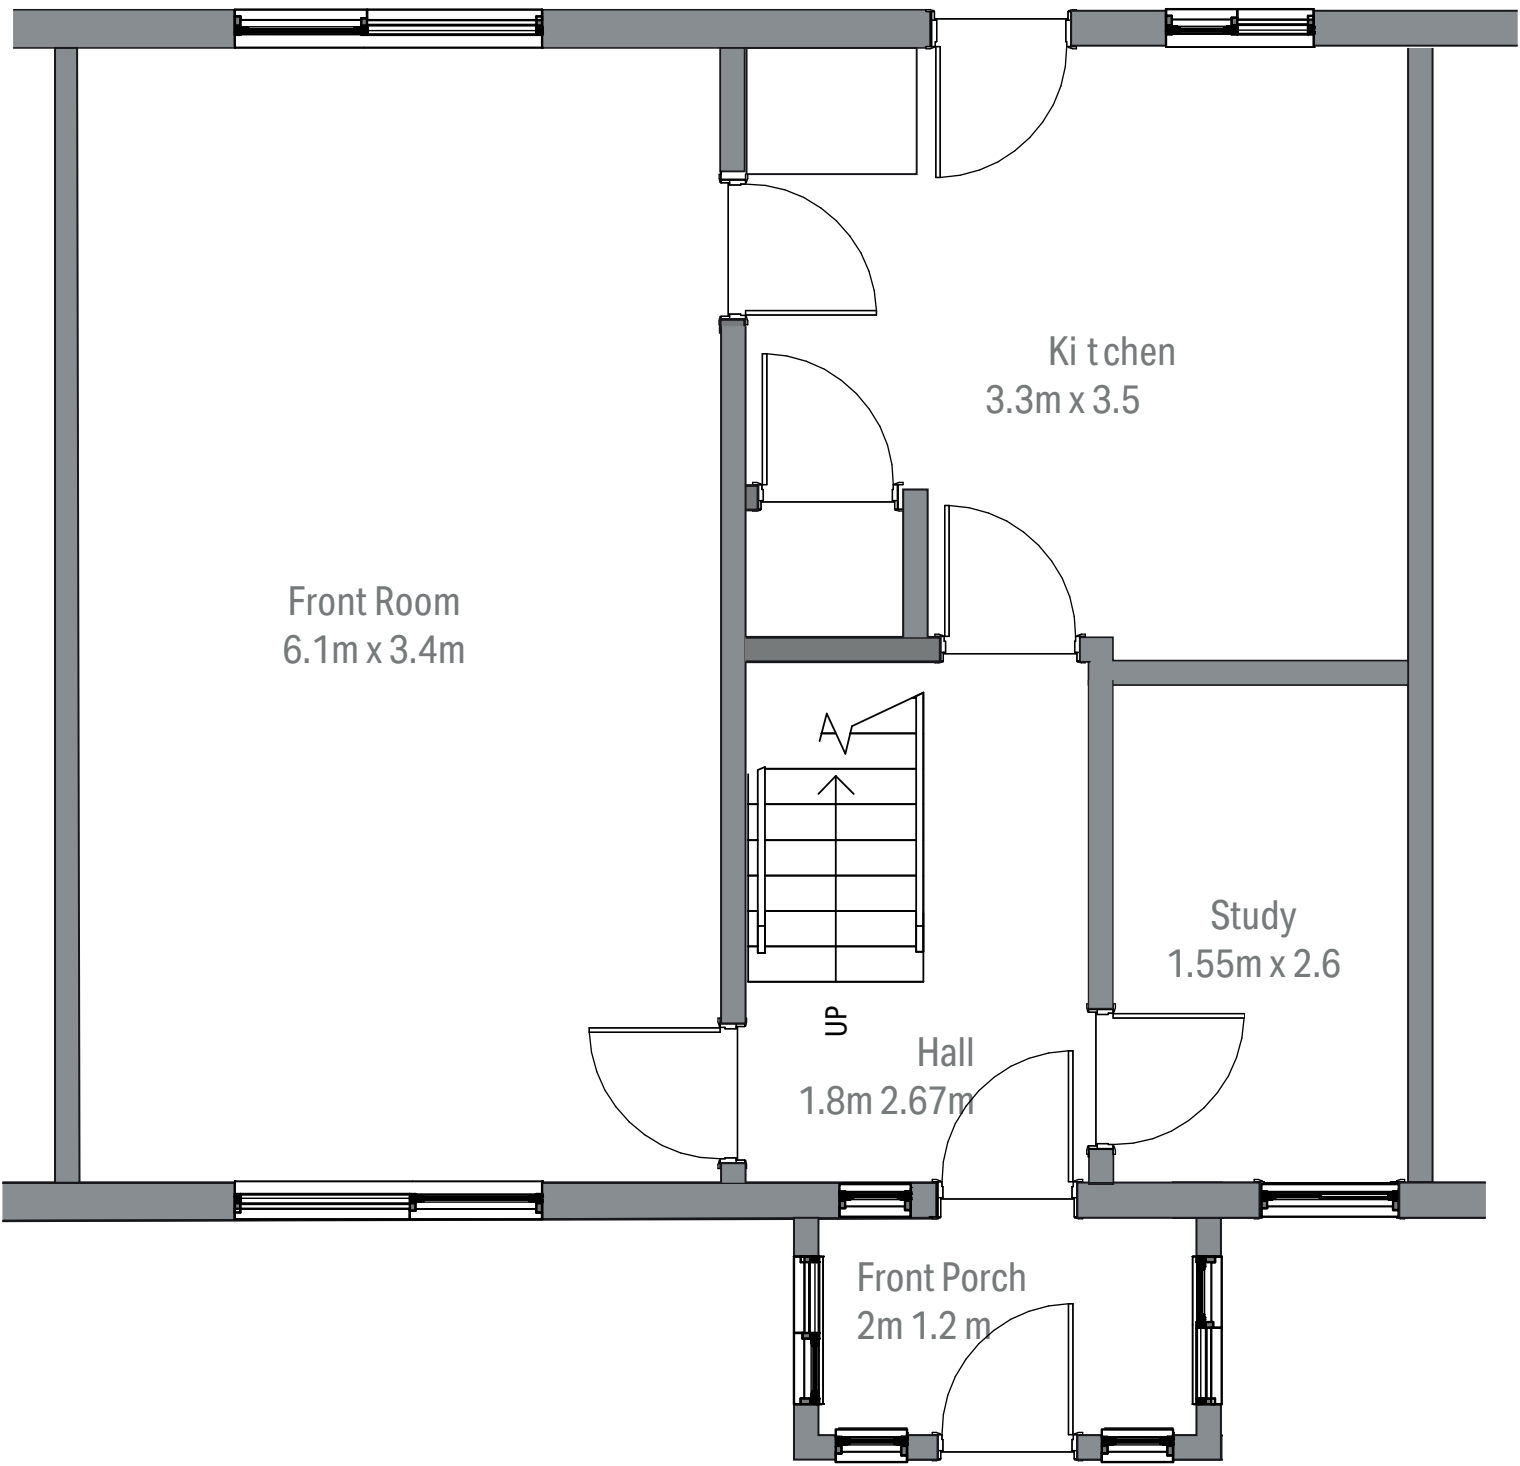


EXISTING GROUND FLOOR PLAN
Scale 1:50

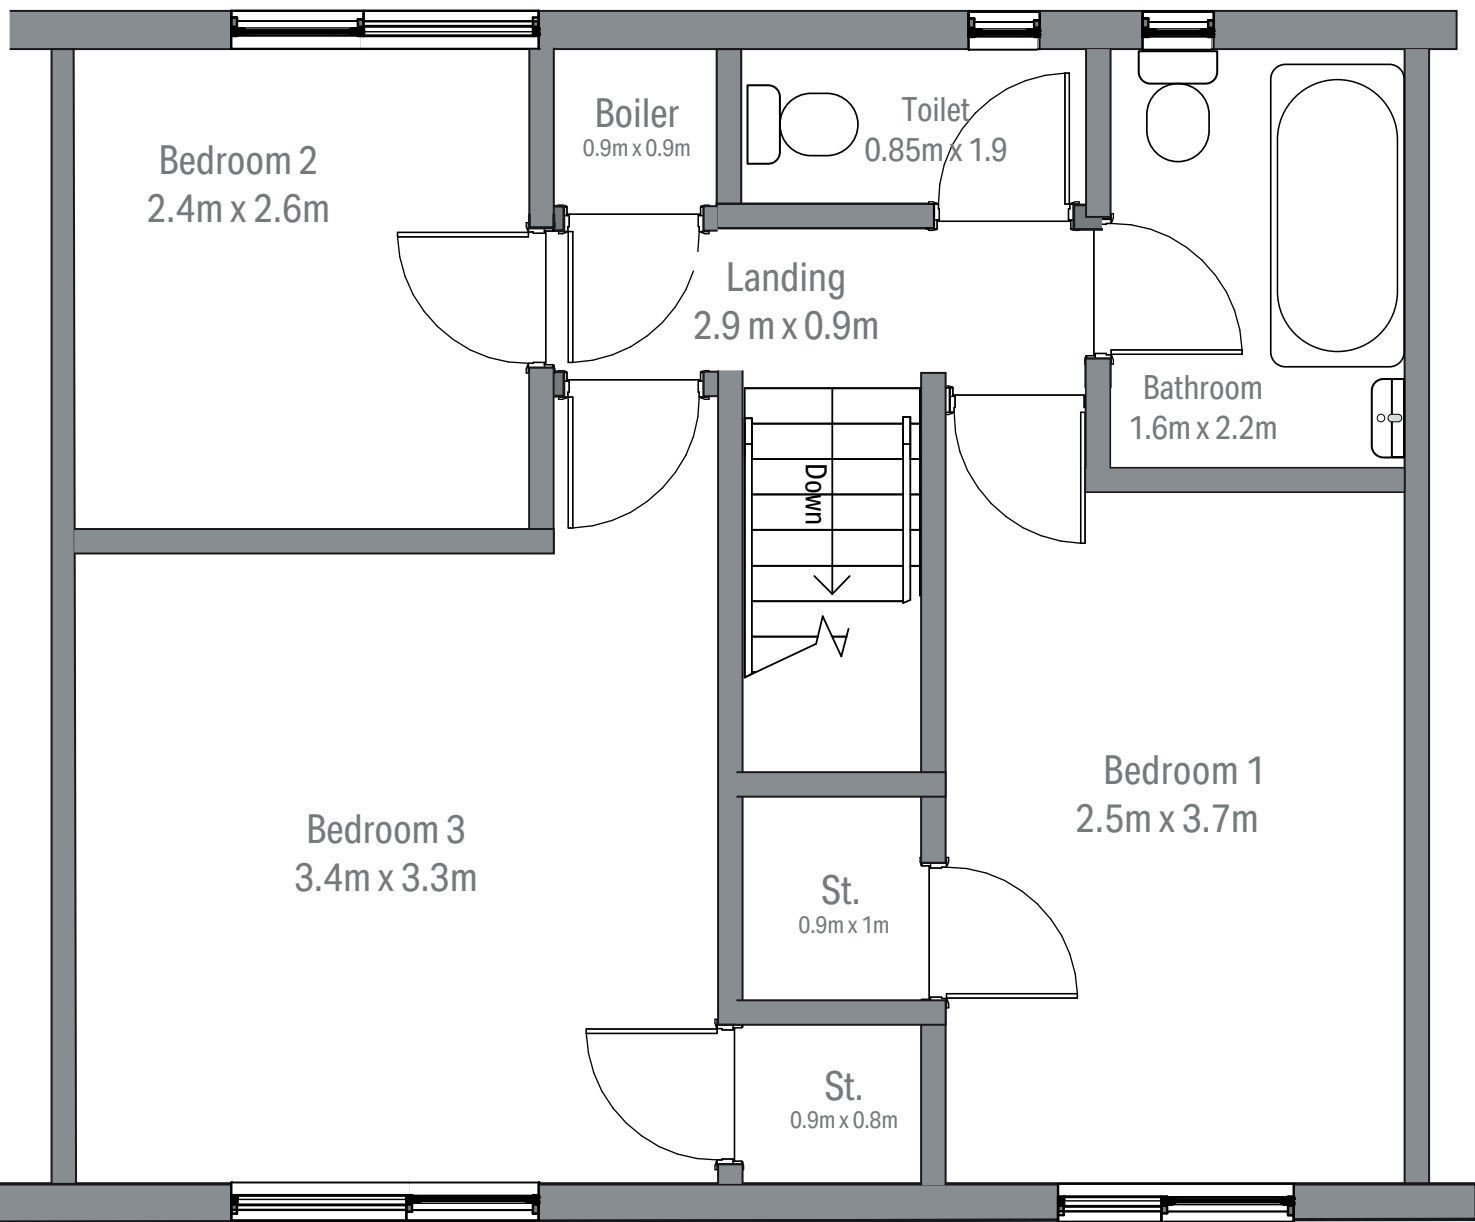


EXISTING FIRST FLOOR PLAN
Scale 1:50

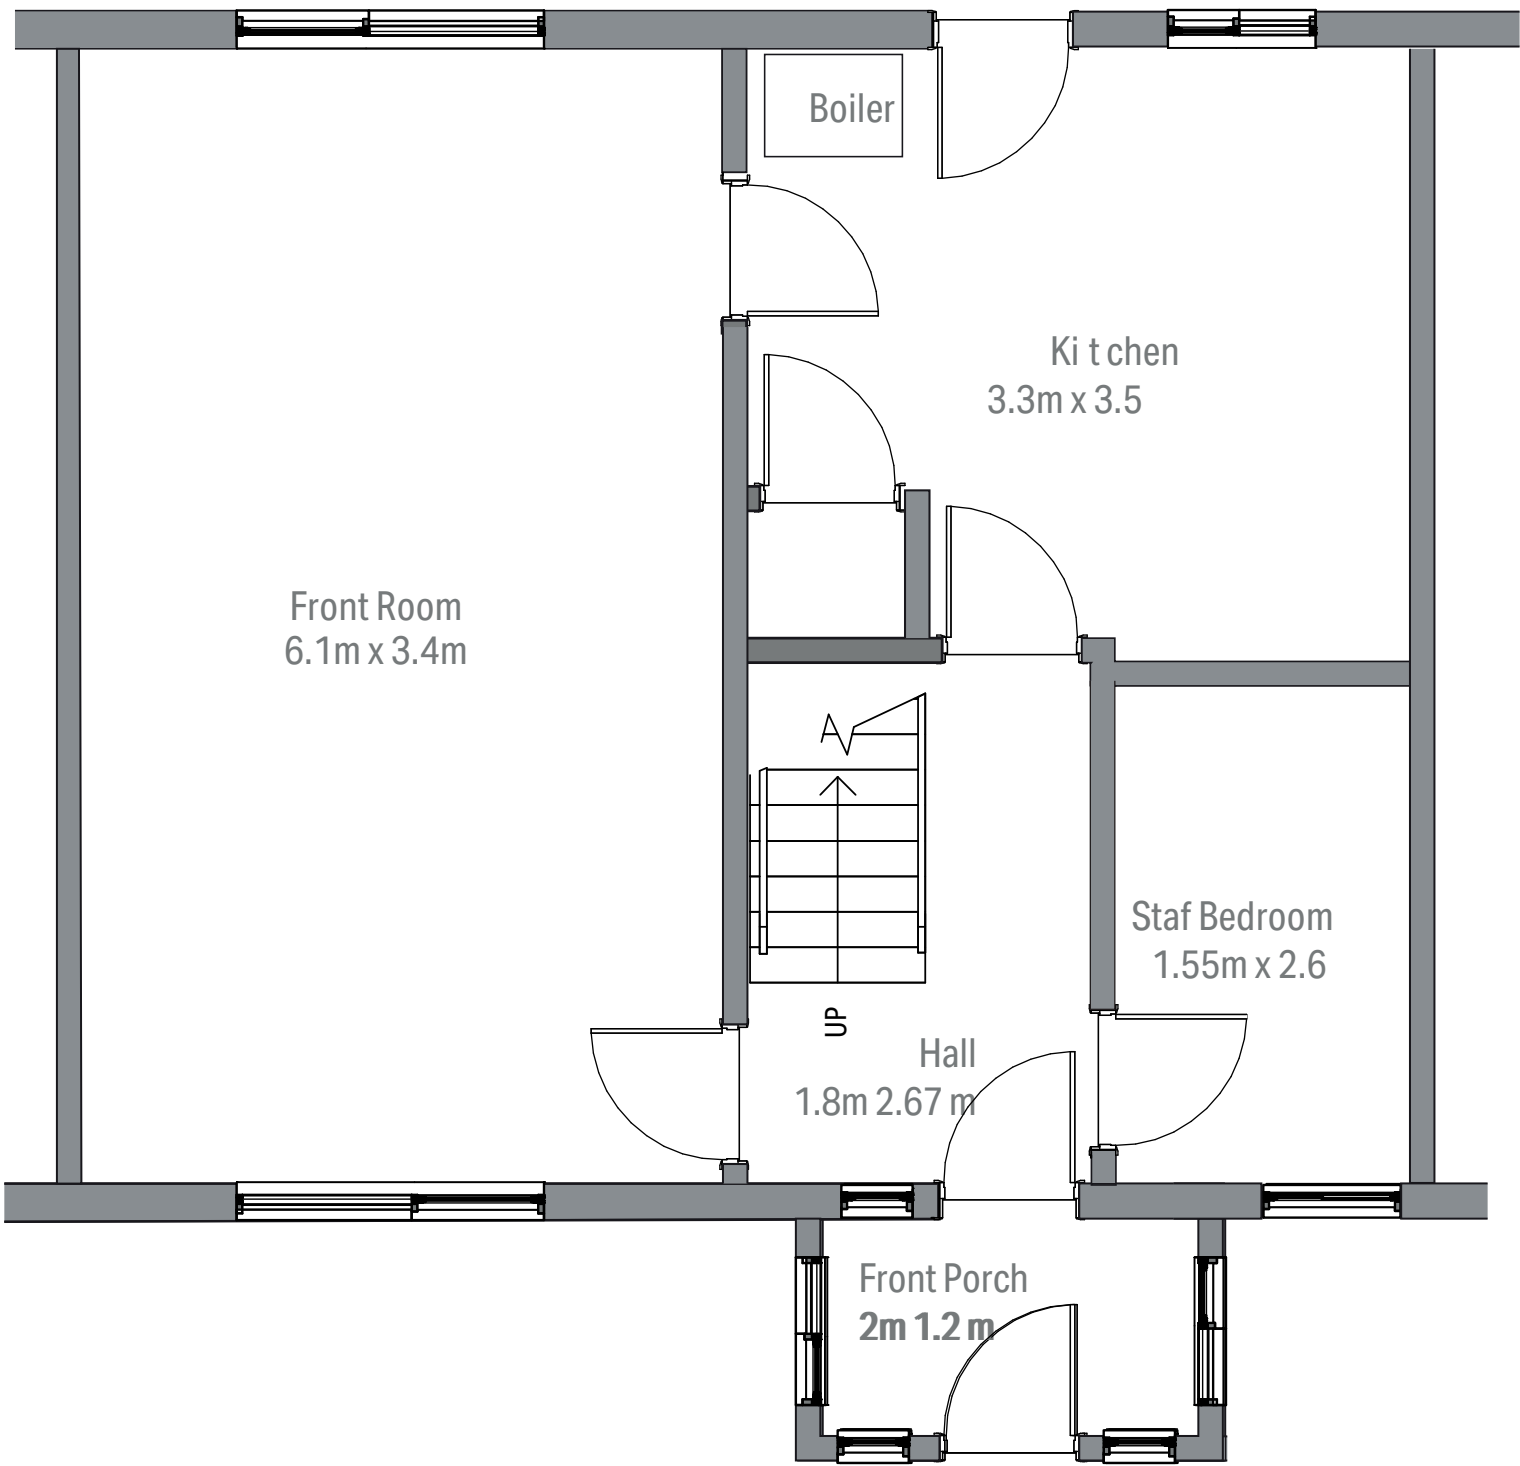

PROPOSED GROUND FLOOR PLAN
Scale 1:50

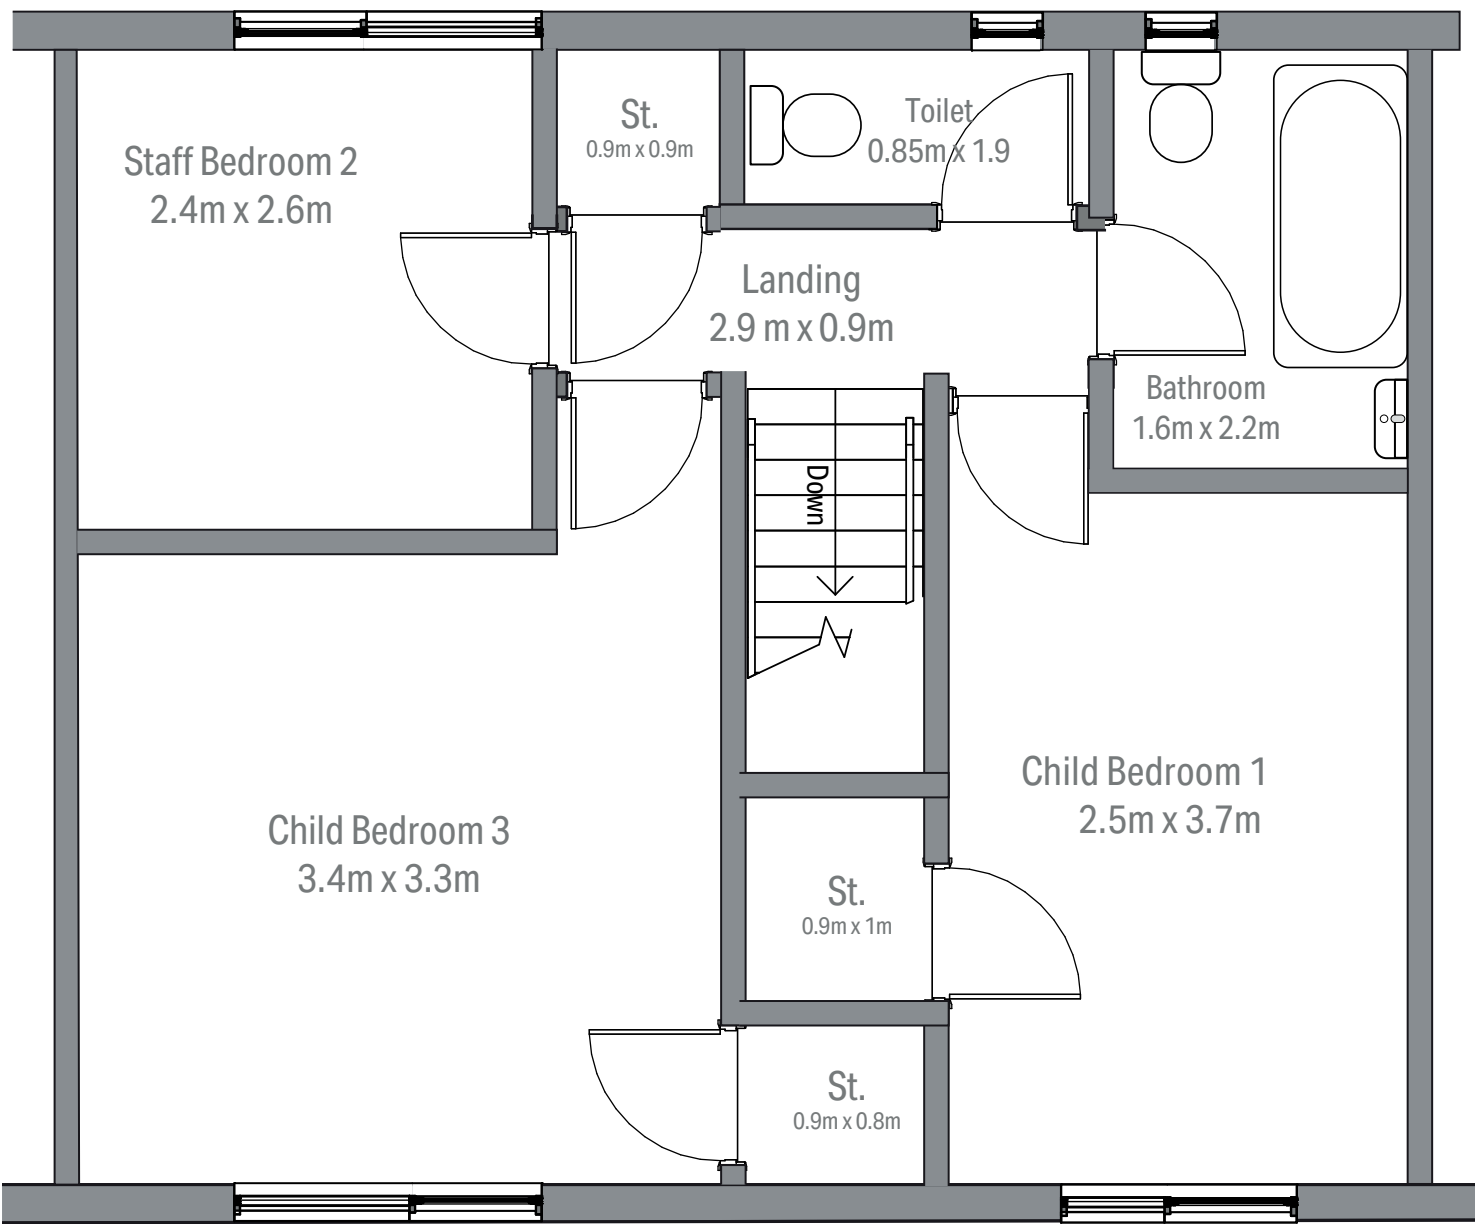

PROPOSED FIRST FLOOR PLAN
Scale 1:50

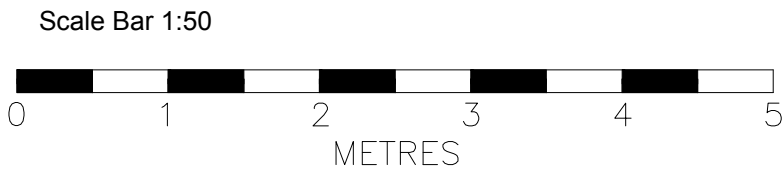

Version	Amendment	Drawn & Date	Checked & Date	Approved & Date
ALASDAIR JAMES MCKENNA DESIGNS				
Telephone : Email :				
Internal Project Number .				
Client Ventas_Care_Homes_Ltd				
Project Name 31_Normandy Road_Huyton_L36 7UU				
Drawing Title EXISTING&PROPOSED_PLANS				
Scale SHOWN	Original Size A1	.		
Date JULY_26	Drawn AJM	Checked AJM	Approved .	Status .
Drawing Number				Revision A

PL_01