


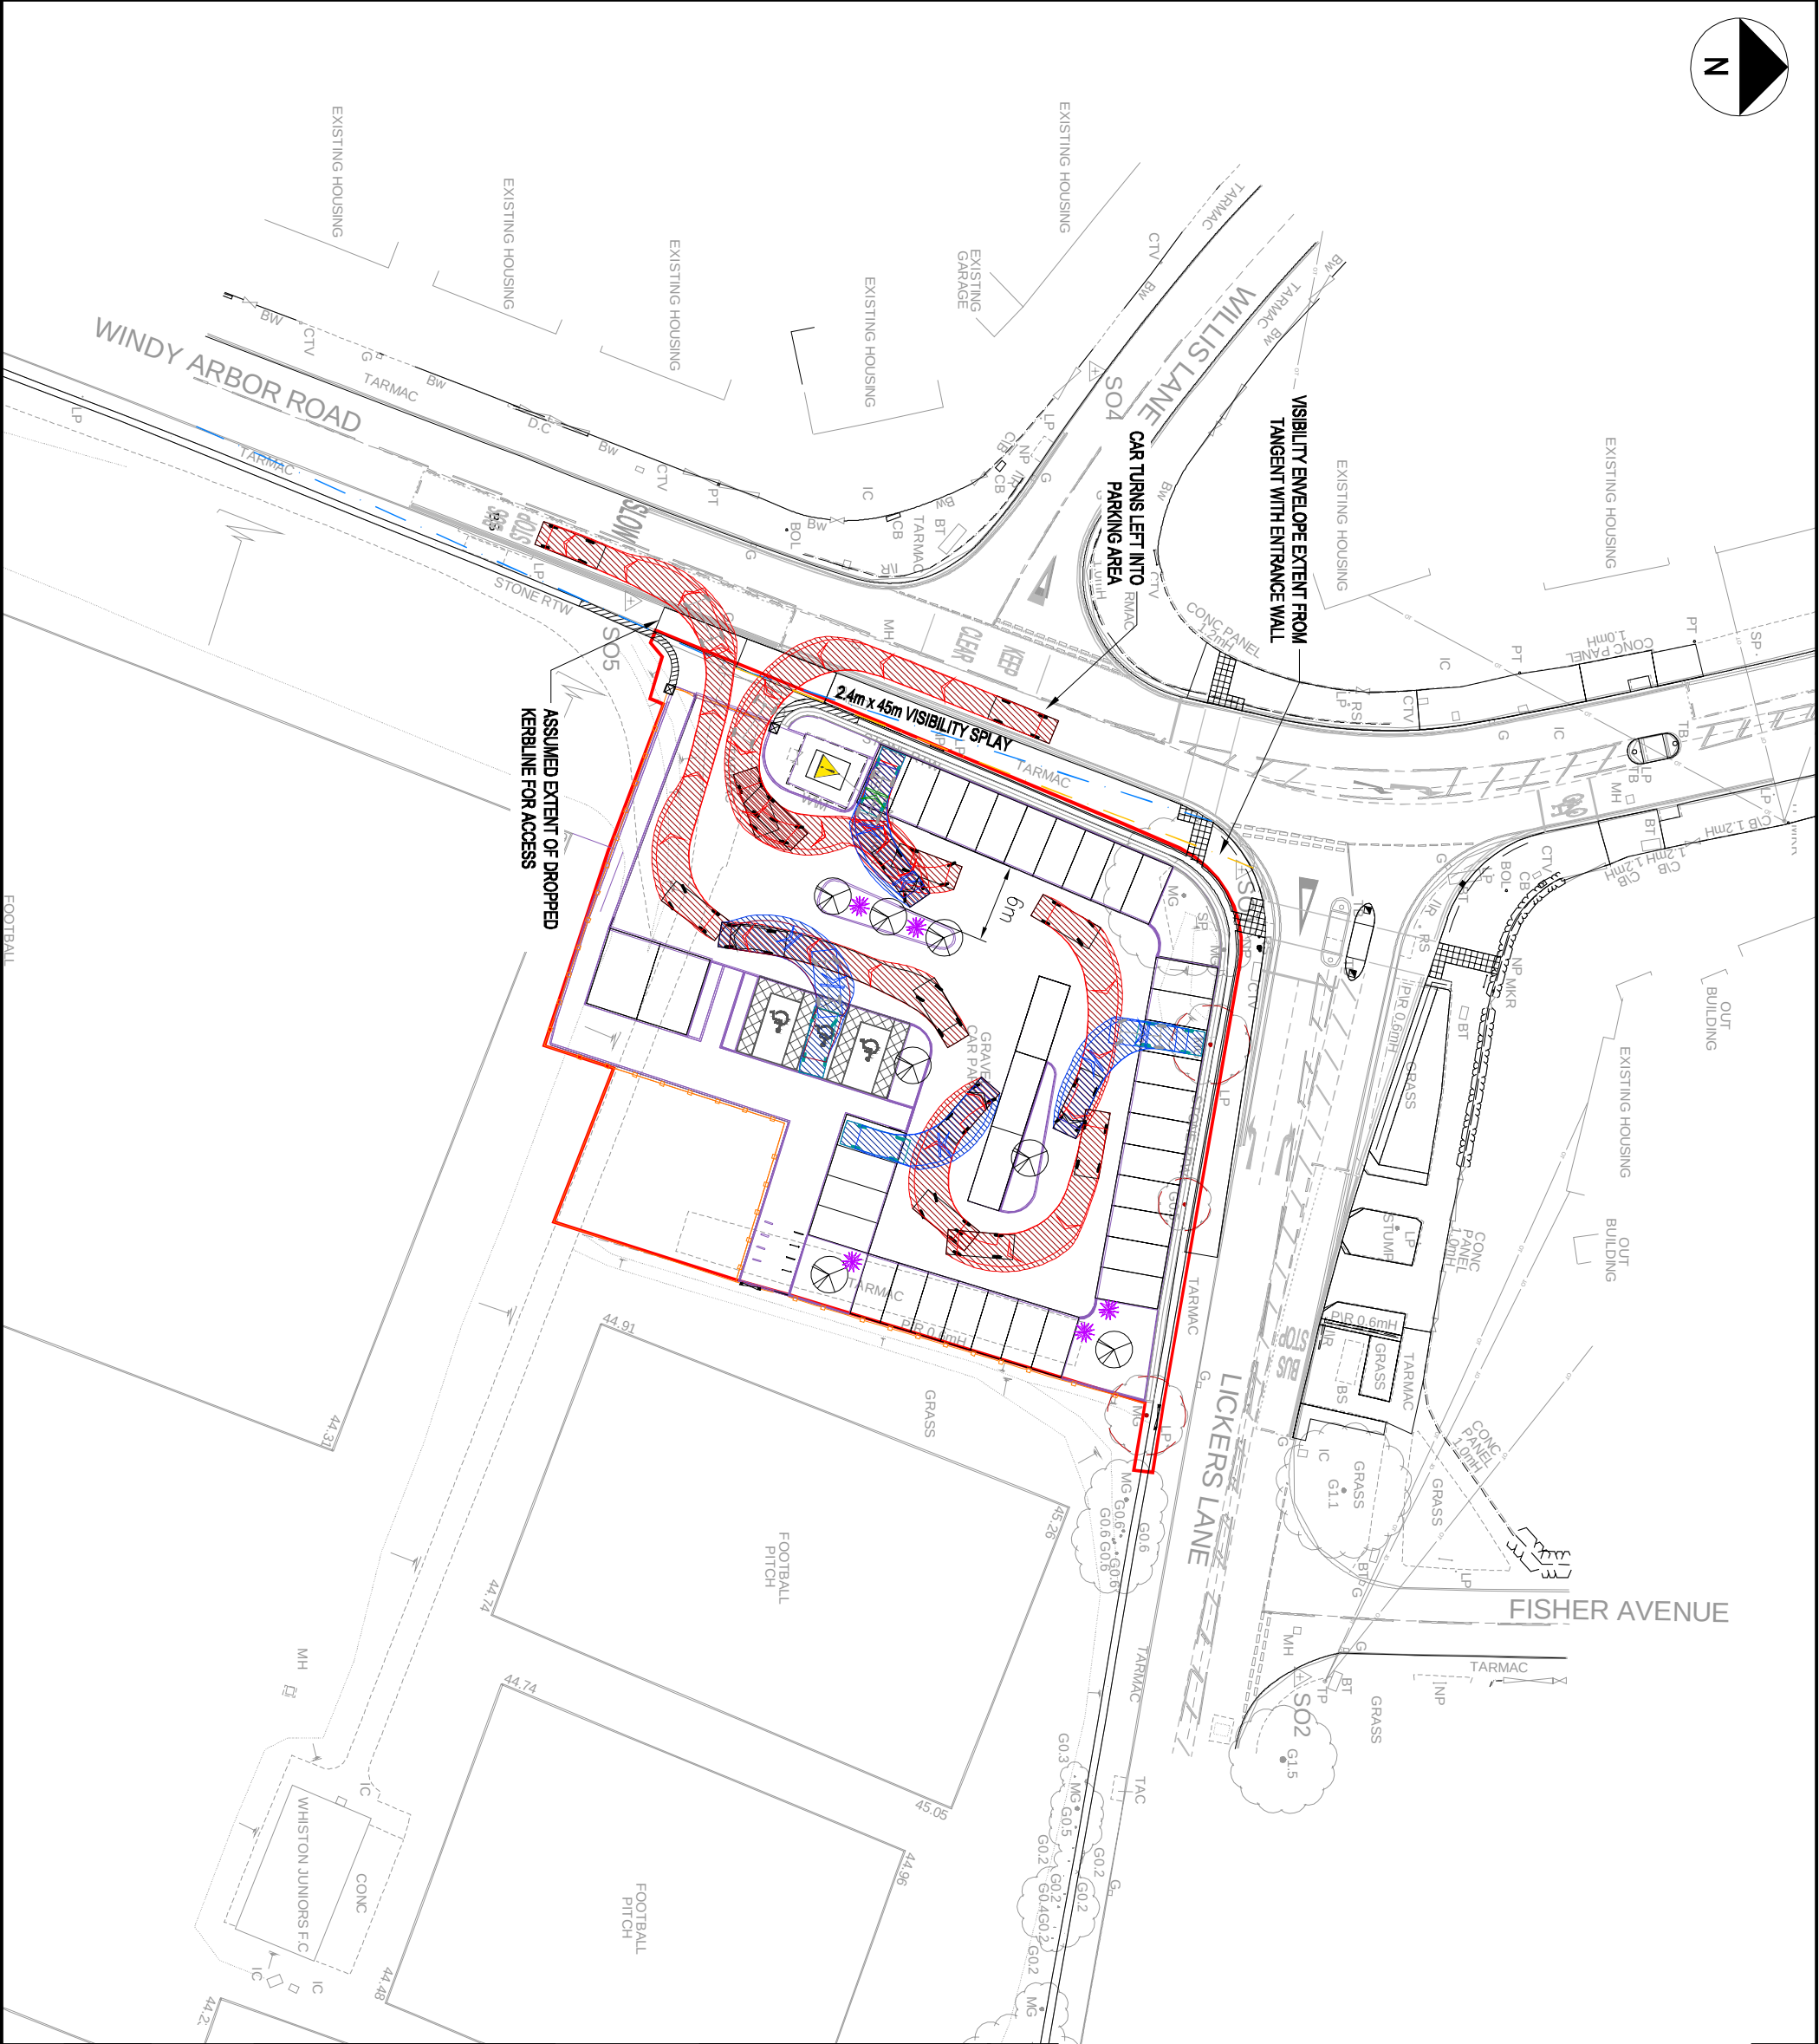

KEY

DO NOT SCALE

- Site Boundary
- Visibility Splays - 2.4m x 45m

TRACKING INFORMATION
FOLLOWING VEHICLES HAVE BEEN
TRACKED FOR CLASH DETECTION:

	Large Car (2016)	5.079
	Small Car (2016)	1.572
	Small Van (2016)	1.572
	Mini Body/Grand Cherokee	0.310
	Lock to Rock Turn	4.000
	Kerb to Kerb Turning Radius	5.000

- Vehicle Tracking Forward
- Vehicle Tracking Reverse

P04	08/09/21	PJ	VEHICLE TRACKING UPDATED	RT	RT
P03	06/08/21	PJ	VEHICLE TRACKING UPDATED	RT	RT
P02	28/07/21	ON	VEHICLE TRACKING UPDATED	PJ	RT
P01	04/06/21	CW	FIRST ISSUE	LW	RV
REV	DATE	BY	DESCRIPTION	CHK	APP

DRAWING STATUS
D2 - FOR TENDER



No 8 First Street, Manchester, M15 4RP, UK
T+ 44 (0) 161 200 5000
wsp.com

CLIENT:

KMBC

ARCHITECT:

PROJECT:

WINDY ARBOR ROAD

TITLE:

LARGE FAMILY VEHICLE
TRACKING AND VISIBILITY SPLAY
SITE PLAN

SCALE @ A3:

1:500

CHECKED: LW
APPROVED: RV

PROJECT No:

70057126

DESIGNED: CW
DRAWN: CW
DATE: June 21

DRAWING No:

70057126_WSP_XX_XX_DR_LA_0007

REV:

P04

© WSP UK Ltd