


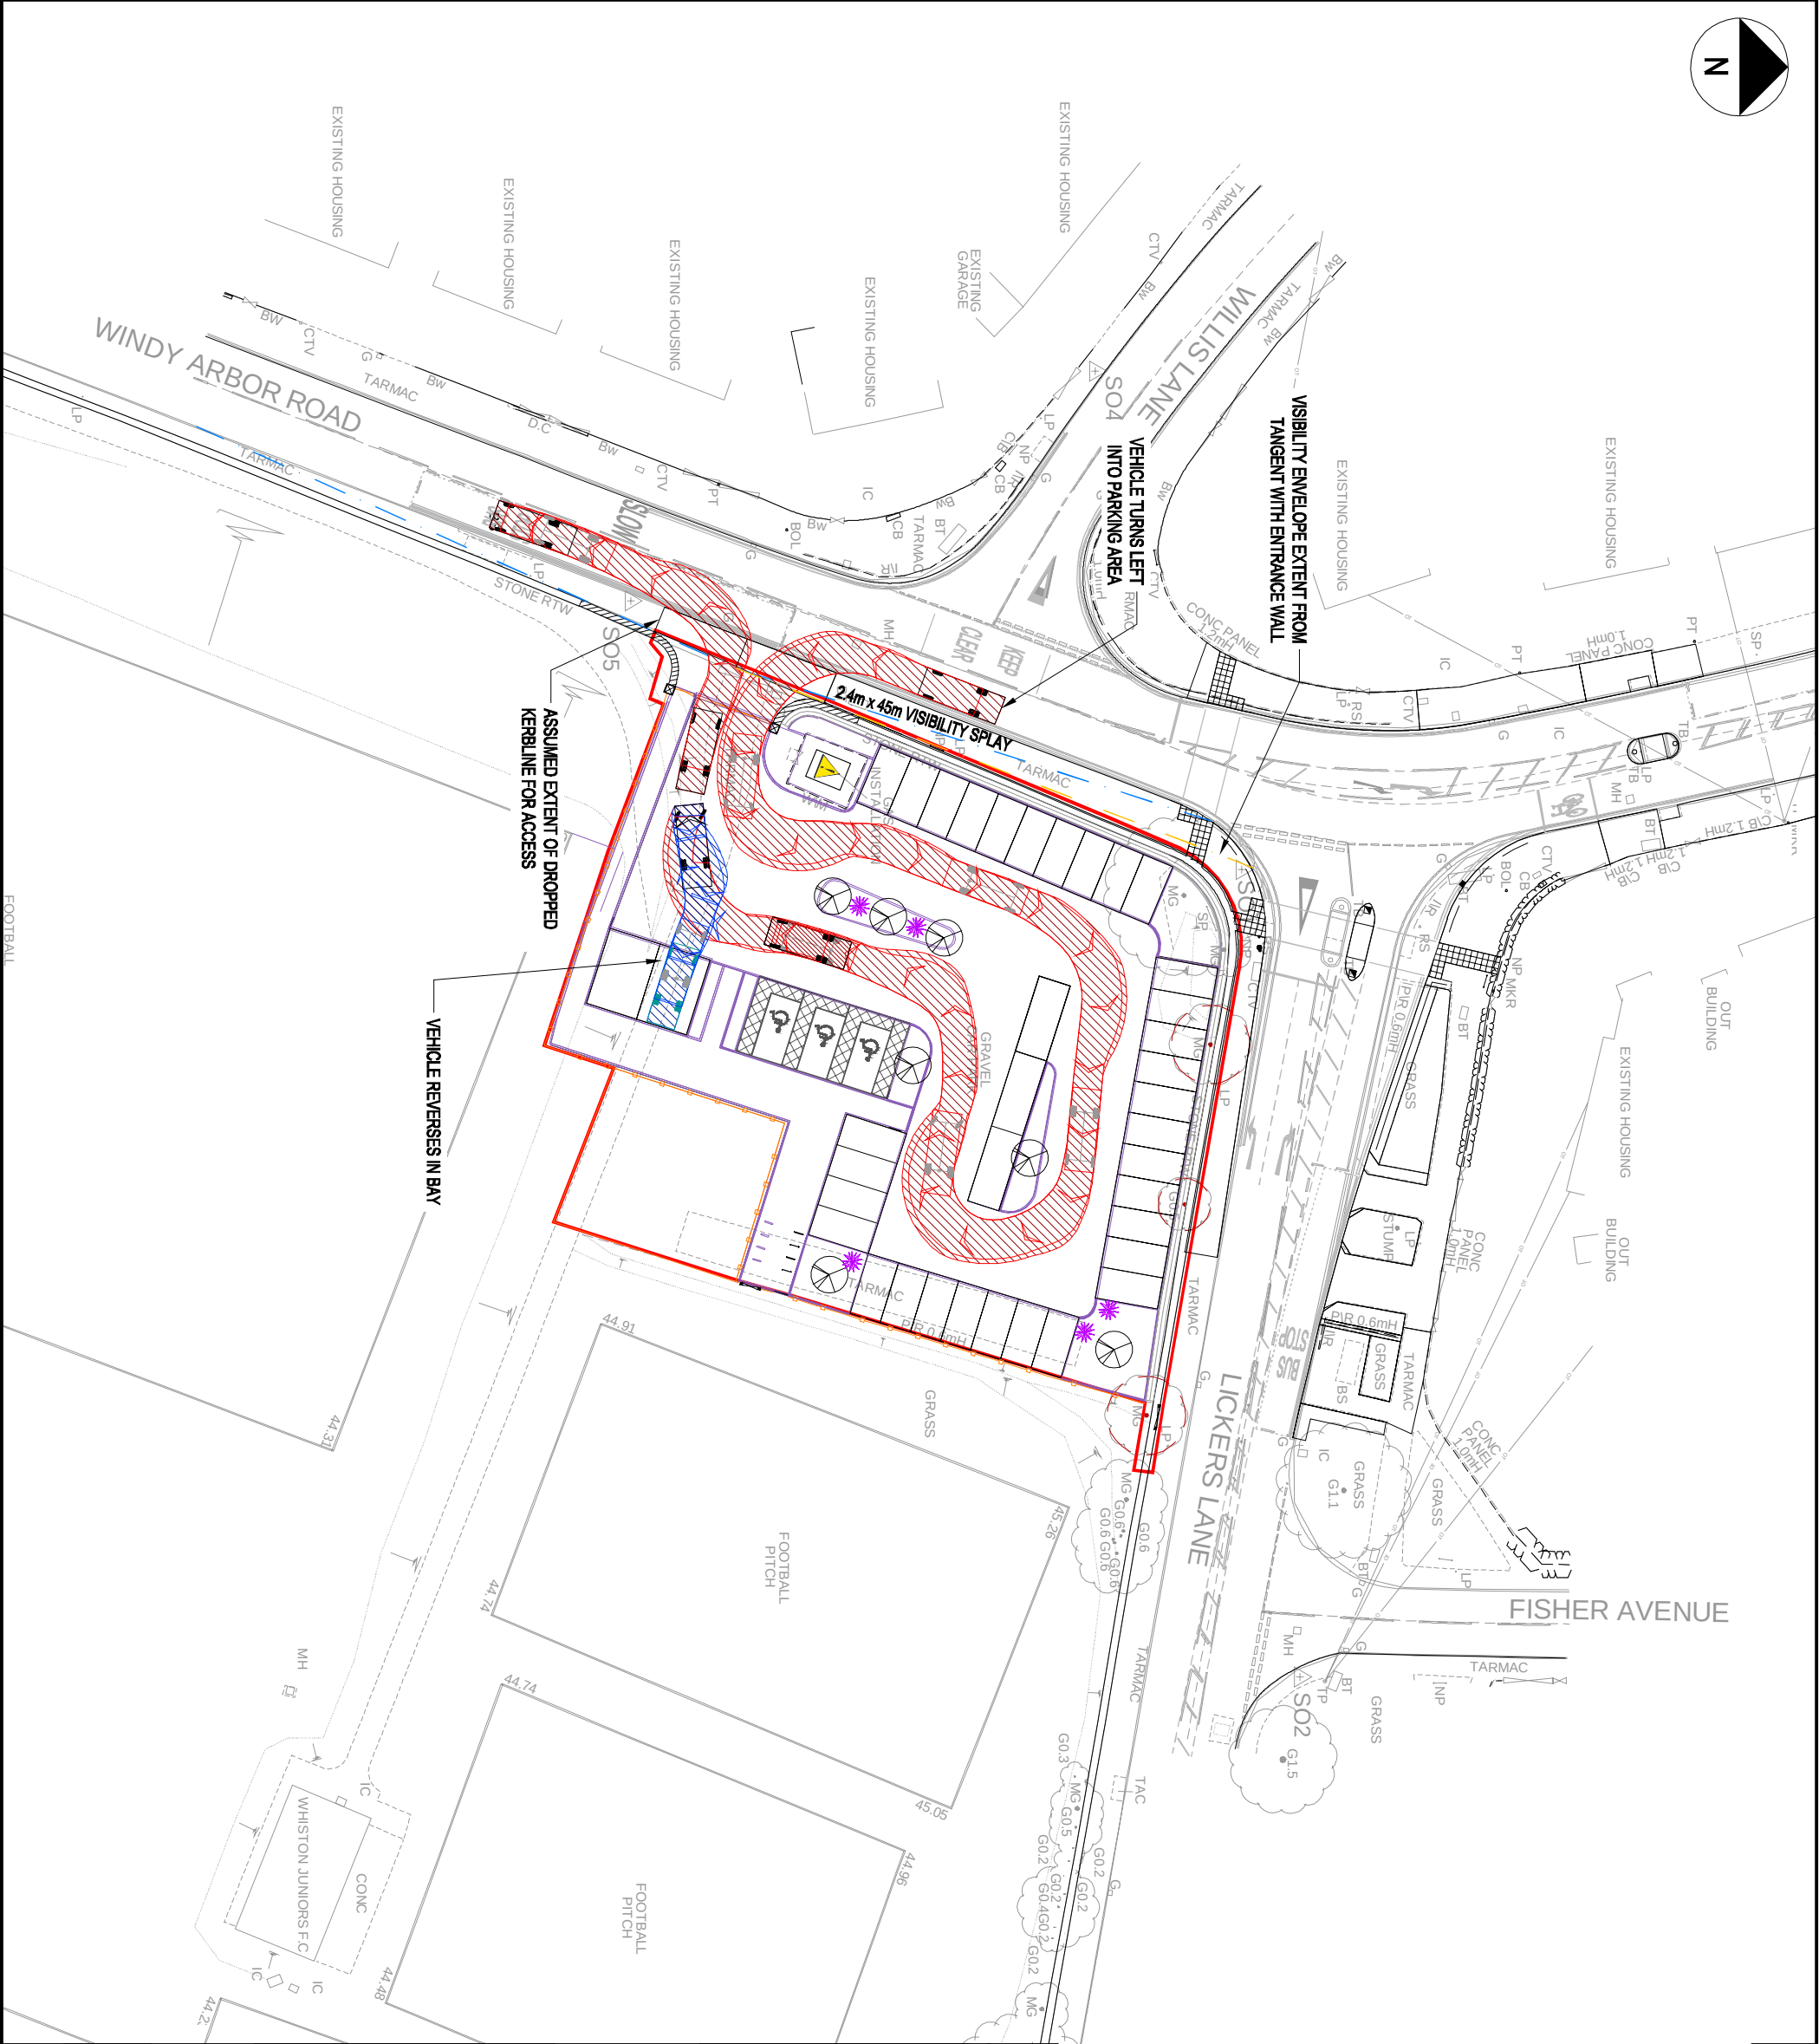


KEY

DO NOT SCALE


- Site Boundary
- Visibility Splays - 2.4m x 45m

TRACKING INFORMATION
FOLLOWING VEHICLES HAVE BEEN
TRACKED FOR CLASH DETECTION:

 

Mini Bus
Overall Length
Overall Body Height
Track Width
Kerb to Kerb Turning Radius

9.33m
2.50m
2.13m
4.45m

 

Vehicle Tracking Forward
Vehicle Tracking Reverse

REV	DATE	BY	DESCRIPTION	CHK	APP
P01	08/09/21	PJ	FIRST ISSUE	RT	RT

DRAWING STATUS:

D2 - FOR TENDER



No 8 First Street, Manchester, M15 4RP, UK
T+ 44 (0) 161 200 5000
wsp.com

CLIENT:

KMBC

ARCHITECT:

PROJECT:

WINDY ARBOR ROAD

TITLE:

MINI BUS TRACKING AND
VISIBILITY SPLAY SITE PLAN

SCALE @ A3:

1:500

CHECKED: RT
APPROVED: RT

PROJECT No:

70057126

DESIGNED: PJ
DRAWN: PJ
DATE: June 21

DRAWING No:

70057126_WSP_XX_XX_DR_LA_0011

REV:

P01

© WSP UK Ltd