




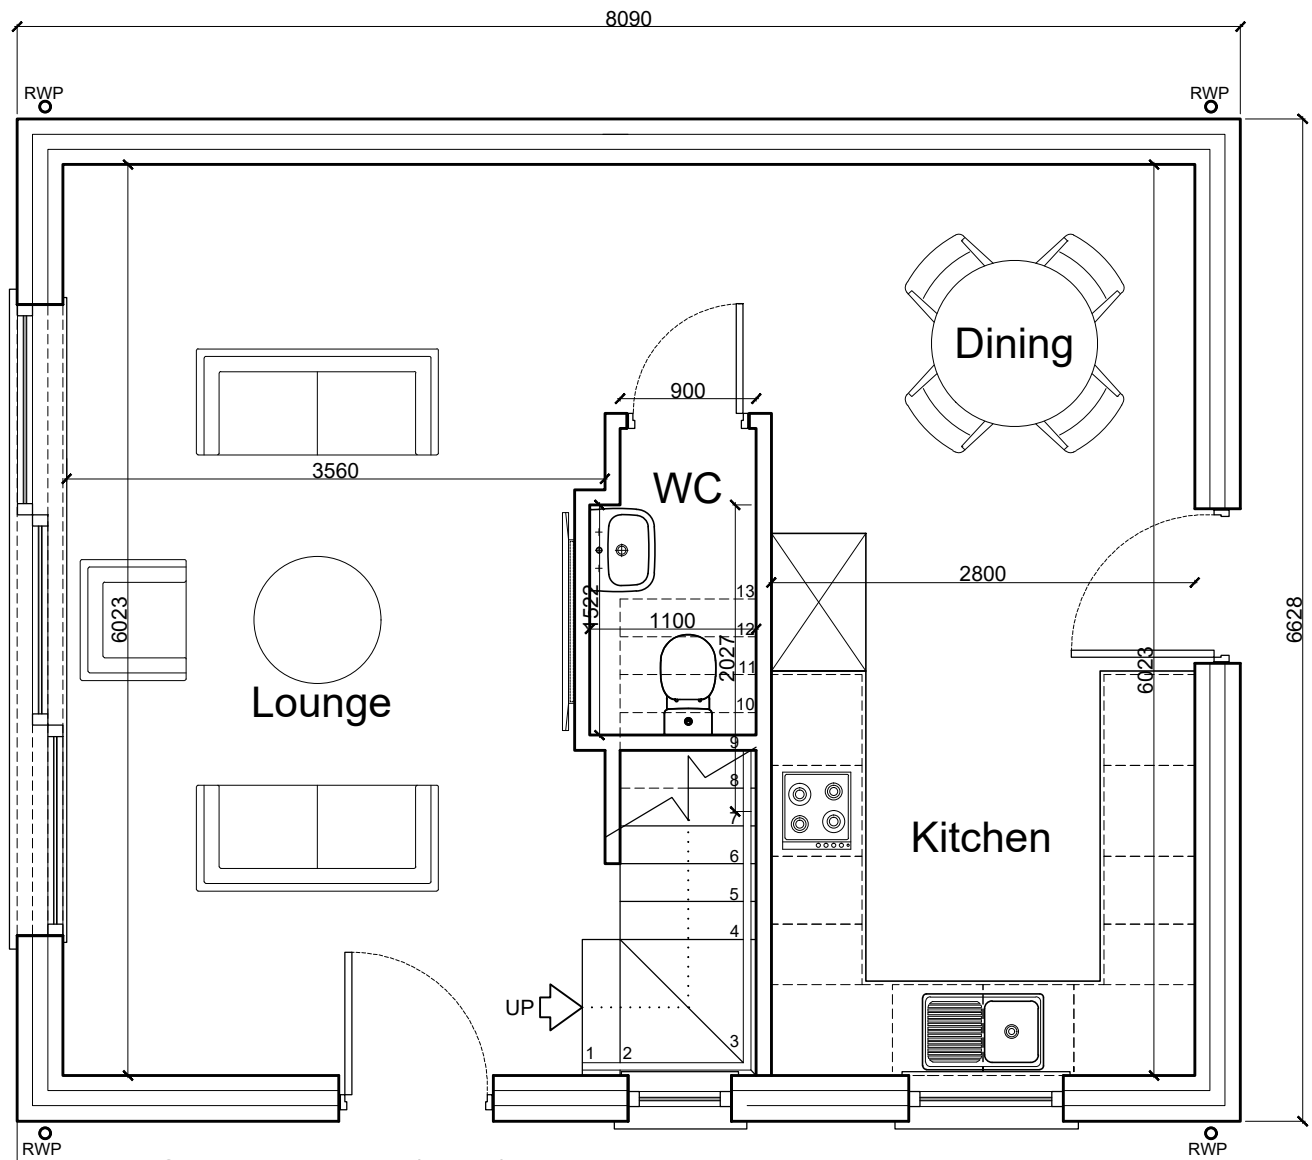


Proposed Ground Floor Plan (Plot 2)
Scale 1:50

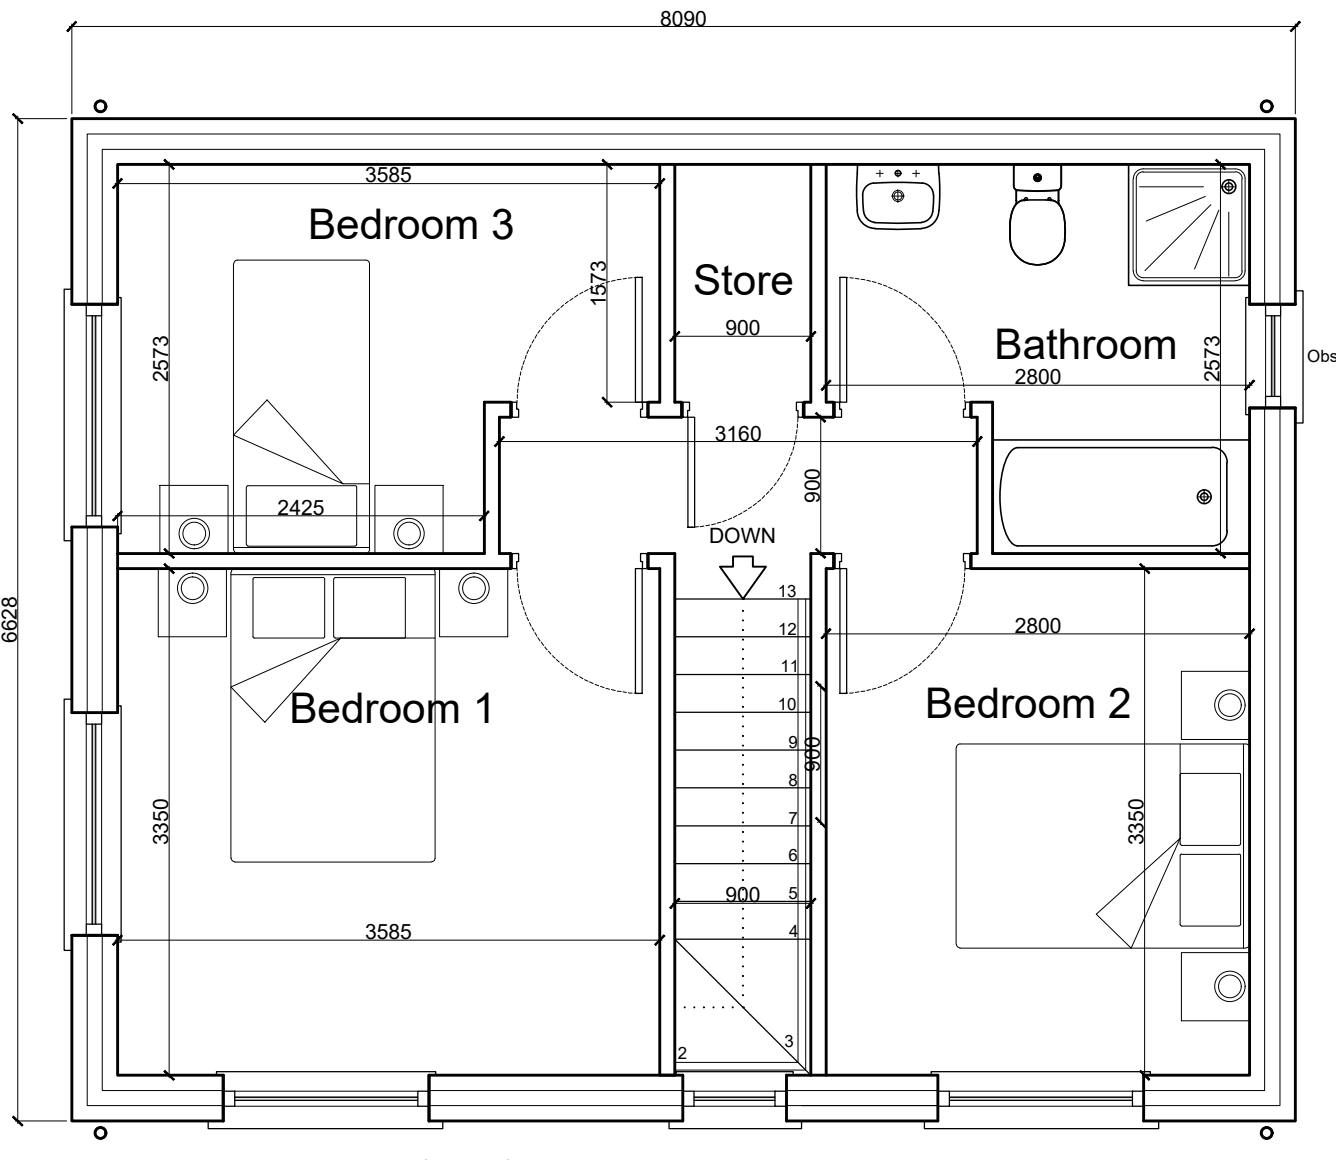


Proposed First Floor Plan (Plot 2)
Scale 1:50

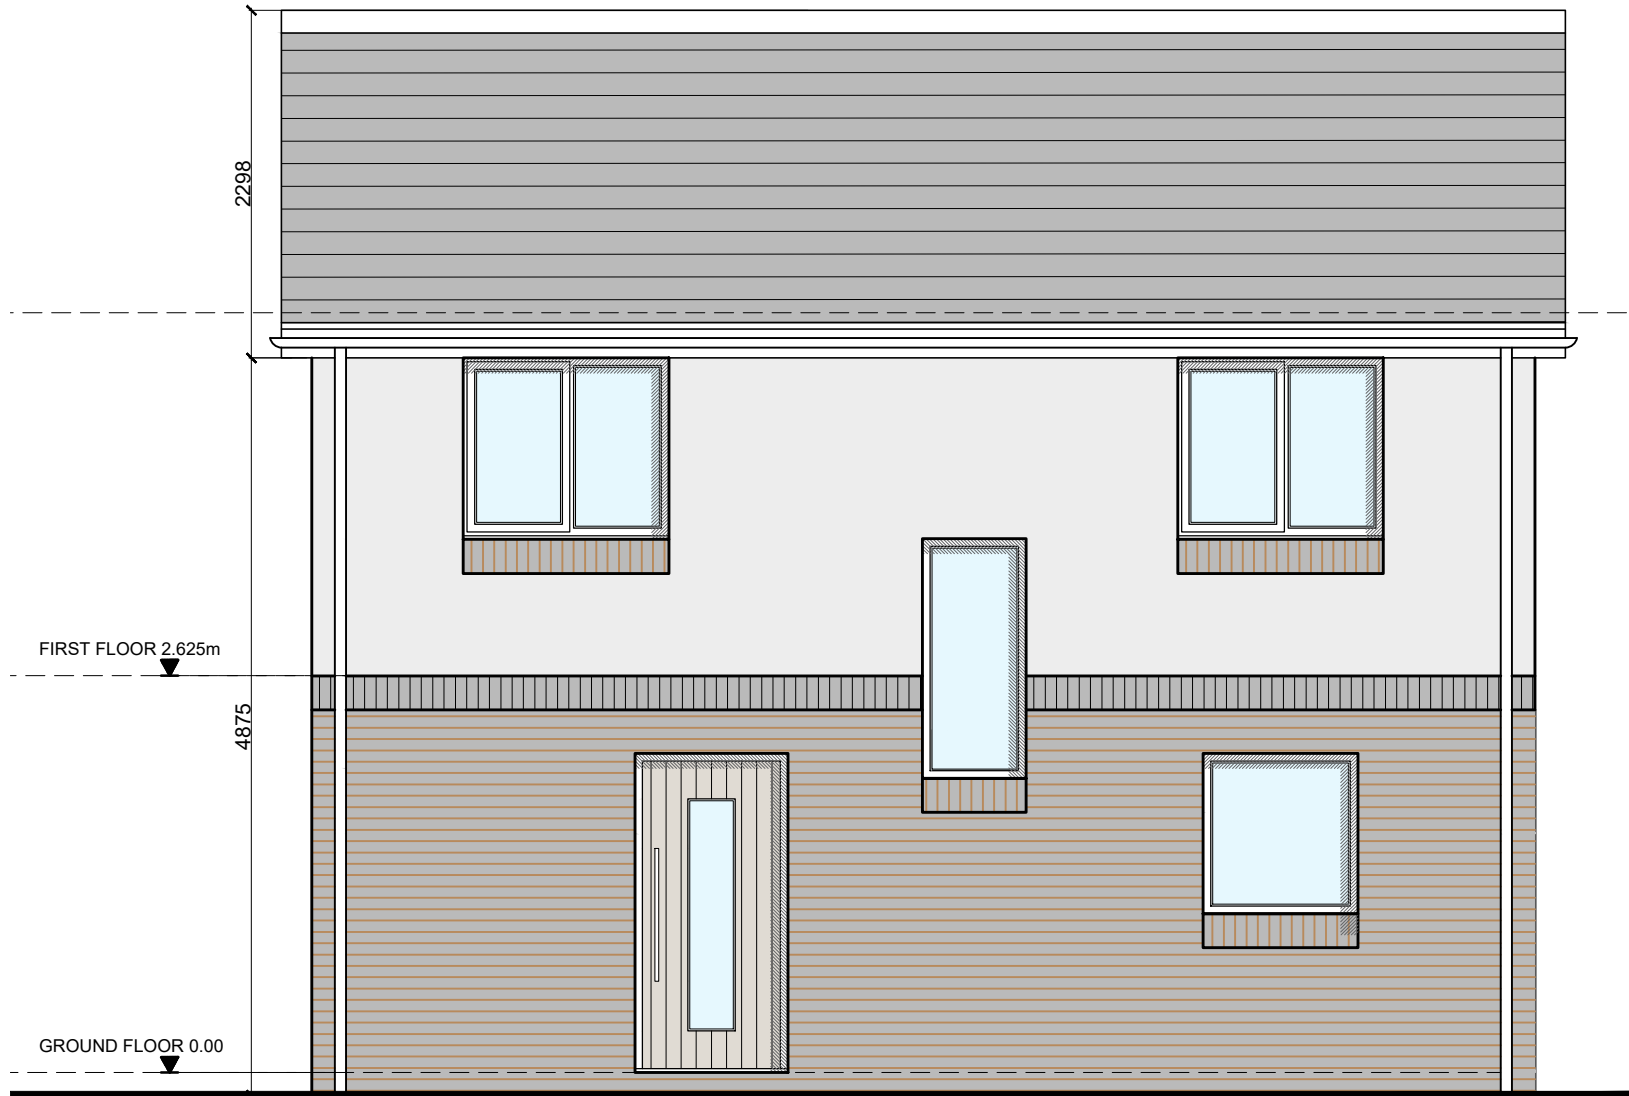

Proposed Front Elevation (Plot 2)
Scale 1:50

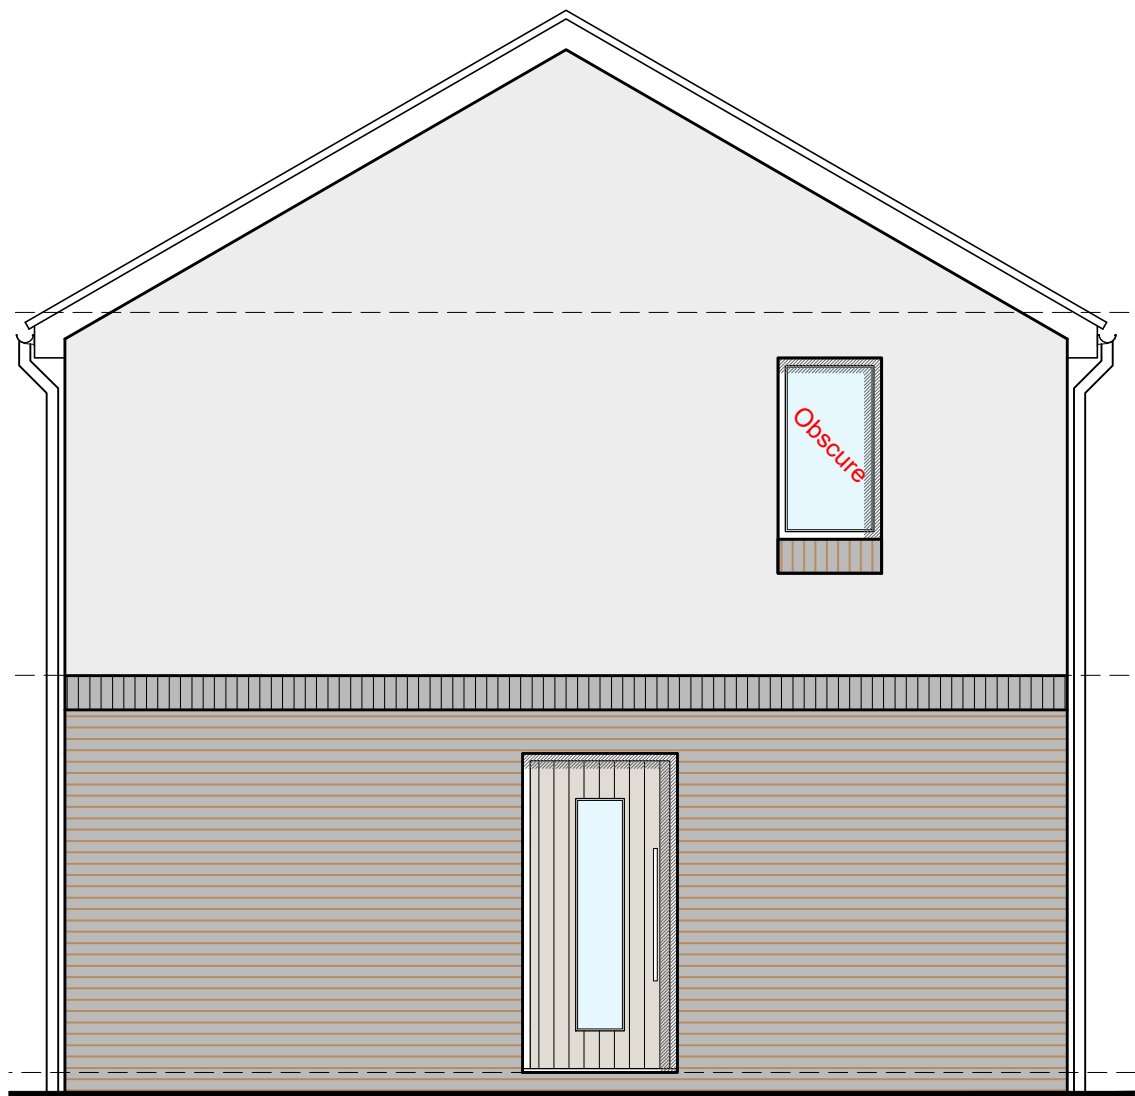

Proposed Side Elevation (Plot 2)
Scale 1:50

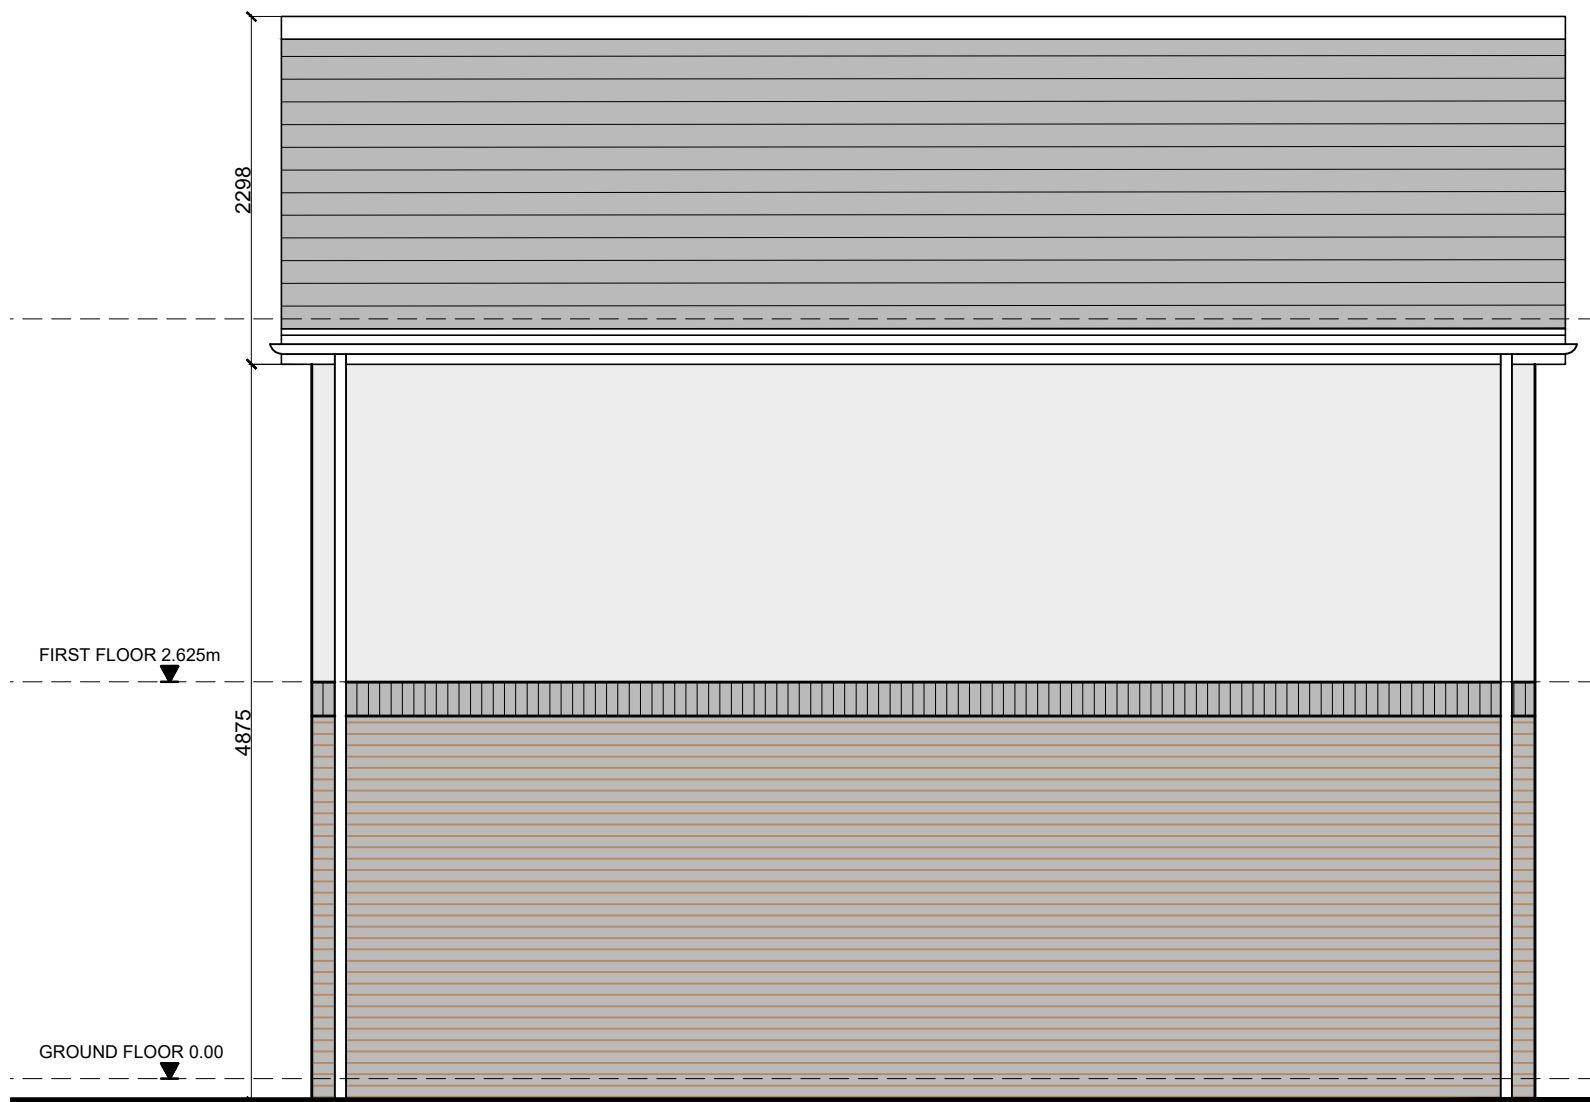

Proposed Rear Elevation (Plot 2)
Scale 1:50



Proposed Side Elevation (Plot 2)
Scale 1:50



Block Plan
Scale 1:200



NOTES

All dimensions to be checked on site. Figured dimensions to be read in preference to scaled. Keith Davidson Partnership accepts no responsibility for any unauthorised amendments to the drawing and does not permit unauthorised copying of the drawing. This drawing is copyright and remains the property of Keith Davidson Partnership unless otherwise agreed.



B	Scheme revised	GLP	GNP	SRD
		12/07/22	12/07/22	12/07/22
A	Block Plan revised.	RM	GLP	GNP
		28/04/22	28/04/22	28/04/22

Version	Amendment	Drawn & Date	Checked & Date	Approved & Date

KeithDavidsonPartnership

13 Seymour Terrace
Seymour Street
Liverpool
L3 5PE

Telephone : +44 (0) 151 709 1777
Email : info@keithdavidsonpartnership.com
Web : keithdavidsonpartnership.com

Internal Project Number
1514
Client
TBC
Project Name
Hale View Road, Huyton
Drawing Title
Proposed Plans and Elevations (Plot 2)

Scale	Original Size	Planning
1:50	A1	Approved
Date	Drawn	Checked
12.07.2022	RM	GLP
Drawing Number		Status
		Planning
		Revision
		B