


Proposed Ground Floor Plan 1:50

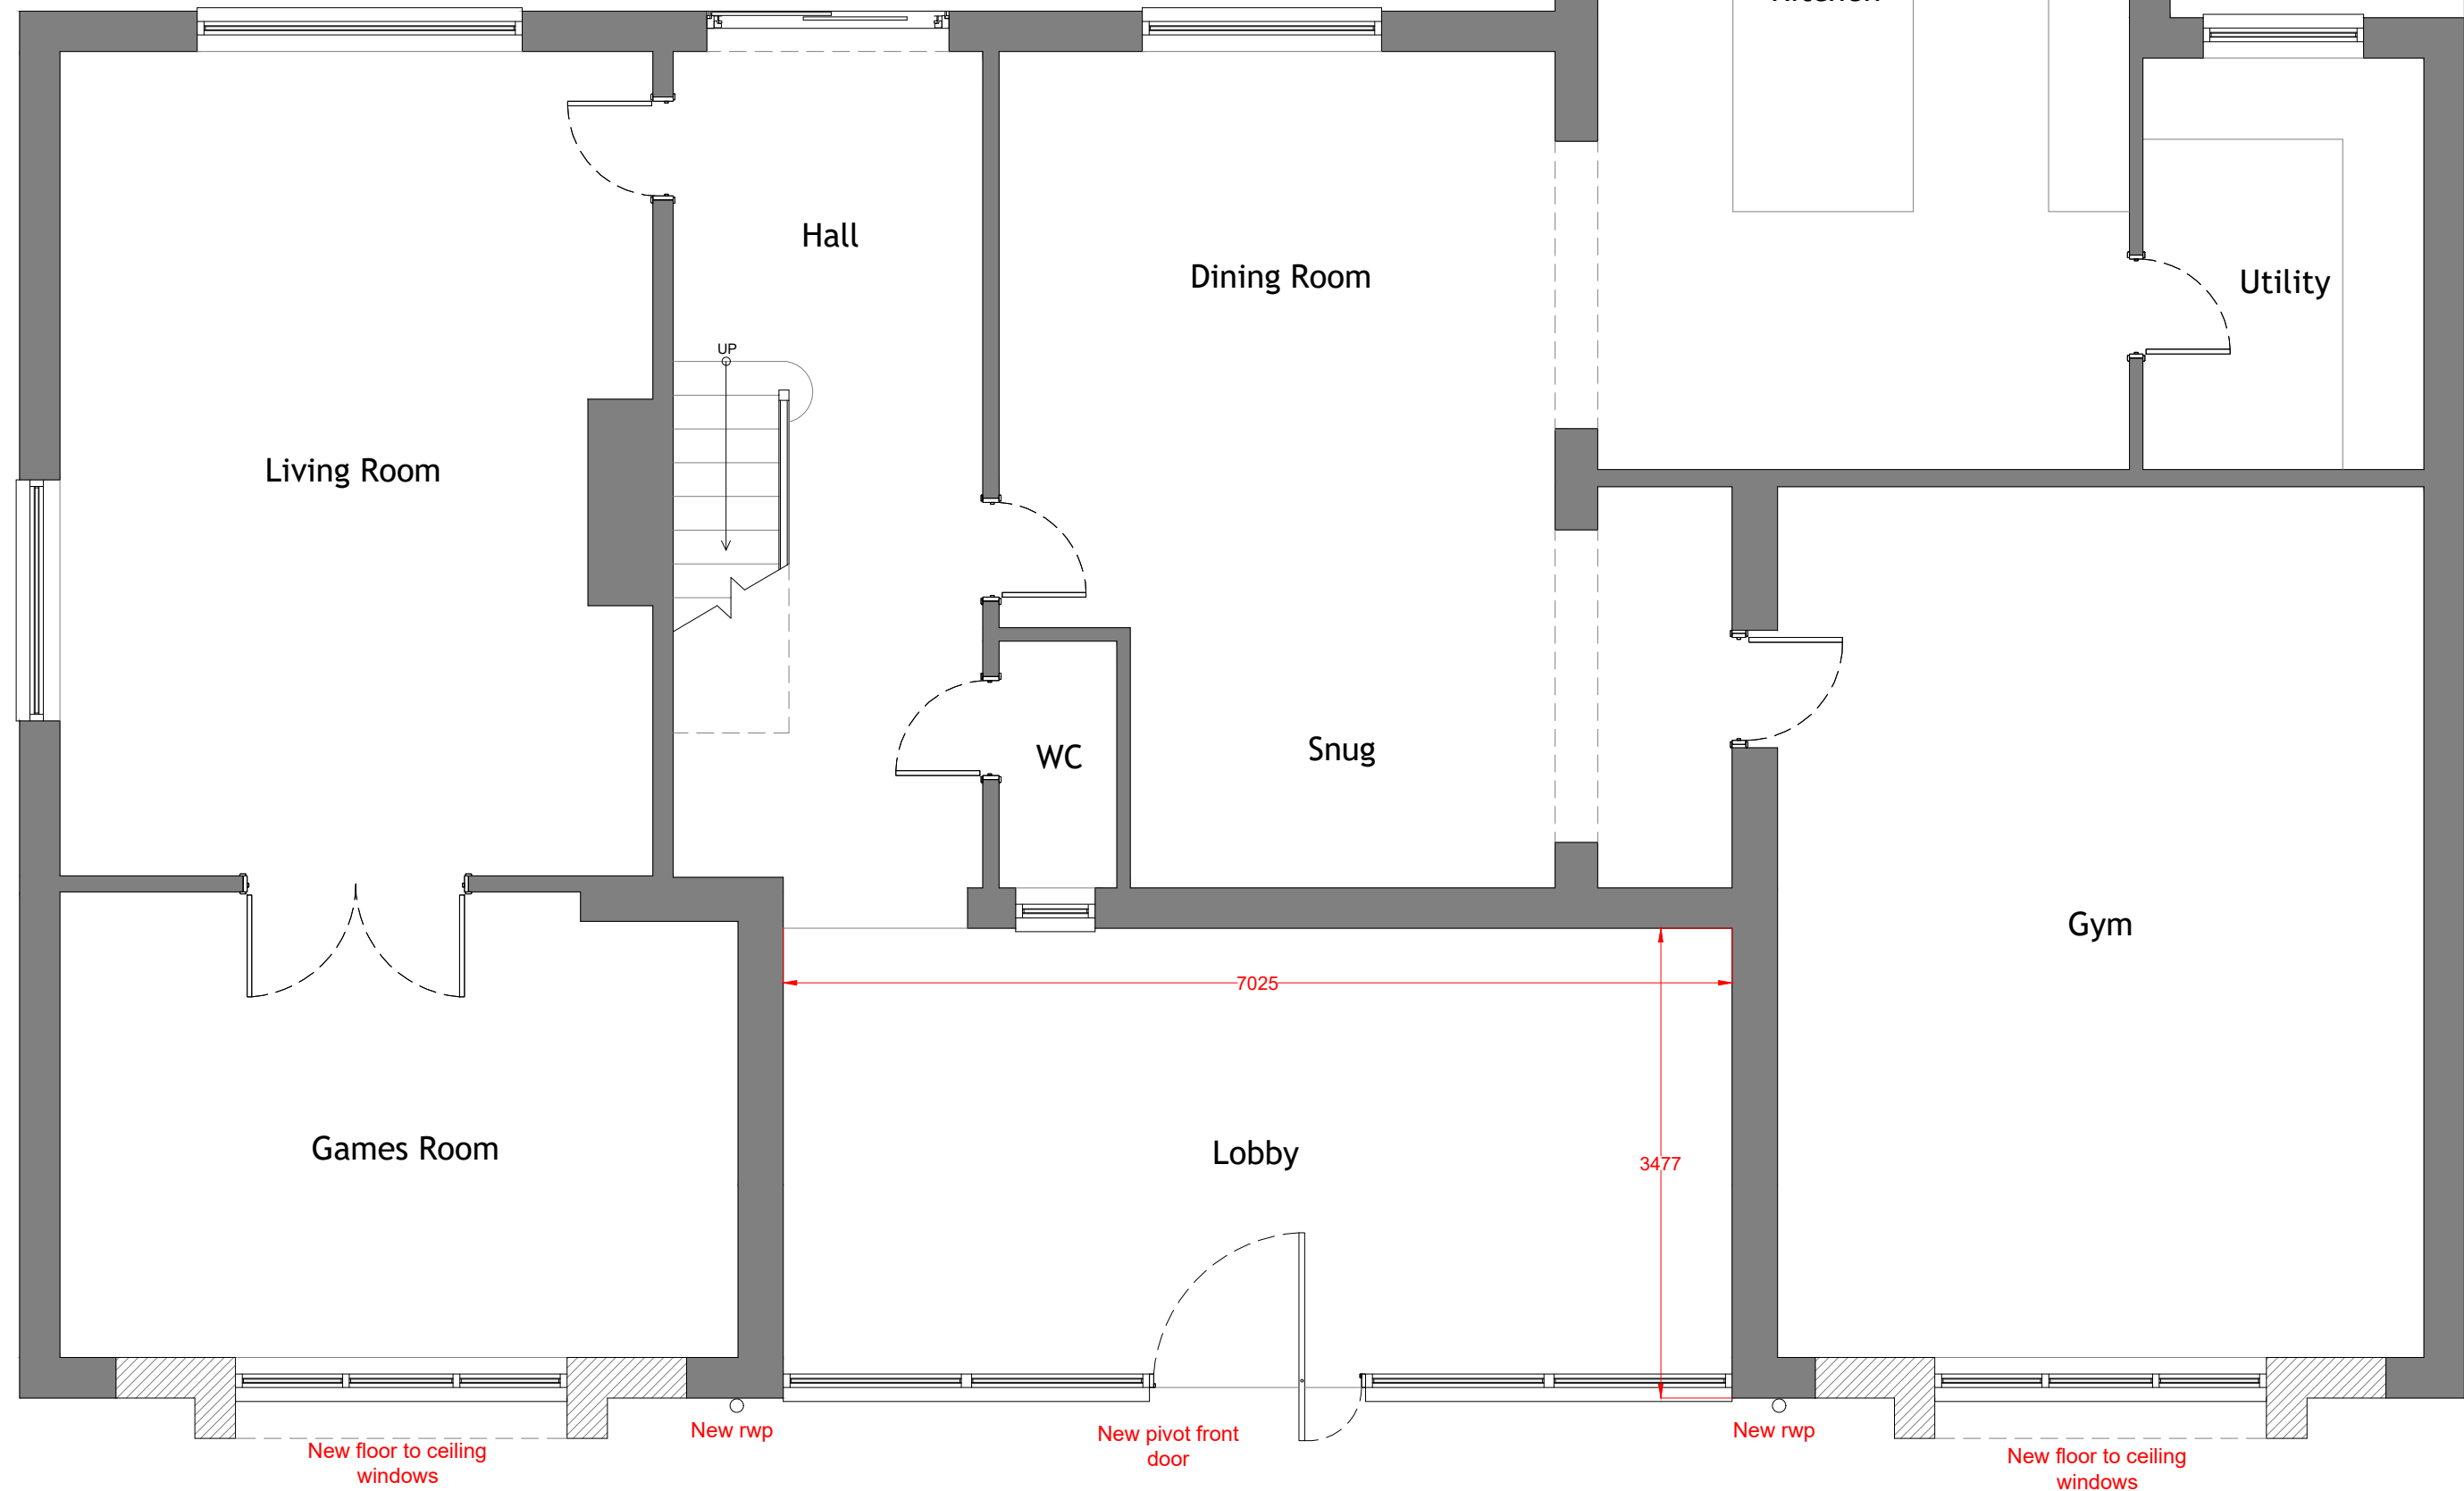

NOTES:

Existing Walls
Proposed Walls

CLIENT Gary

DRAWING NO + TITLE:
06 - Proposed Ground Floor Plan

53 Ormskirk Road
Prescot
Knowsley
L34 8HB

SCALES: 1:50 PAGE SIZE: A3

DRAWN BY: LS DATE: 20/07/2022

