



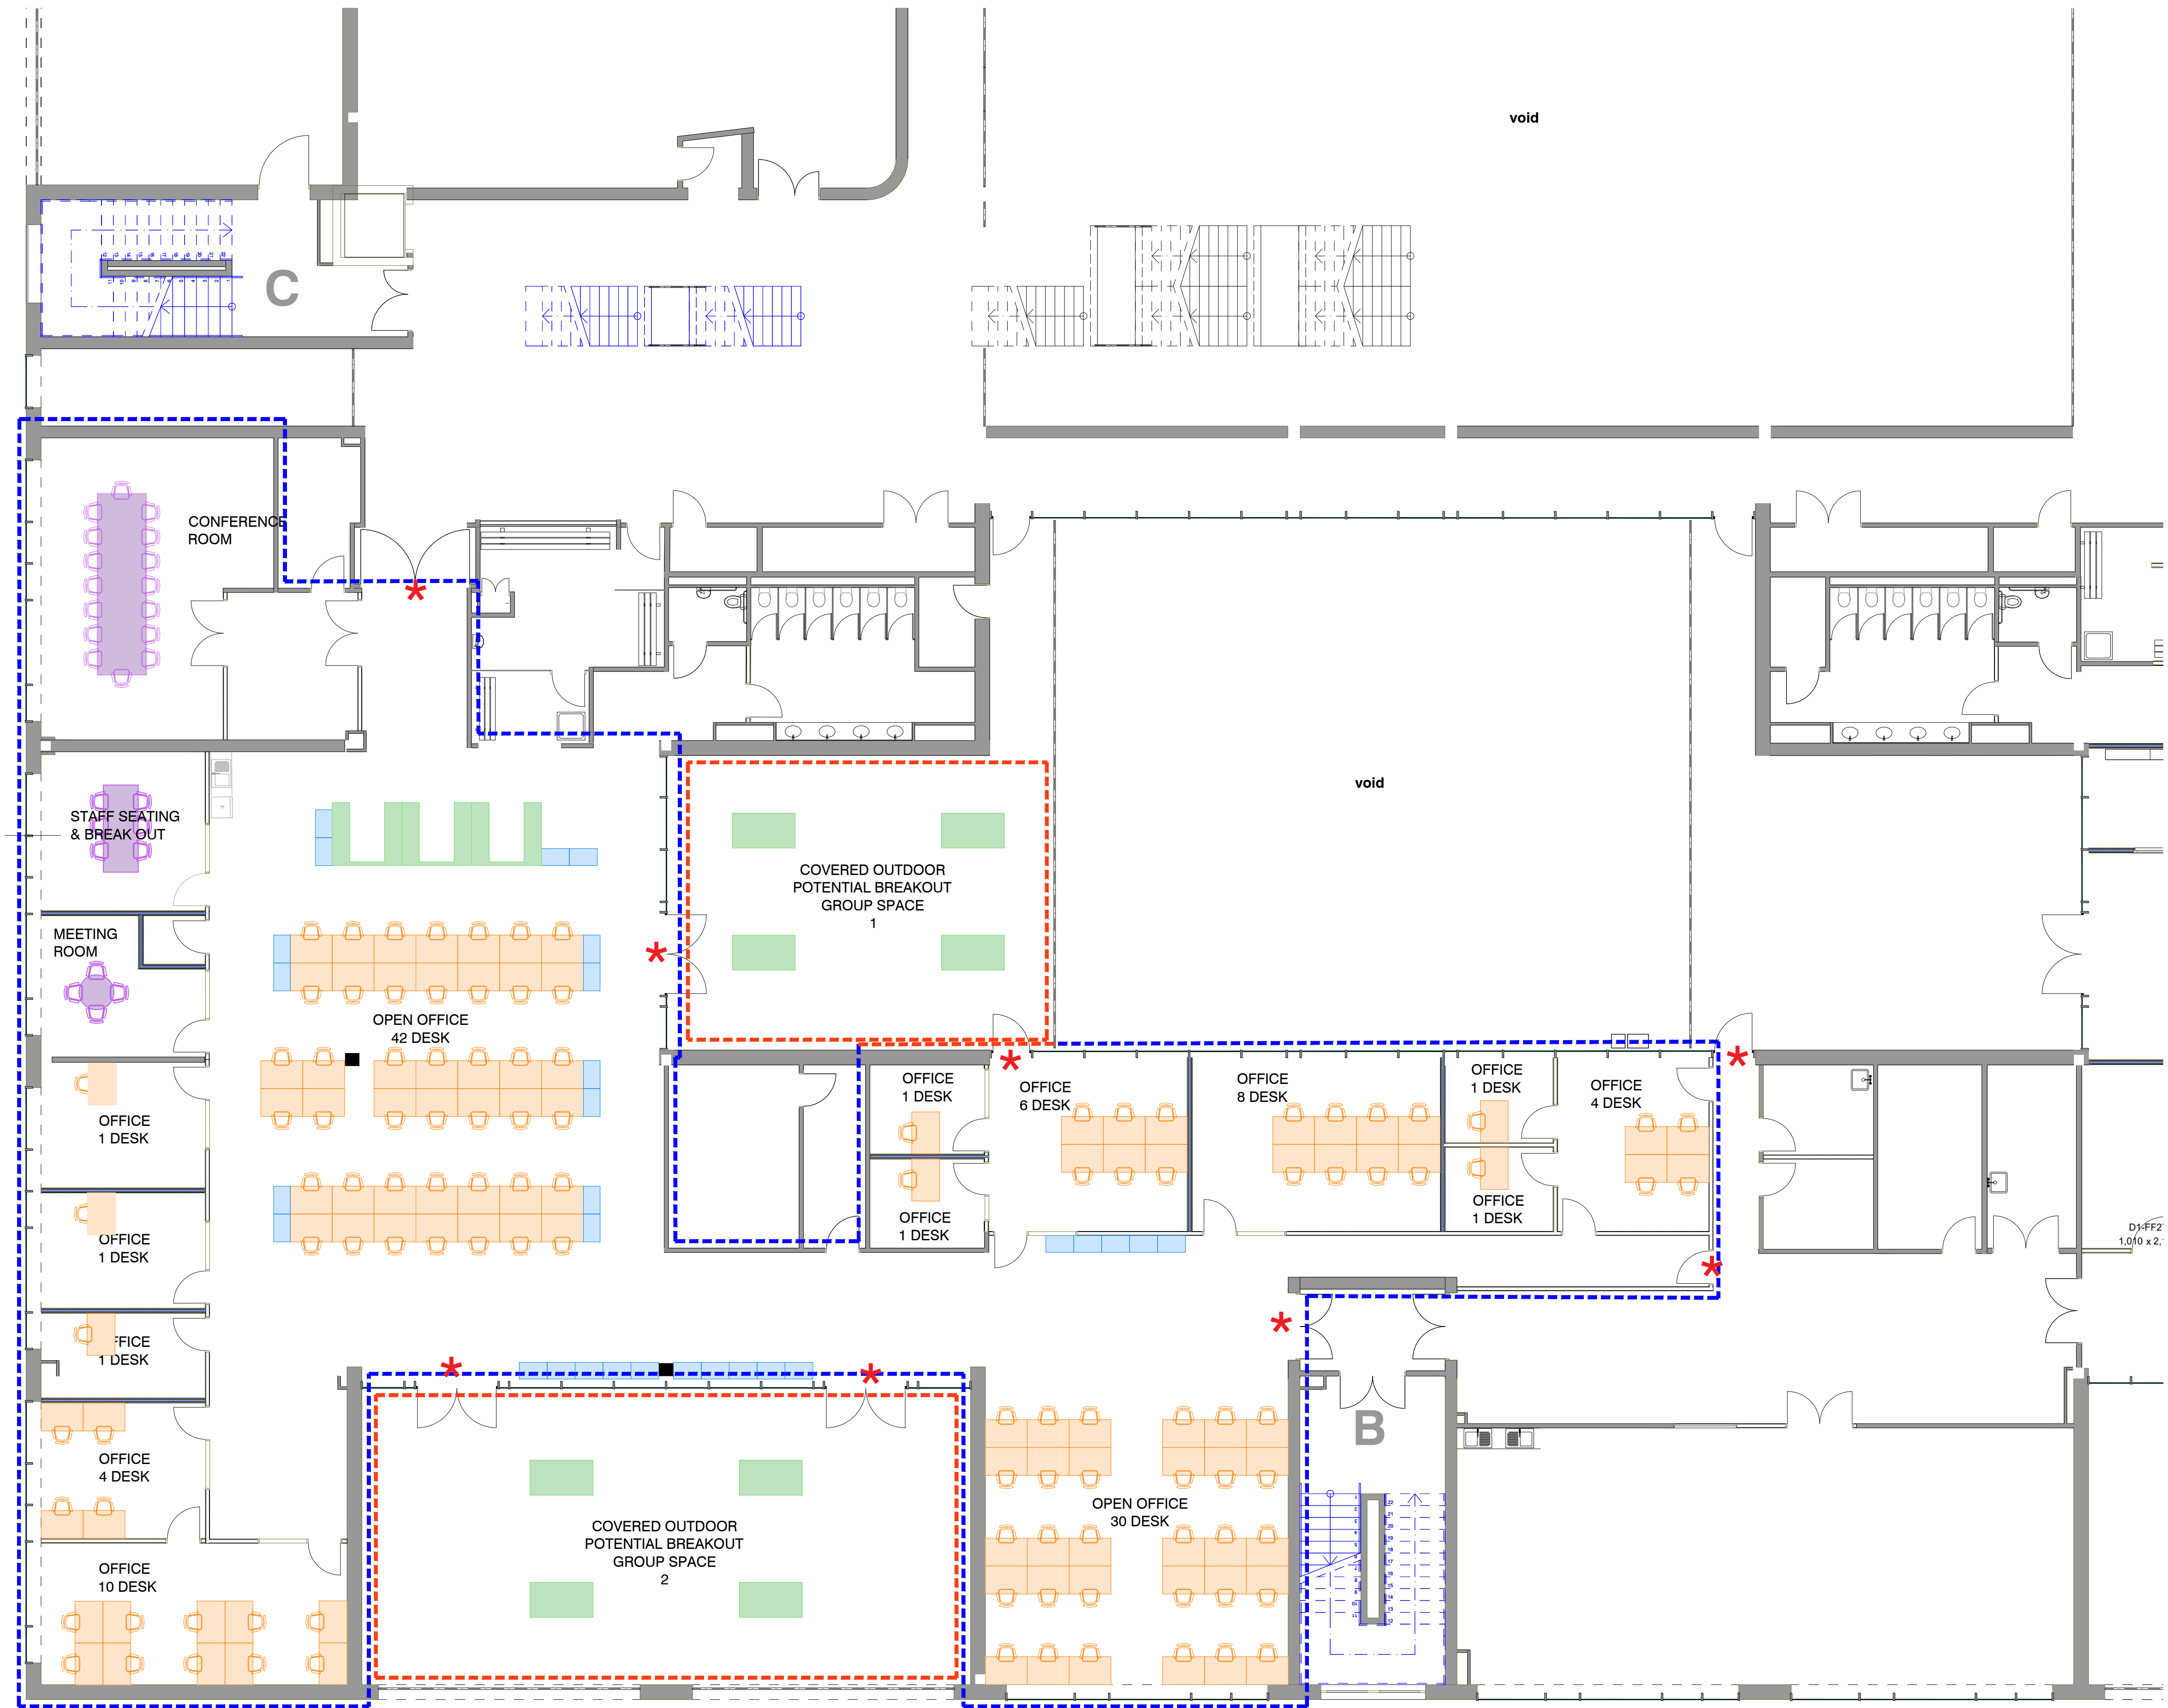

© Copyright Broadway Malyan Limited

- Key
- Scope of works
 - Desk
1200x800mm
 - Group Outdoor
Tables
 - Storage Lockers
 - Meeting room tables
 - Access Control

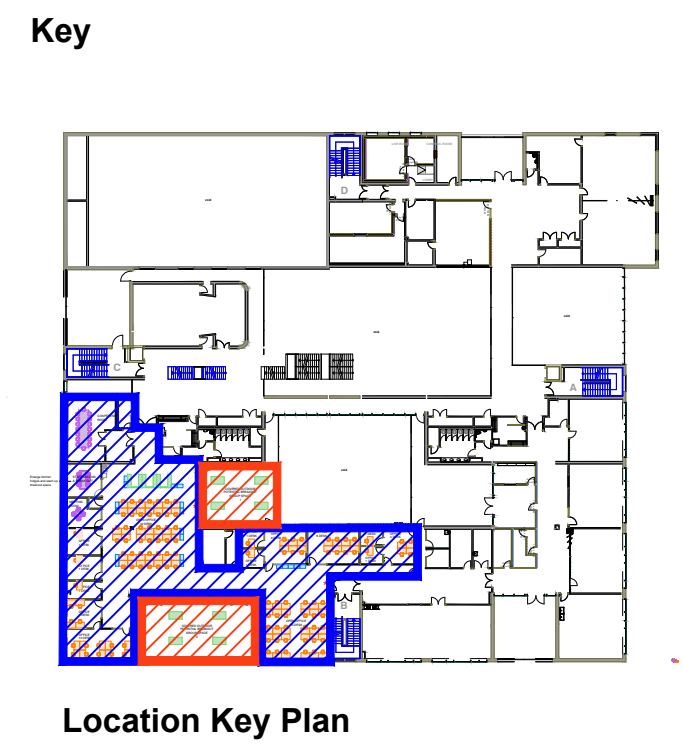

B	14.03.22	Amendments to layout
A	09.03.22	Conflicting Column Indicated
Revision	Date	Description

BroadwayMalyan^{BM}

Client
St Helens
Project
KCC
NHS Fit Out

Description
Proposed First Floor Plan
Furniture Layout

Status
Stage 4
Scale
1:100@A1
Job Number
35450
Drawn By
HS
Drawing Number
05-A-03-000
Date
22.03.9
Revision
B